16842

'16842'

PLACE

Sub Doc Type

BL

Number LG Docs

0029

Box Number

Street #

1370

Street Dir

Doc Type

PL

Street Name

BLOSSOM HILL

Street Type

RD

Tract Number

Document Date

9/28/79

	Prepped By	Scanned By	Indexed By	Verified By
Initials	SHERI M.	JB		
Date	3-29-01	3-29-01		

LEGEND

SECTION NO. / SHEET NO. — INDICATES BUILDING SECTION

INDICATES DOOR NUMBER

DETAIL NO. / SHEET NO. — INDICATES DETAIL SECTION CUT

TITLE 24

COMPLIANCE TO STATE OF CALIFORNIA ENERGY CONSERVATION BUILDING STANDARDS

CALCULATION BASED ON FRONT OF BUILDING FACING EAST

LOCATION	ALLOWED				PROPOSED				HEATING DEGREE DAYS
	UOW_R	VG_R	$UTTV_W$	$UTTV_R$	UOW_R	UO_R	$UTTV_W$	$UTTV_R$	
SAN JOSE	.414	.1119	32.7	4.59	.233	.0928	22.26	2.61	2656

UOW_R = U-FACTOR OF OVERALL GROSS WALL AREA

UO_R = U-FACTOR OF OVERALL GROSS ROOF AREA

$UTTV_W$ = OVERALL THERMAL TRANSFER VALUE FOR WALLS

$UTTV_R$ = OVERALL THERMAL TRANSFER VALUE FOR ROOF

SHEET INDEX

BEST AVAILABLE

SITE DEVELOPMENT

SD-1 SITE PLAN
SD-5 SITE DETAILS
SD-9 LANDSCAPE PLAN

ARCHITECTURAL, STRUCTURAL

AS-1R TITLE SHEET
AS-2R FOUNDATION PLAN, FLOOR DRAINAGE PLAN, CURB FLOOR PLAN & DETAILS
AS-3R FLOOR PLAN ELEVATIONS & WINDOW ELEVATION
AS-4R FRAMING ELEVATIONS & DETAILS
AS-5R FRAMING SECTIONS & DETAILS
AS-6R FRAMING ELEVATIONS & DETAILS
AS-7R ROOF PLAN, ROOF FRAMING PLAN & DETAILS
AS-8 MISC. DETAILS
AS-9 DOOR SCHEDULE & DETAILS
AS-10 INTERIOR ELEVATIONS
AS-11 FRONT COUNTER & SIDE SCREEN DETAILS
AS-12 FLOOR TILE PLAN, EQUIPMENT FLOOR PLAN & ROOM FINISH SCHEDULE
AS-13 CABINET DETAILS

MECHANICAL

M-1R HEATING, VENTILATING, & AIR CONDITIONING
P-1R PLUMBING PLAN

ELECTRICAL

E-1R & 2R ELECTRICAL FLOOR PLANS, DETAILS, SCHEDULES & LEGEND

BEST AVAILABLE

TACO CHARLEY

MEXICAN FOOD RESTAURANT
FOR
CALNY FOOD SERVICES INC.

NOTE:
SEE SOILS REPORT FOR BACKFILL OF EARTH AFTER REMOVAL OF EXIST. STRUCTURES, SOIL PREPARATION FOR NEW STRUCTURES AND A.C. PAVING SECTIONS

Keith P.J. Bartlett

RIGHT HAND PATIO

1

LESSEE

CALNY FOOD SERVICES INC.
SUITE 101
1650 BOREL PLACE
SAN MATEO, CALIFORNIA 94402
(415) 574-2455

NOTE TO ALL CONTRACTORS

THE TACO CHARLEY BUILDING IS TO BE BUILT IN STRICT ACCORDANCE WITH THESE PLANS AND THE RELATED SPECIFICATIONS. THERE SHALL NOT BE ANY CHANGES FROM THE PLANS AND SPECIFICATIONS WITHOUT PRIOR WRITTEN APPROVAL OF THE PROJECT MANAGER FOR TACO CHARLEY, INC.

BUILDING SUMMARY

OCCUPANCY · ~~F-2~~ B-2
TYPE OF CONSTRUCTION VN
BUILDING AREA · 1563 SQ. FT.
CONSTRUCTION DESIGNED PER 1973 UBC CODE

SAN JOSE ~~CAPITOL @ BERRYESSA~~
BLOSSOM HILL ROAD

#16842

© COPYRIGHT 1976 CALNY FOOD SERVICES INC.
PATENT PENDING

145

DESIGN AND ENGINEERING SYSTEMS INC.
ARCHITECTS·PLANNERS·ENGINEERS
303 BRADFORD STREET, REDWOOD CITY, CALIFORNIA 94063 • (415) 364-6453

TACO CHARLEY
MEXICAN FOOD RESTAURANT
CALNY FOOD SERVICES INC.

TITLE SHEET

REVISIONS
11-24-76
067-0230.15
6-30-77
067-0230.31
5-1-78
067-0230.43

DATE 11-5-76
JOB NO. 067-0230-11
DRAWN
SHEET NO. AS 1
OF 12 SHEETS

des

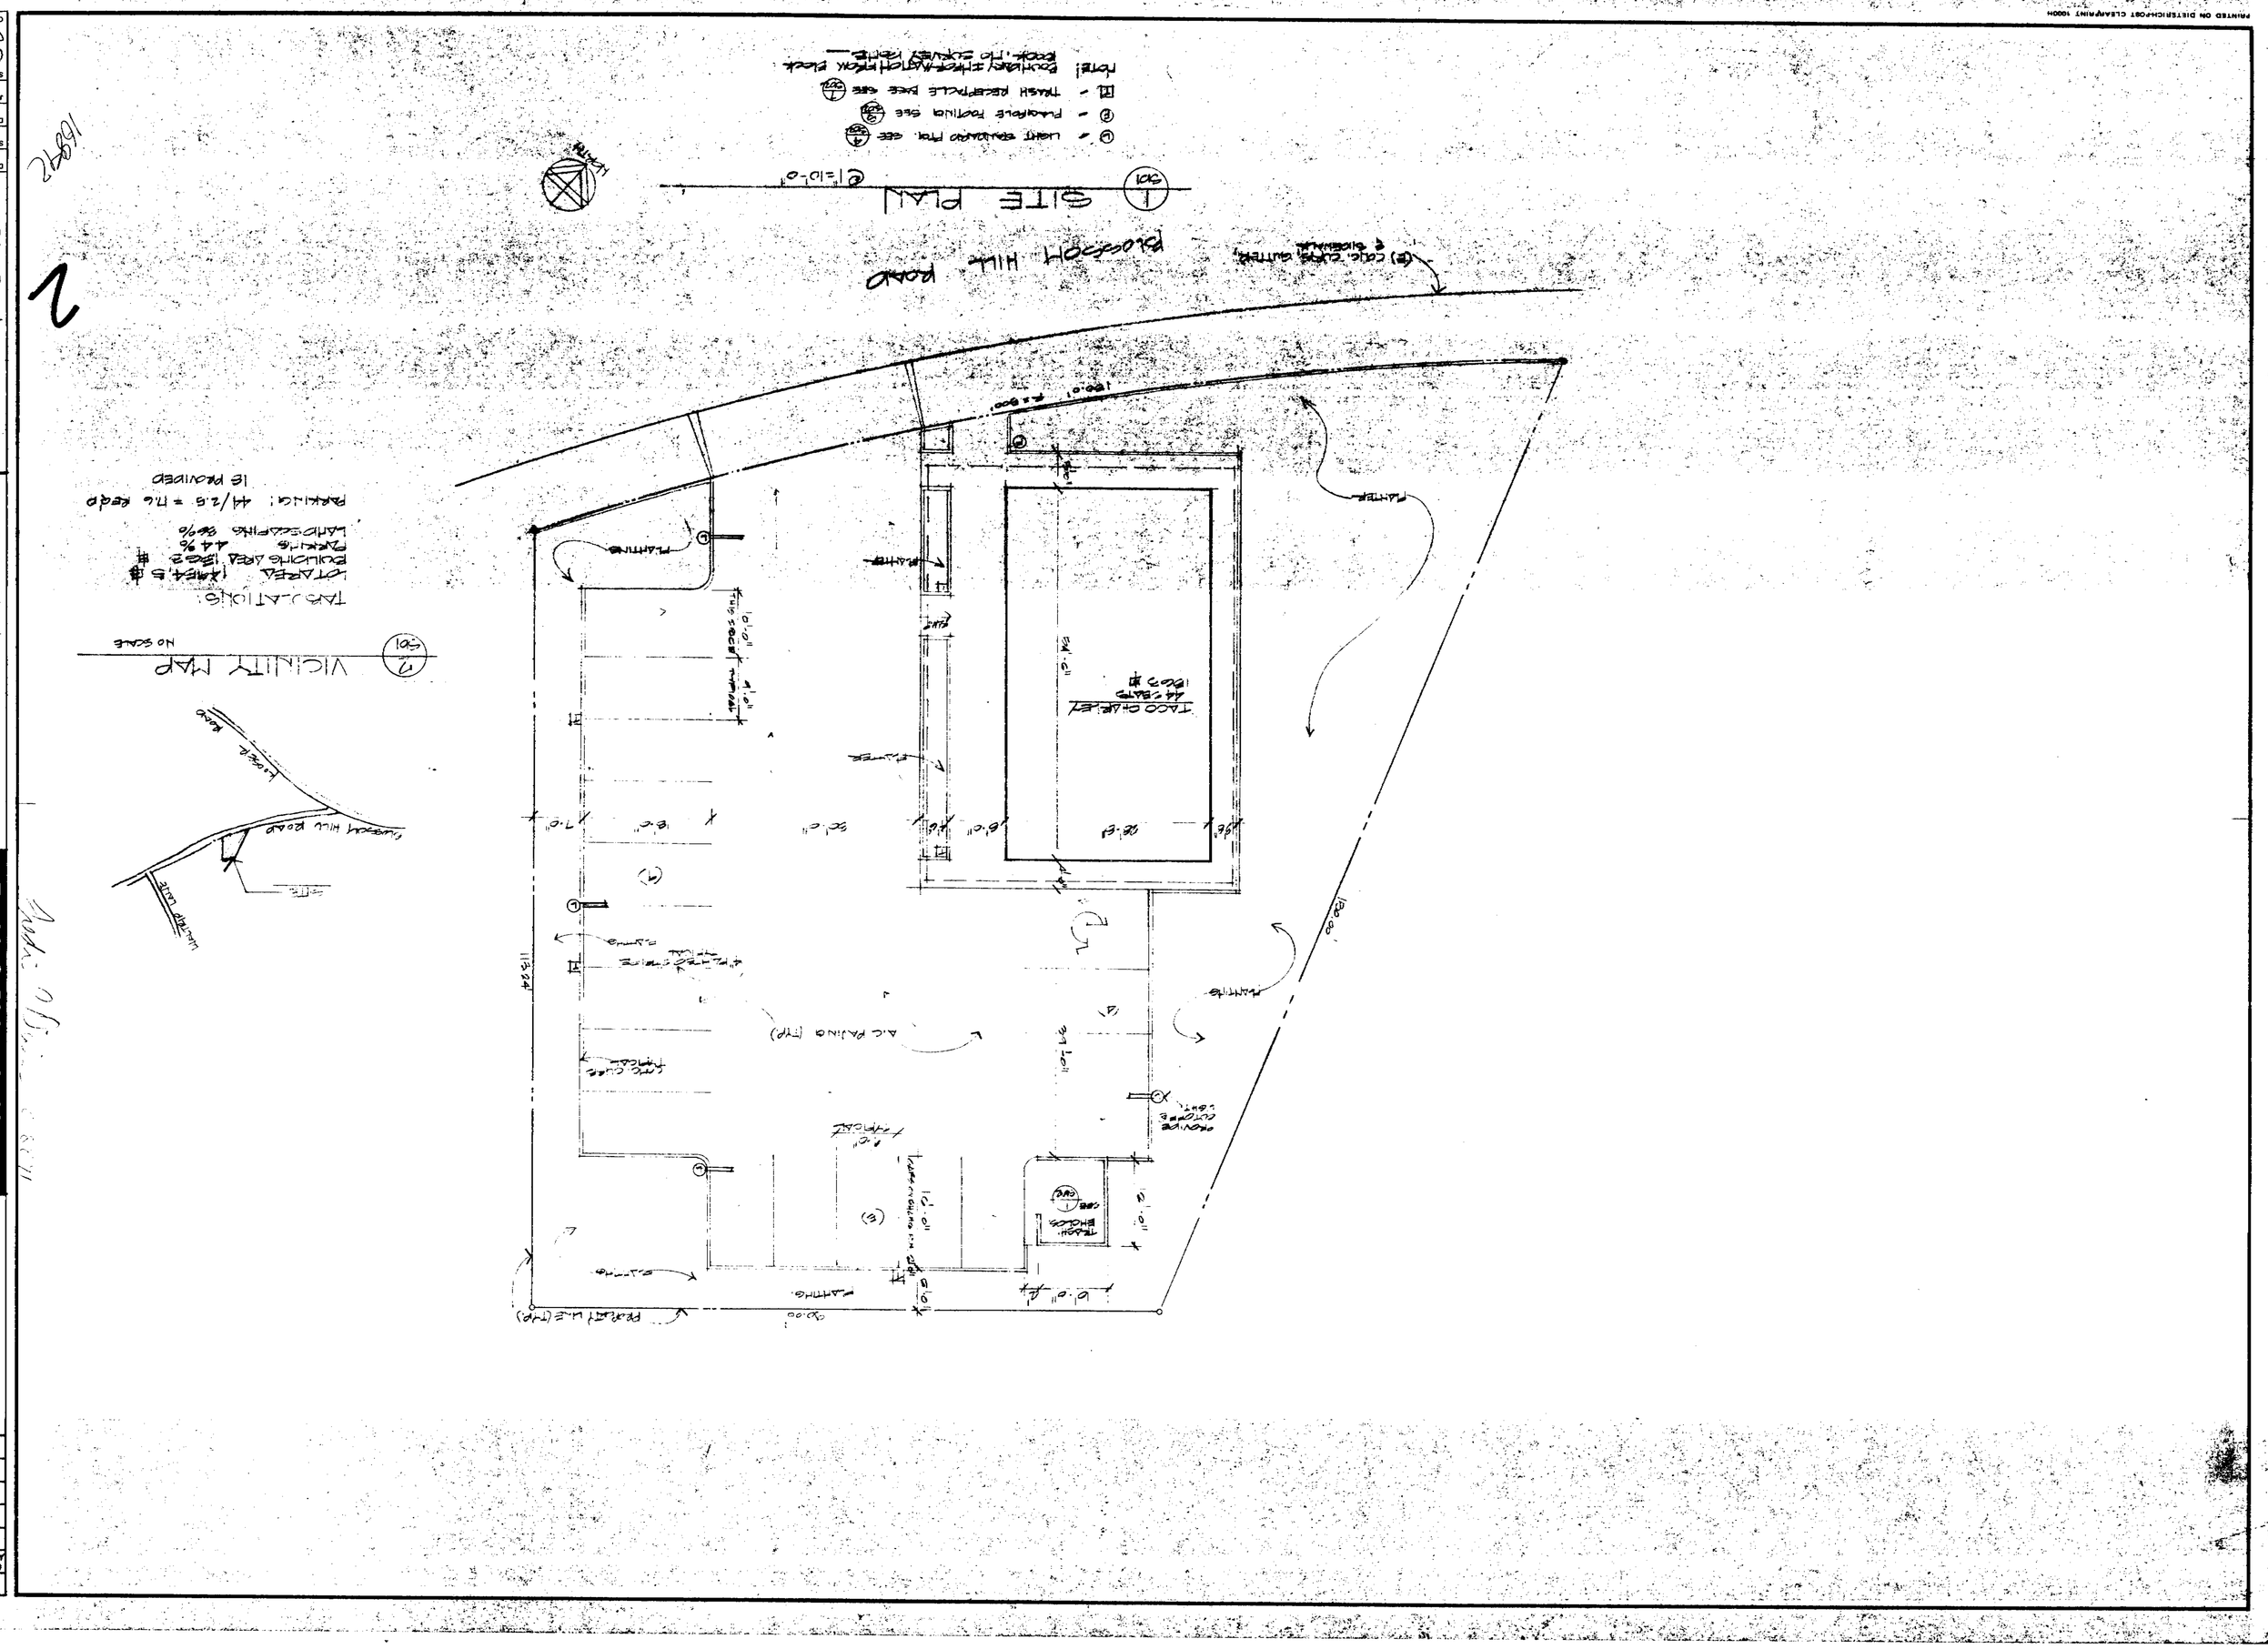

BEST AVAILABLE

BEST AVAILABLE

PLANTING SPECIFICATIONS

1. The Contractor shall clear out all planting areas of weeds, brush, debris, stone and clods (2" and larger), and any other extraneous substances.

2. Topsoil shall be provided a) for the planting soil mixture, b) to bring planting areas and planters to within 1" of finish or flush grades, c) to build up the earth mound(s), and d) to apply a 6" layer in ground cover beds.

3. Topsoil shall be a fertile, friable soil of sandy loam character. It shall be free of sub-soils, stones, debris, weeds, organic matter, and any other extraneous substances. Provide 1 quart sample to Landscape Architect for approval prior to placing order.

4. Plant materials shall be true to species and varieties shown on the plan. Plants shall be healthy, well branched, with dense foliage. Plants which are anything less than typical or perfect shall be rejected.

5. Soil amendment shall be an organic substance such as treated rice hulls, ground bark of Redwood, Fir or Pine, or approved equivalent. Submit 1 quart sample to Landscape Architect for approval prior to placing order.

6. Planting pits shall be excavated to at least three times the volume of the rootball, plus 6" below depth of rootball.

7. Planting soil mix: the soil mix shall consist of 1 part topsoil, 1 part existing soil (if suitable) and 1 part soil amendment.

8. Backfill pits with a 6" layer of planting soil mix. After carefully removing the plant from the container, place the rootball on the soil mix and continue backfilling and tamping. When pit is 2/3 full, place Agriform tablets as follows: 1 tablet for gallon can size plants, 2 tablets for 5 gallon can size and 4 tablets for 15 gallon can size plants. Irrigate the pit and complete the planting procedure. Form a basin and mulch the basins.

9. Trees shall be supported with a rubber or vinyl tree tie at the top of a treated Ponderosa Pine stake. The stake shall be driven into the ground until it is rigid enough to support the new tree and with the top at 2/3 height of tree.

10. Top dress all beds with a balanced commercial fertilizer.

11. Provide and place a 1½" layer of Redwood bark mulch (3/4" - 1" size) where shown on plan.

12. Plant establishment and Plant Maintenance Period shall be 60-calendar days beginning from the date of inspection and approval of completed landscape work.

13. The Contractor shall Guarantee all plants for one year from date of approval of completed landscape work. Dead or dying plants shall be replaced promptly during the [illegible] period.

14. [illegible] Other

15. Spray planting beds and [illegible] with a pre-emergent weed killer. Comply with State pesticide laws.

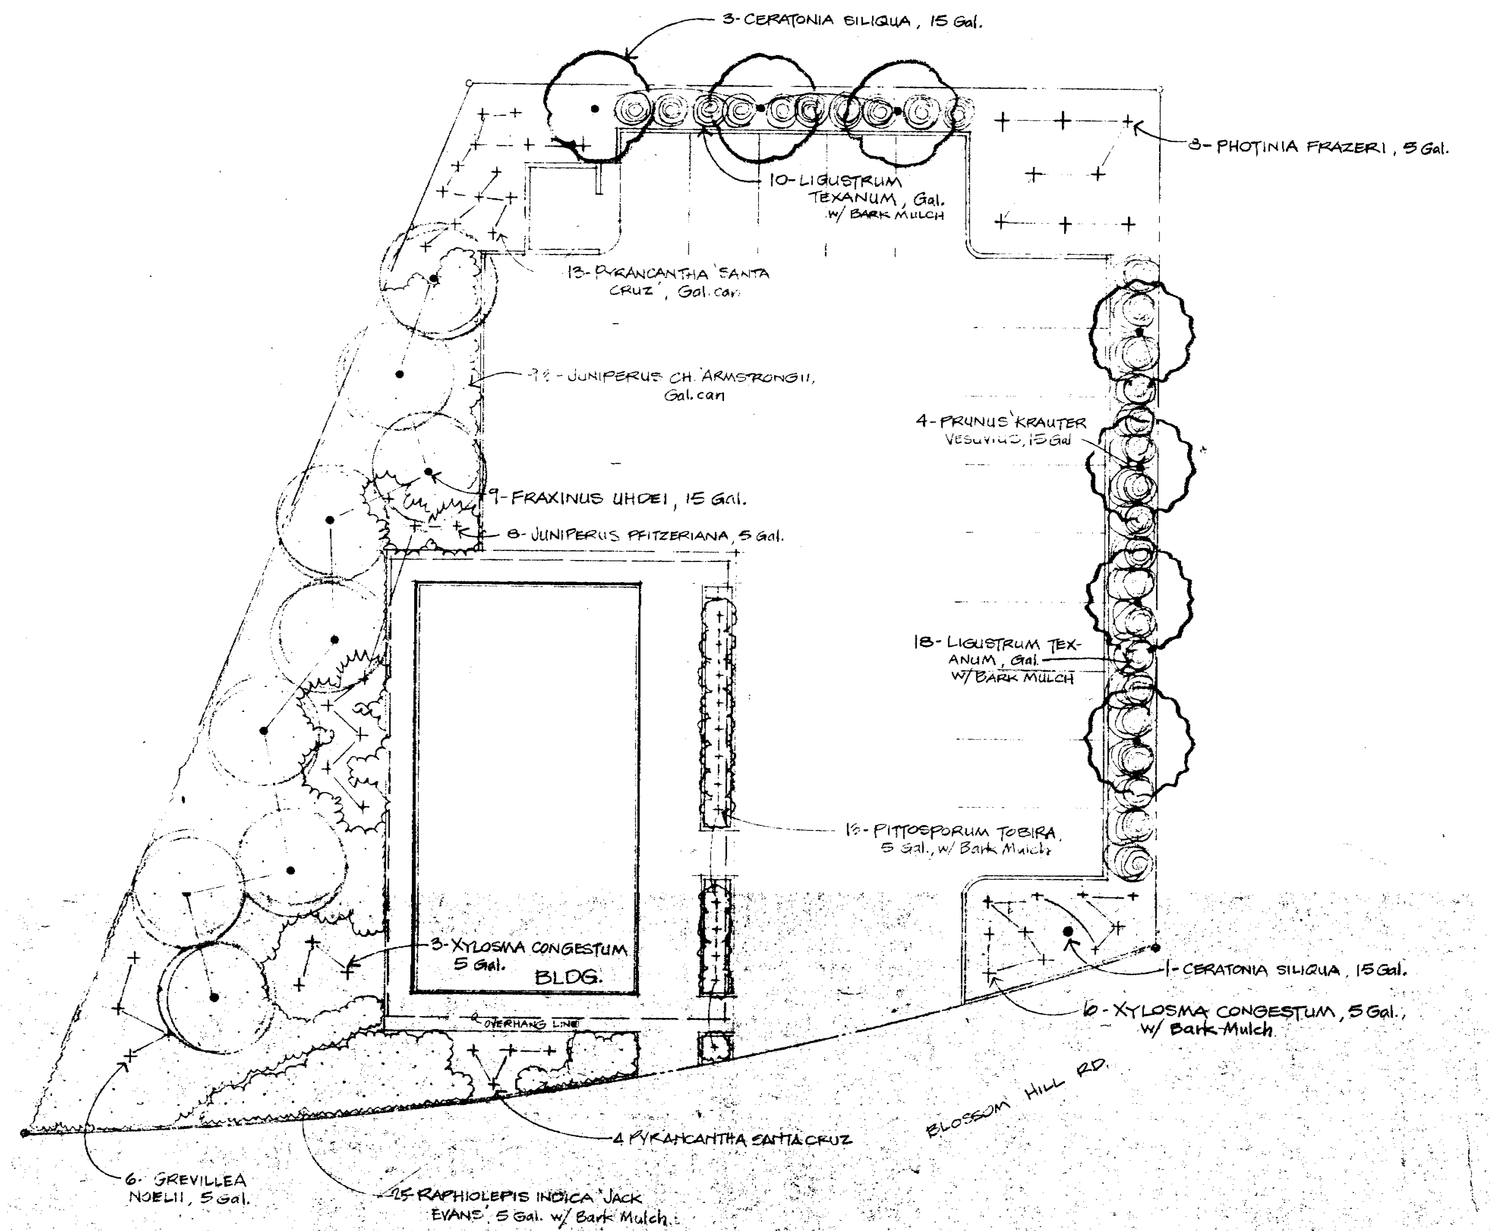

LANDSCAPING PLAN
1/8" = 1'-0"

3

REVISIONS	BY
REV. PRELIM PLAN PER SUB-TRST	10/1

FRED O. FURUICHI
landscape architect
16 Corte del Rey, San Rafael, CA
(415) 472-7222

Fredric C. Divine, Architect
1368 Lincoln Avenue
San Rafael, Ca 94901
415 457 0220

TRACT CHURCHEY
1370 BLOSSOM HILL ROAD
E. ALT. STYLE
REF.
ENG. STAR-HIGHLITRUK

LANDSCAPING PLAN

DATE	MAY 1978
SCALE	AS SHOWN
DRAWN	FOF
JOB	7725
SHEET	SD-3
OF	SHEETS

PRINTED ON DIETERICH-POST CLEARPRINT 1000H

147

BEST AVAILABLE

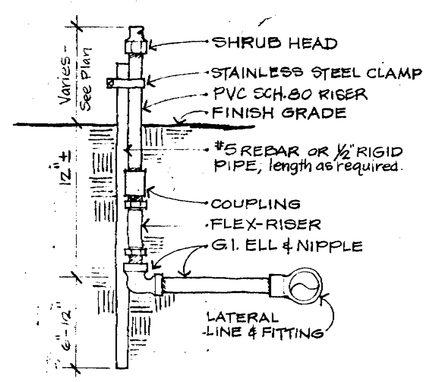

SPRINKLER RISER DETAIL

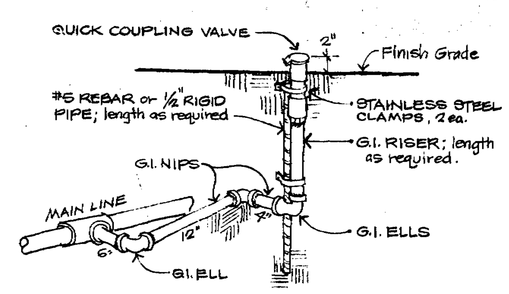

SWING JOINT ASSEMBLY FOR QCV'S

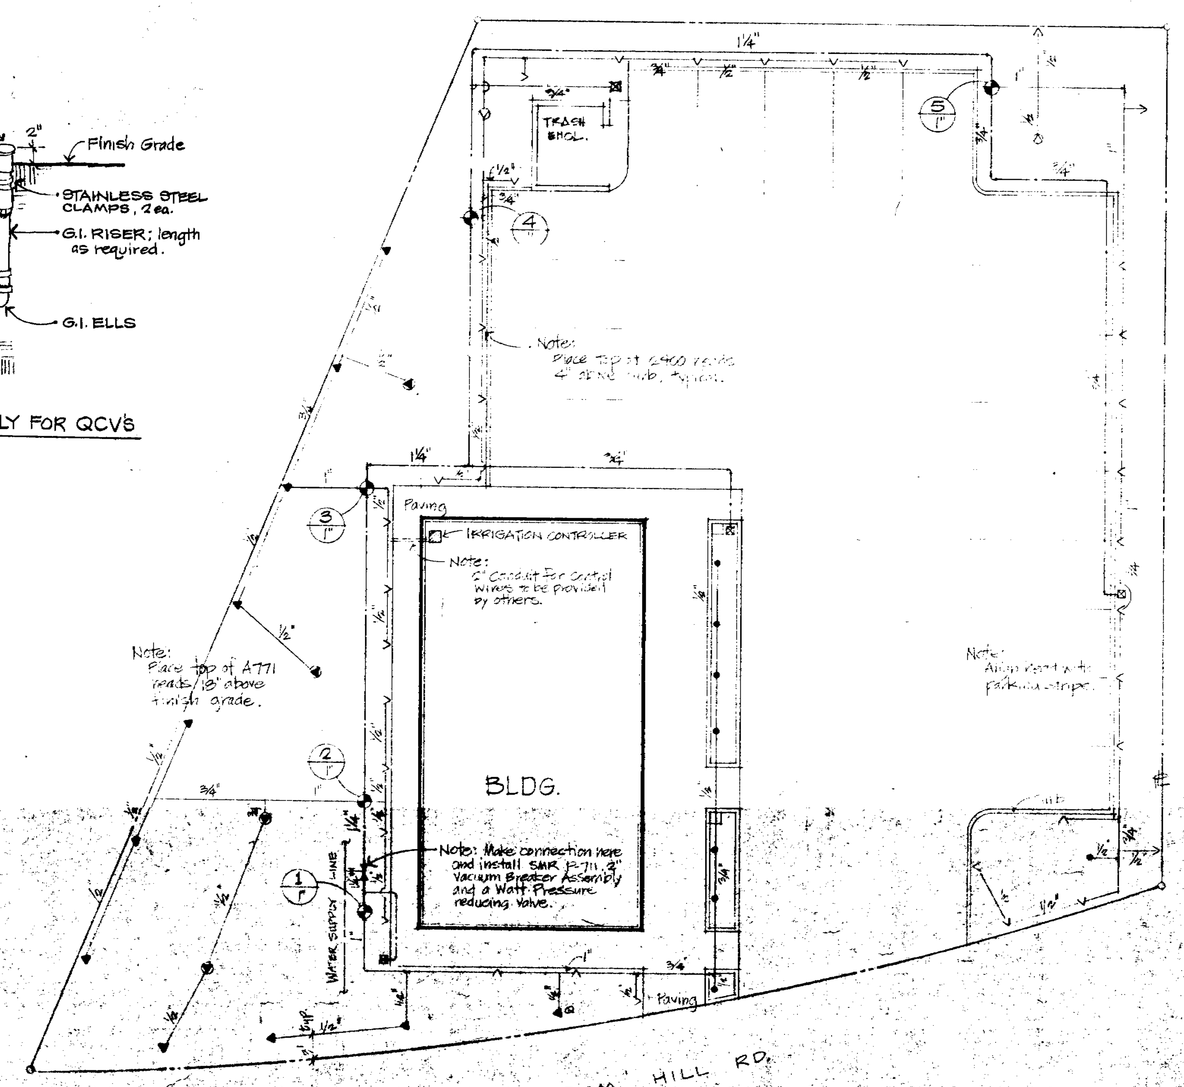

IRRIGATION PLAN
1"=10'-0"

IRRIGATION SPECIFICATIONS

1. The irrigation work consists of furnishing all labor, materials and equipment necessary to provide a complete irrigation system.
2. The Contractor shall warrant the work for one (1) year from the date of Final Acceptance.
3. The work shall be performed in accordance with applicable laws, codes and regulations.
4. All materials shall be new and in perfect condition.
5. Substitutions will not be permitted, except by written authorization from the Landscape Architect.
6. The Irrigation Plan is diagrammatic to the extent that all pipe fittings, offsets and swing joints are not shown. See Detail drawings for fittings and other details.
7. Complete coverage of planted areas with the specified heads is required. The Contractor shall make minor adjustments from the Plan to comply with this requirement.
8. Dig trenches wide enough to allow a minimum of six (6) inches between parallel pipes, and deep enough to provide the following minimum cover over the pipes:
   1) 18" cover over pressure line and control wires.
   2) 12" cover over lateral lines.
9. Use direct burial vinyl-clad #14 solid copper wires for control wires.
10. Place remote control valves in Ametek boxes with top flush with finish grade.
11. Cap all risers, then perform the following Hydrostatic Tests. Apply a continuous static water pressure of 100 p.s.i. to the system as follows:
    1) 4 hrs. to piping on the pressure lines.
    2) 2 hrs. to piping on non-pressure lines.

    Leaks shall be repaired and tests repeated until all leaks are closed.
12. Upon approval the piping may be buried. Use clean soil, free of debris and rocks not larger than 2", in 6 inch layers. Backfill shall be compacted to a minimum 95% density in trenches under paving and compacted to a minimum 85% density in trenches in planting areas.
13. Dress off all areas to finish grade.

IRRIGATION LEGEND

- RAIN BIRD NO. RC-7A AUTOMATIC CONTROLLER, WALL MOUNT
- RAIN BIRD NO. EF Series, REMOTE CONTROL VALVE
- 3 DENOTES STATION/VALVE NUMBER IN SEQUENCE
- 1" DENOTES VALVE SIZE
- POINT OF CONNECTION TO EXIST. WATER LINE
- SCHEDULE 40 PVC PIPE, TYPE 1120-1220
- CLASS 160 PVC PIPE, " " "
- SMR NO. P-711, 2" VACUUM BREAKER ASSEMBLY, AND WATT NO. W-5 PRESSURE REDUCING VALVE
- RAIN BIRD NO. 33D, QUICK COUPLING VALVE
- V " " NO. 2400 FLT. H&F FLAT SPRAY HEAD
- " " NO. A-771, H,F&Q SHRUB HEAD
- " " NO. 2600B, BUBBLER

NORTH

4

16892

PRINTED ON DIETERICH-POST CLEARPRINT 1000H

REVISIONS	BY
REV. PRINT PL. NO. FOR SURVEY	

FRED O. FURUICHI
landscape architect
15 Corte del Rey, San Rafael, CA
(415) 472-7222

Fredric C. Divine, Architect
1368 Lincoln Avenue
San Rafael, Ca 94901
415 457 0220

TACO CHARLEY
1870 BLOSSOM HILL ROAD
SAN JOSE CA.
FOR:

IRRIGATION PLAN

DATE 5 OCT 78
SCALE AS SHOWN
DRAWN FOF
JOB 77.35
SHEET SD-4
OF SHEETS

148

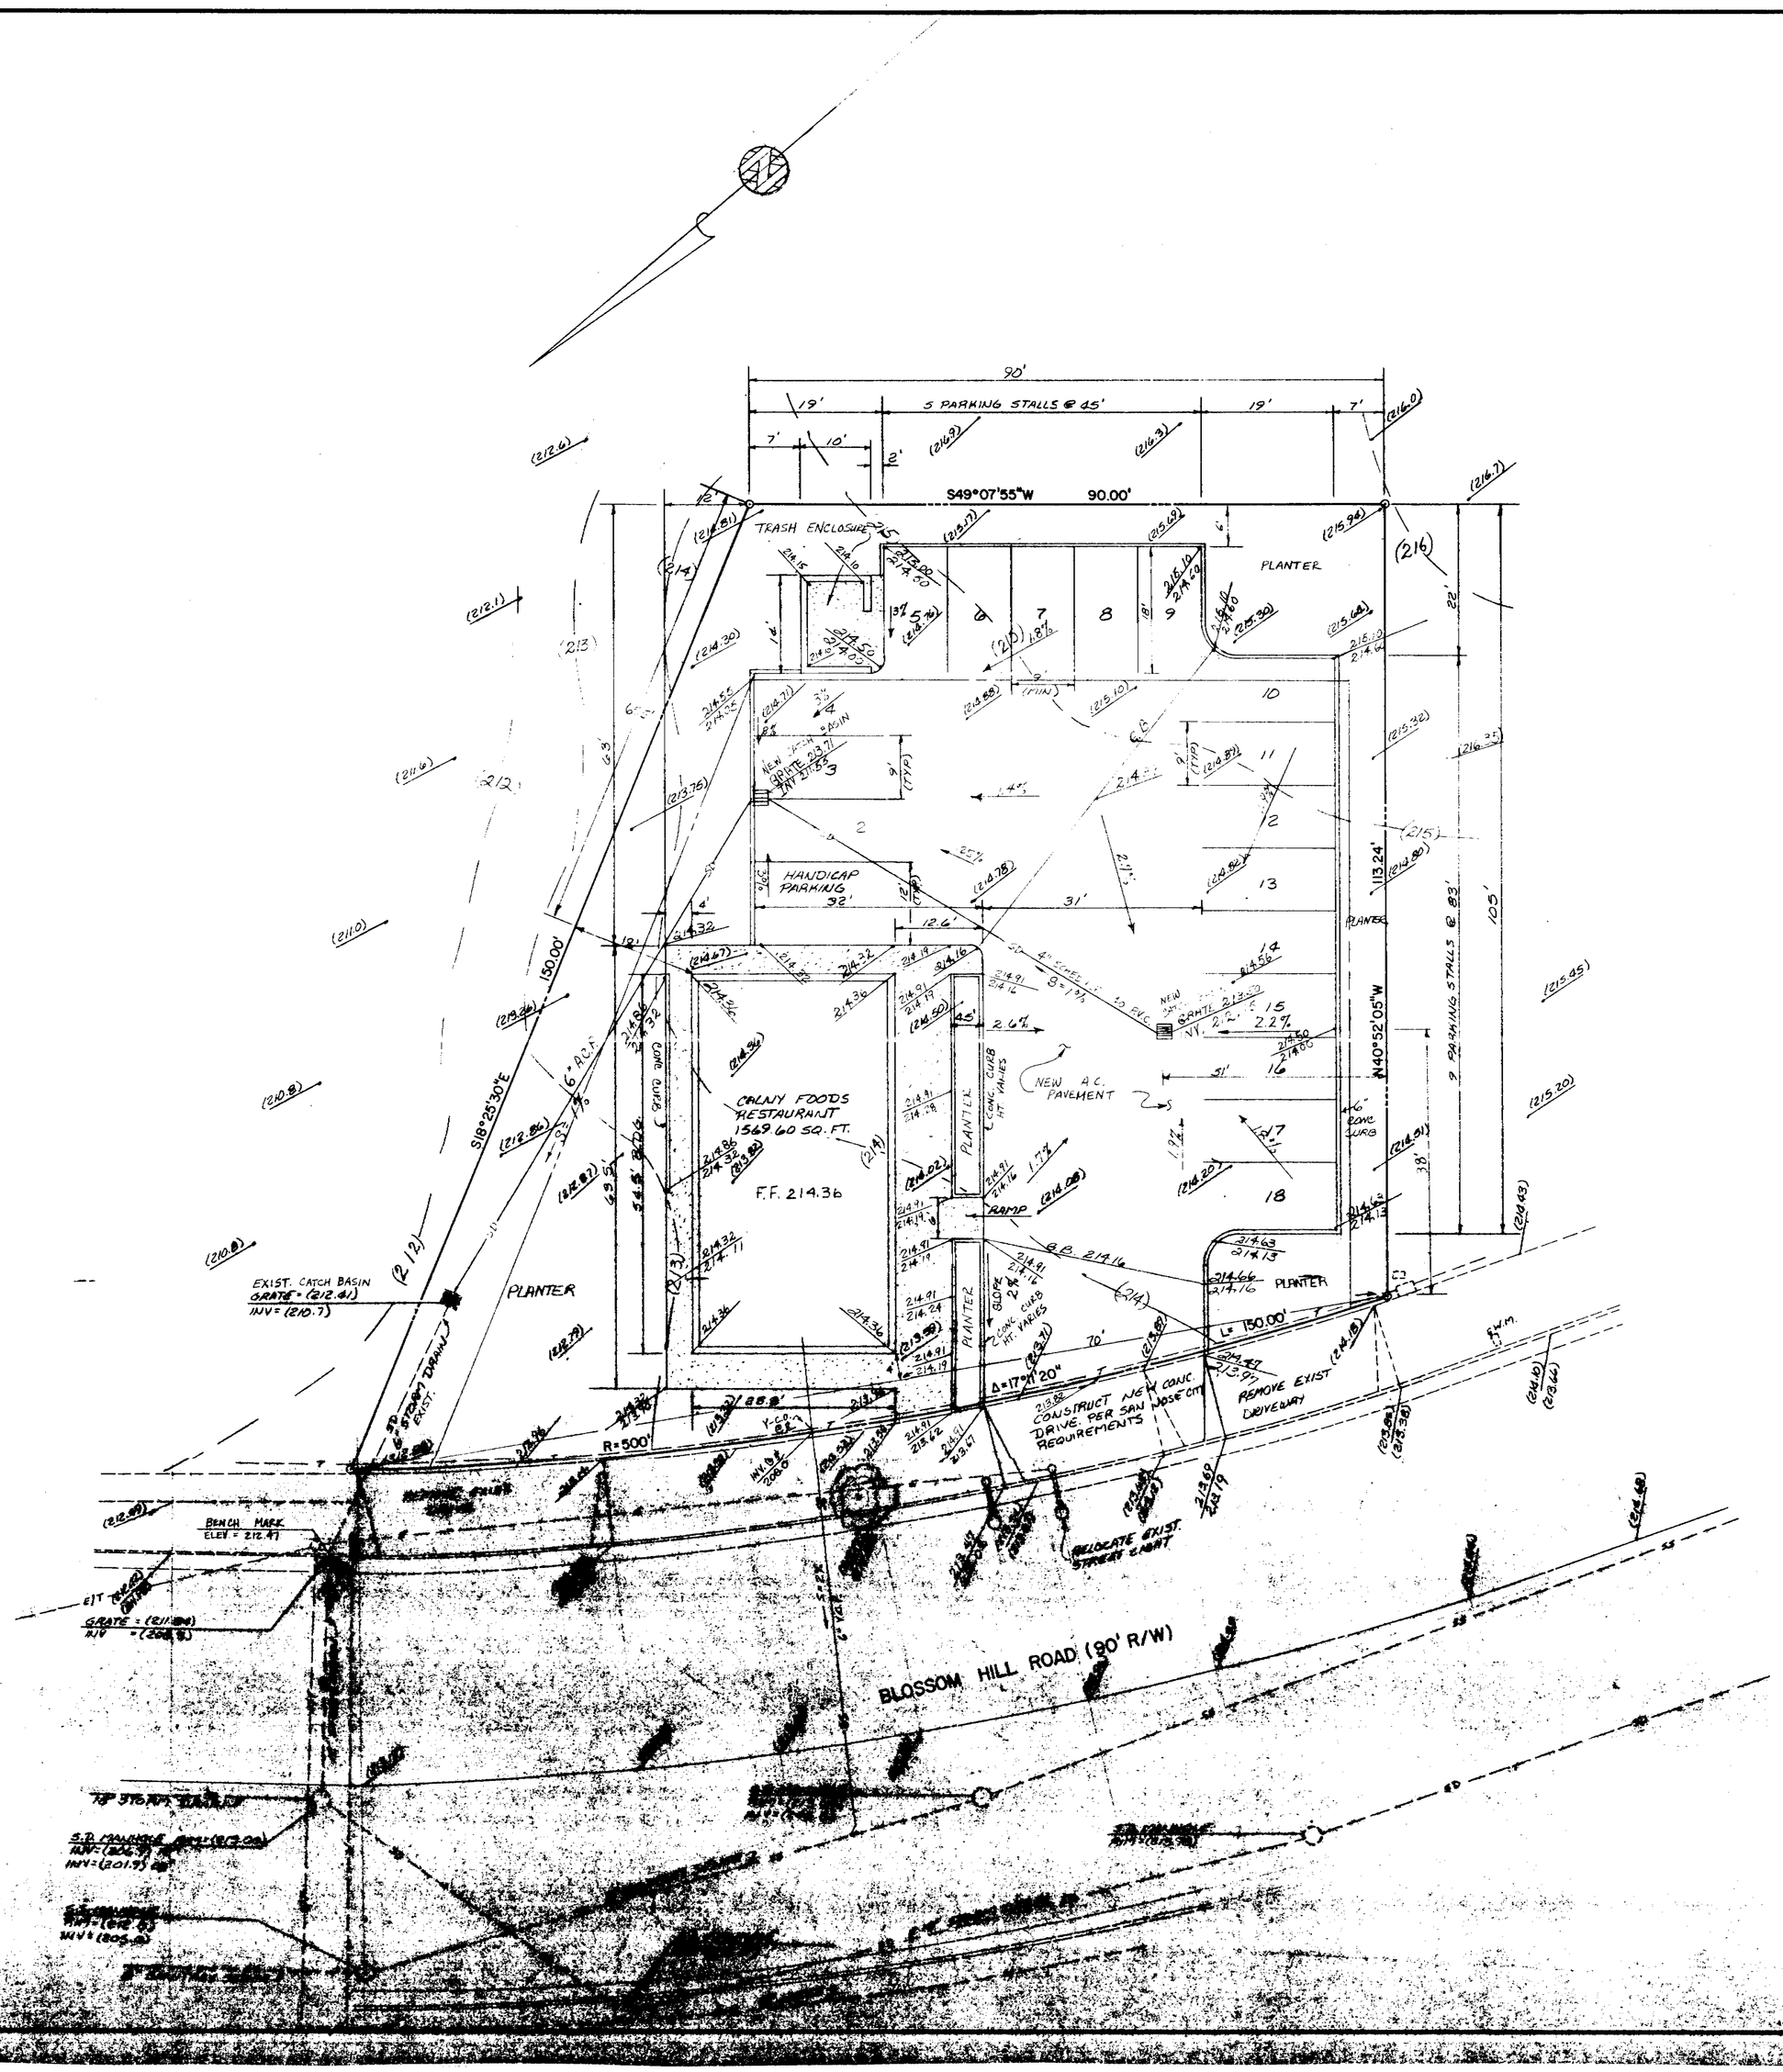

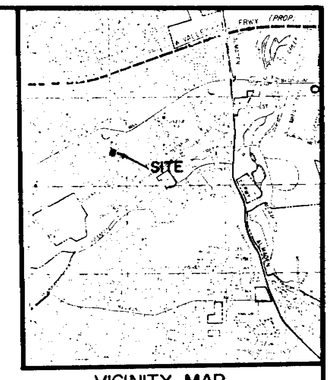

VICINITY MAP

N.T.S.

GRADING NOTES

1. ALL WORK SHALL CONFORM TO THE REQUIREMENTS OF THE GRADING ORDINANCE OF THE CITY OF SAN JOSE CHAPTER 70 OF THE UNIFORM BUILDING CODE.
2. NEW ASPHALT SHALL BE 3" ASPHALT CONCRETE OVER 6" AGGREGATE BASE OVER SUBGRADE COMPACTED TO A MINIMUM 90% RELATIVE COMPACTION 10"-12" DEEP.
3. ALL CONCRETE CURBS SHALL BE 6" HIGH, UNLESS OTHERWISE NOTED.
4. ABBREVIATIONS

TC	-	TOP OF CURB
FL	-	FLOW LINE
G.B.	-	GRADE BREAK
F.F.	-	FINISH FLOOR ELEVATION
A.C.	-	ASPHALT CONCRETE
EL.	-	ELEVATION
INV.	-	INVERT
BK WK	-	BACK OF WALK

5. THE EXISTENCE AND LOCATIONS OF ANY UNDERGROUND UTILITIES, PIPES AND/OR STRUCTURES SHOWN ON THIS PLAN WERE OBTAINED BY A SEARCH OF AVAILABLE RECORDS. TO THE BEST OF OUR KNOWLEDGE, THERE ARE NO EXISTING UTILITIES EXCEPT AS SHOWN ON THESE PLANS. THE CONTRACTOR SHALL ASCERTAIN THE TRUE LOCATION OF ANY UNDERGROUND UTILITIES AND SHALL BE RESPONSIBLE FOR DAMAGE TO ANY PUBLIC OR PRIVATE UTILITIES, SHOWN OR NOT SHOWN ON THESE PLANS.
6. BENCH MARK - TOP OF CURB, CATCH BASIN ON NORTHEAST SIDE OF PROPERTY ON SOUTH LINE OF BLOSSOM HILL ROAD, AS TAKEN FROM TIDEWATER OIL COMPANY DRAWING FOR BLOSSOM HILL ROAD AND NORTH FOSER ROAD, SERVICE STATION LAYOUT, WAS TAKEN AS ELEVATION = 212.47 FEET.

NEW CATCH BASINS SHALL BE CHRISTY INLETS, TYPE C-23, WITH TYPE 71C420 GRATES, OR EQUAL, ALL AS PRODUCED BY CHRISTY CONCRETE PRODUCTS, INC. 44100 CHRISTY STREET, FREMONT, CALIFORNIA 94538.

- A.C.P. SHALL BE CLASS IV 3000 D TRANSITE PIPE AS MANUFACTURED BY JOHNS-MANVILLE SALES CORPORATION OF SAN FRANCISCO, CALIFORNIA, OR EQUAL.

CONTRACTOR MUST NOTIFY THE CITY OF SAN JOSE (277-4686) 48 HOURS BEFORE STARTING GRADING.

ASTM D 1557-70 TO BE USED TO DETERMINE COMPACTION OF ALL FILL MATERIAL.

LEGEND

	PROPERTY CORNER
	PROPERTY LINE
	CENTERLINE
	EXISTING STORM DRAIN LINE
	PROPOSED STORM DRAIN LINE
	EXISTING SANITARY SEWER LINE
	PROPOSED SANITARY SEWER LINE
	EXISTING MANHOLE
	NEW P.C.C.
	BUILDING SETBACK LINE
(23)	EXISTING CONTOUR
(114.00)	EXISTING ELEVATION
	PROPOSED ELEVATION

5

APPROVED FOR CITY OF SAN JOSE
A. R. TURTURICI - R.C.E. #10081

BY: _____

DATE: _____

EXPIRATION DATE: _____

16842

REGISTERED PROFESSIONAL ENGINEER GARY J. MELLO 29477 CIVIL STATE OF CALIFORNIA

SITE & GRADING PLAN FOR CALNY FOOD

1370 BLOSSOM HILL ROAD IN THE CITY OF SAN JOSE, COUNTY OF SANTA CLARA, STATE OF CALIFORNIA

SCALE: 1" = 10	APPROVED BY:	DRAWN BY: Bondre
DATE: 12-4-78		REVISED

MICHAEL J. MAJORS CIVIL ENGINEER
[illegible] SANTILLE BLVD. ALAMO, CALIF. PH [illegible] 820-2438

DRAWING NUMBER 78-535

149

NOTE:

THE EXISTENCE AND LOCATION OF ANY UNDERGROUND UTILITIES, PIPES, AND/OR STRUCTURES SHOWN ON THIS SURVEY MAP WERE OBTAINED BY A SEARCH OF AVAILABLE RECORDS. TO THE BEST OF OUR KNOWLEDGE, THERE ARE NO EXISTING UTILITIES EXCEPT AS SHOWN ON THIS SURVEY. THE CONTRACTOR SHALL ASCERTAIN THE TRUE LOCATION OF ANY UNDERGROUND UTILITIES AND SHALL BE RESPONSIBLE FOR DAMAGE TO ANY PUBLIC OR PRIVATE UTILITIES SHOWN OR NOT SHOWN HEREON.

LEGAL DESCRIPTION

ALL THAT REAL PROPERTY SITUATED IN THE STATE OF CALIFORNIA, COUNTY OF SANTA CLARA, CITY OF SAN JOSE AND IS DESCRIBED AS FOLLOWS:

PARCEL B, AS SHOWN UPON THAT CERTAIN RECORD OF SURVEY, WHICH MAP WAS FILED FOR RECORD IN THE OFFICE OF THE RECORDER OF THE COUNTY OF SANTA CLARA, STATE OF CALIFORNIA ON FEBRUARY 17, 1964 IN BOOK 173 OF MAPS, PAGE 39.

BENCH MARK:

TOP OF CURB, FRAME OF CATCH BASIN ON NORTHEAST SIDE OF PROPERTY ON SOUTH LINE OF BLOSSOM HILL ROAD, AS TAKEN FROM TIDEWATER OIL COMPANY DRAWING FOR BLOSSOM HILL ROAD AND NORTH KOOSER ROAD, SERVICE STATION LAYOUT, WAS TAKEN AS ELEVATION = 212.47 FEET.

BASIS OF BEARINGS

BASIS OF BEARINGS WAS TAKEN AS SOUTH 18°25'30" EAST AS SHOWN ON THE RECORD OF SURVEY, FILED FEBRUARY 17, 1964, IN BOOK 173 OF MAPS AT PAGE 39.

NOTES

1. FIRE DISTRICT IS CITY OF SAN JOSE DISTRICT 4, ZONE 2.
2. SEISMIC ZONE IS ZONE 4.
3. BUILDING ZONE IS 1976 U.B.C.
4. CALL SAN JOSE WATER WORKS DEPARTMENT FOR THE EXACT LOCATION OF THEIR UNDERGROUND LINES. THEY ARE NOT A MEMBER OF UNDERGROUND SERVICE ALERT.

LEGEND

- FOUND 3/4" I.P. AND TAG NO. R.C.E. 7147
- PROPERTY CORNER
- SET NAIL (SEE DETAIL A)
- SANITARY SEWER LINE
- STORM DRAIN LINE
- OVERHEAD ELECTRIC LINES
- SECONDARY ELECTRIC LINES (UNDERGROUND)
- OVERHEAD TELEPHONE AND ELECTRIC LINES
- UNDERGROUND TELEPHONE LINES
- UNDERGROUND GAS LINES
- UNDERGROUND WATER LINES
- GATES METER
- TELEPHONE POLE

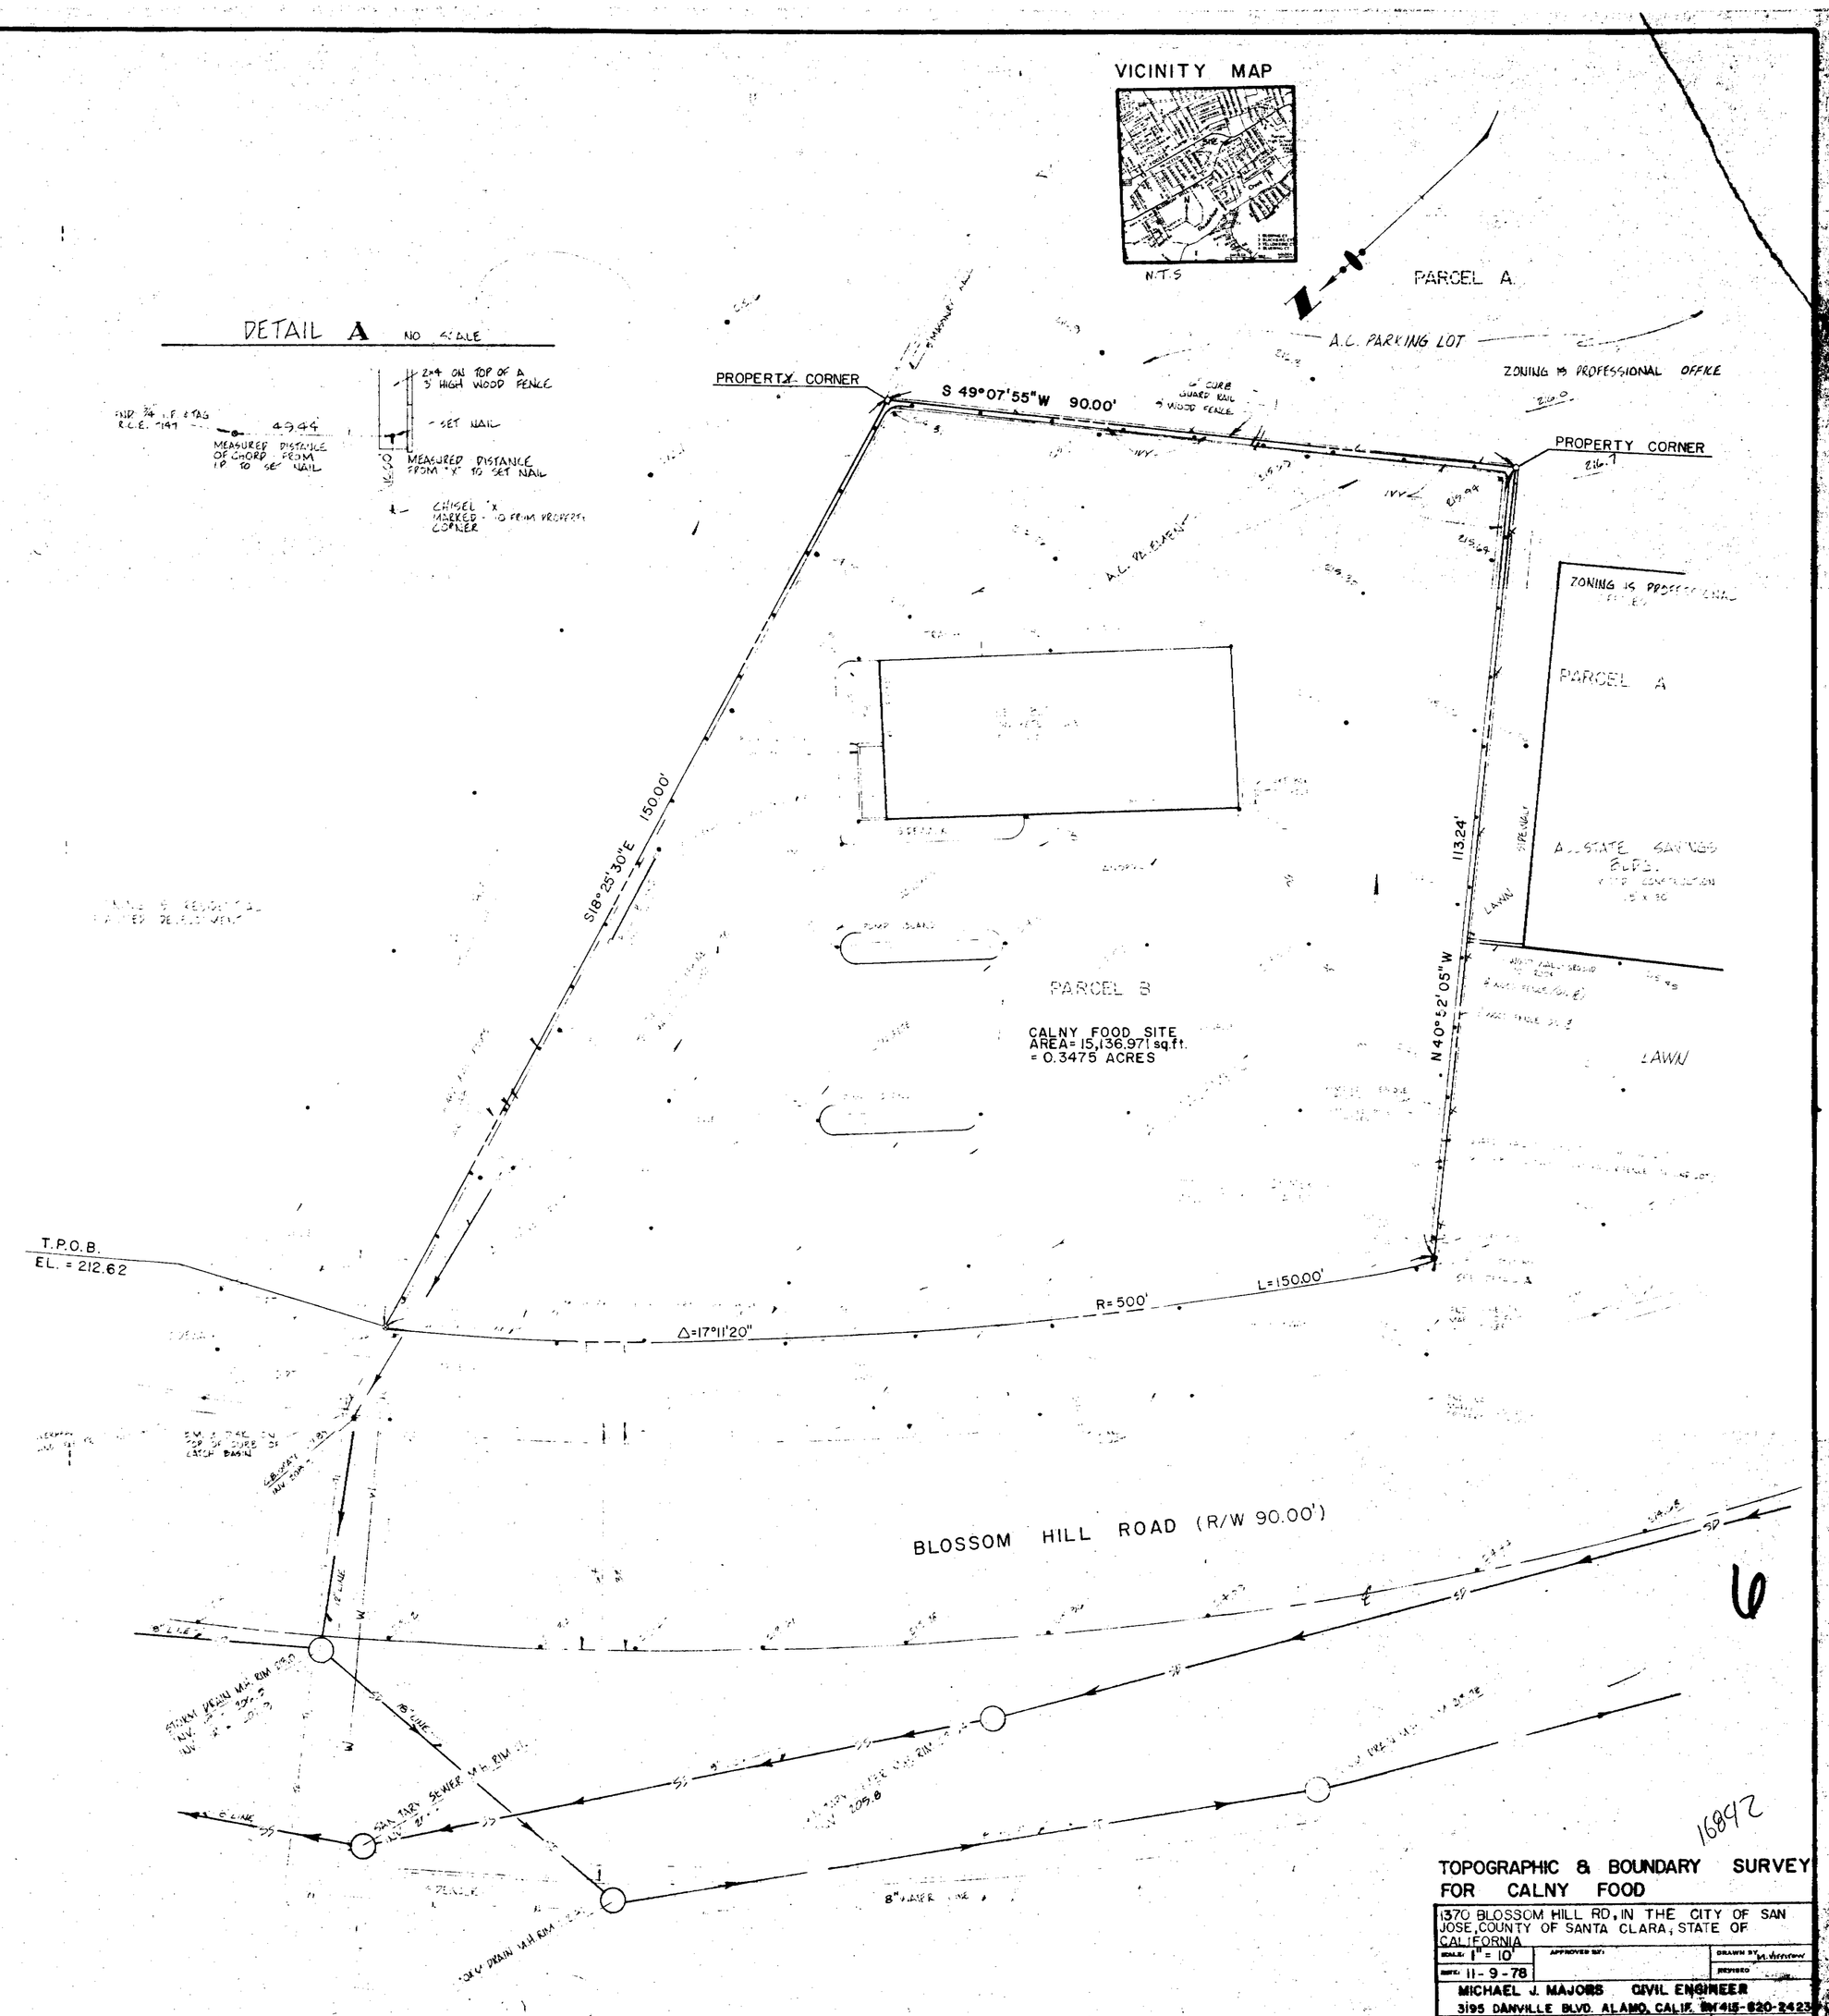

TOPOGRAPHIC & BOUNDARY SURVEY FOR CALNY FOOD

1370 BLOSSOM HILL RD, IN THE CITY OF SAN JOSE, COUNTY OF SANTA CLARA, STATE OF CALIFORNIA

SCALE: 1" = 10'	APPROVED BY:	DRAWN BY: M. Andrews
DATE: 11-9-78		REVISED:

MICHAEL J. MAJORS CIVIL ENGINEER
3195 DANVILLE BLVD. ALAMO, CALIF. PH 415-820-2423

DRAWING NUMBER 78-535

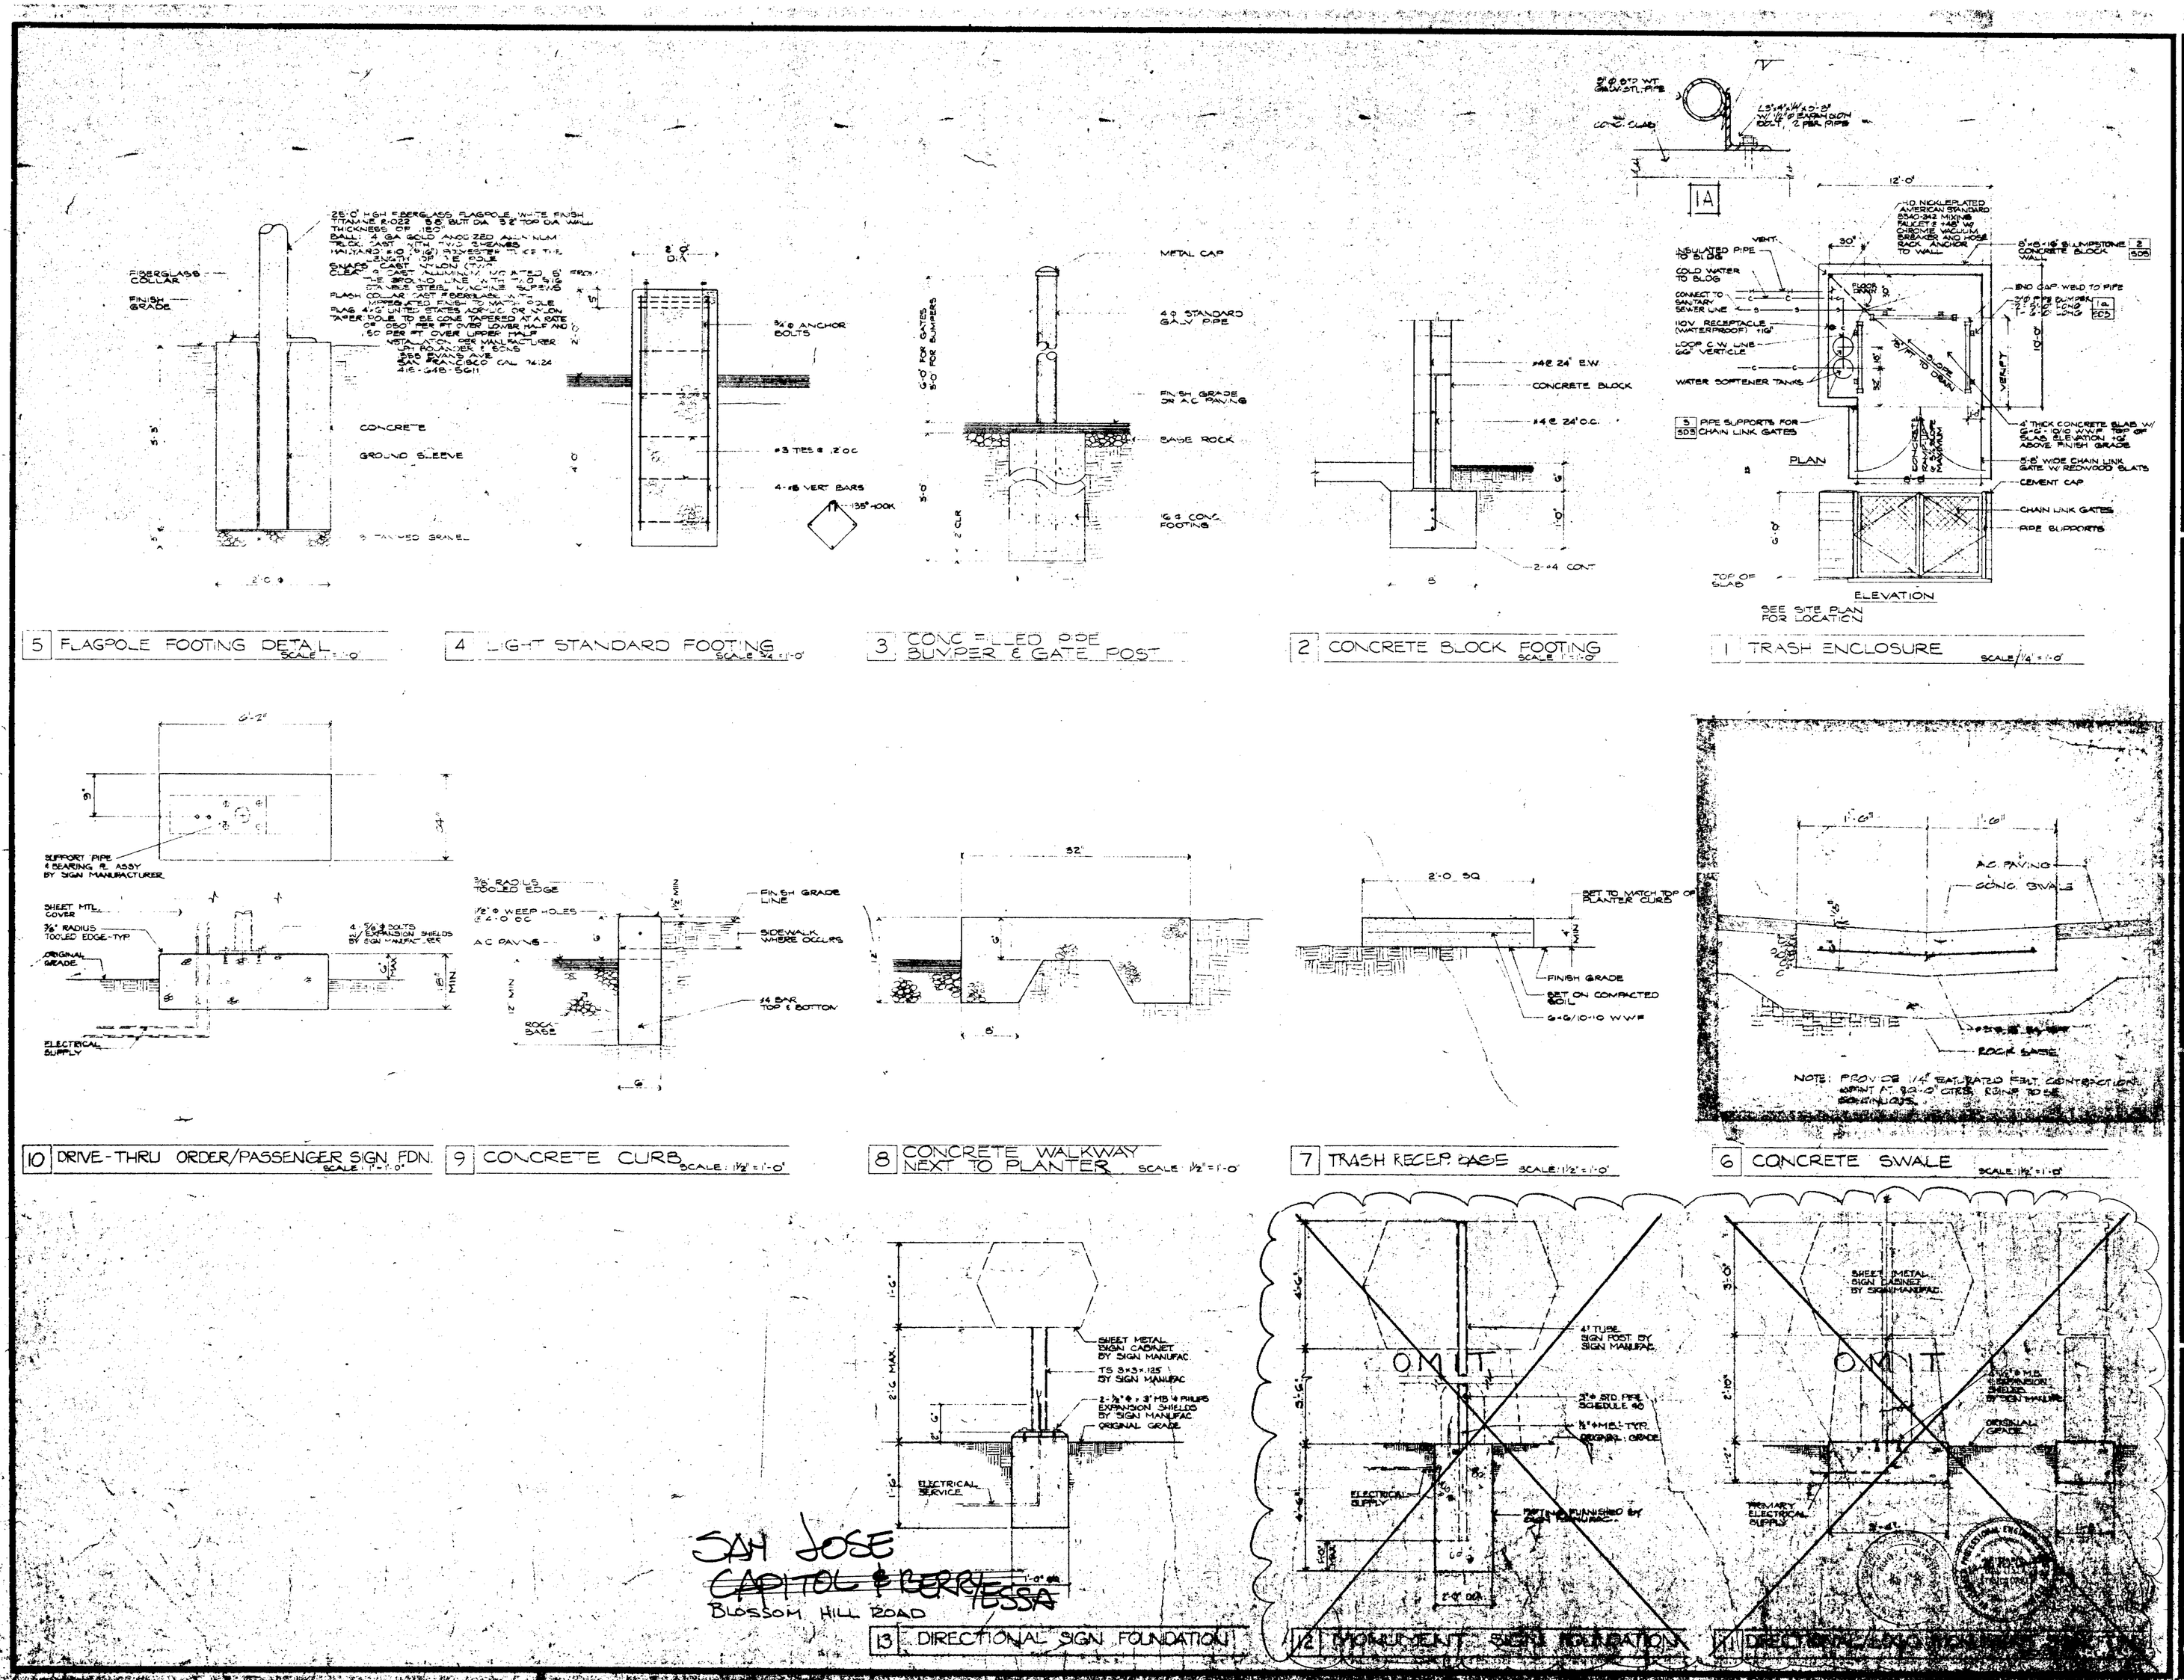

DESIGN AND ENGINEERING SYSTEMS INC.
ARCHITECTS·PLANNERS·ENGINEERS
303 BRADFORD STREET, REDWOOD CITY, CALIFORNIA 94063 • (415) 364-6453

TACO CHARLEY
MEXICAN FOOD RESTAURANT
CALIFORNIA FOOD SERVICES INC.

REVISIONS

1

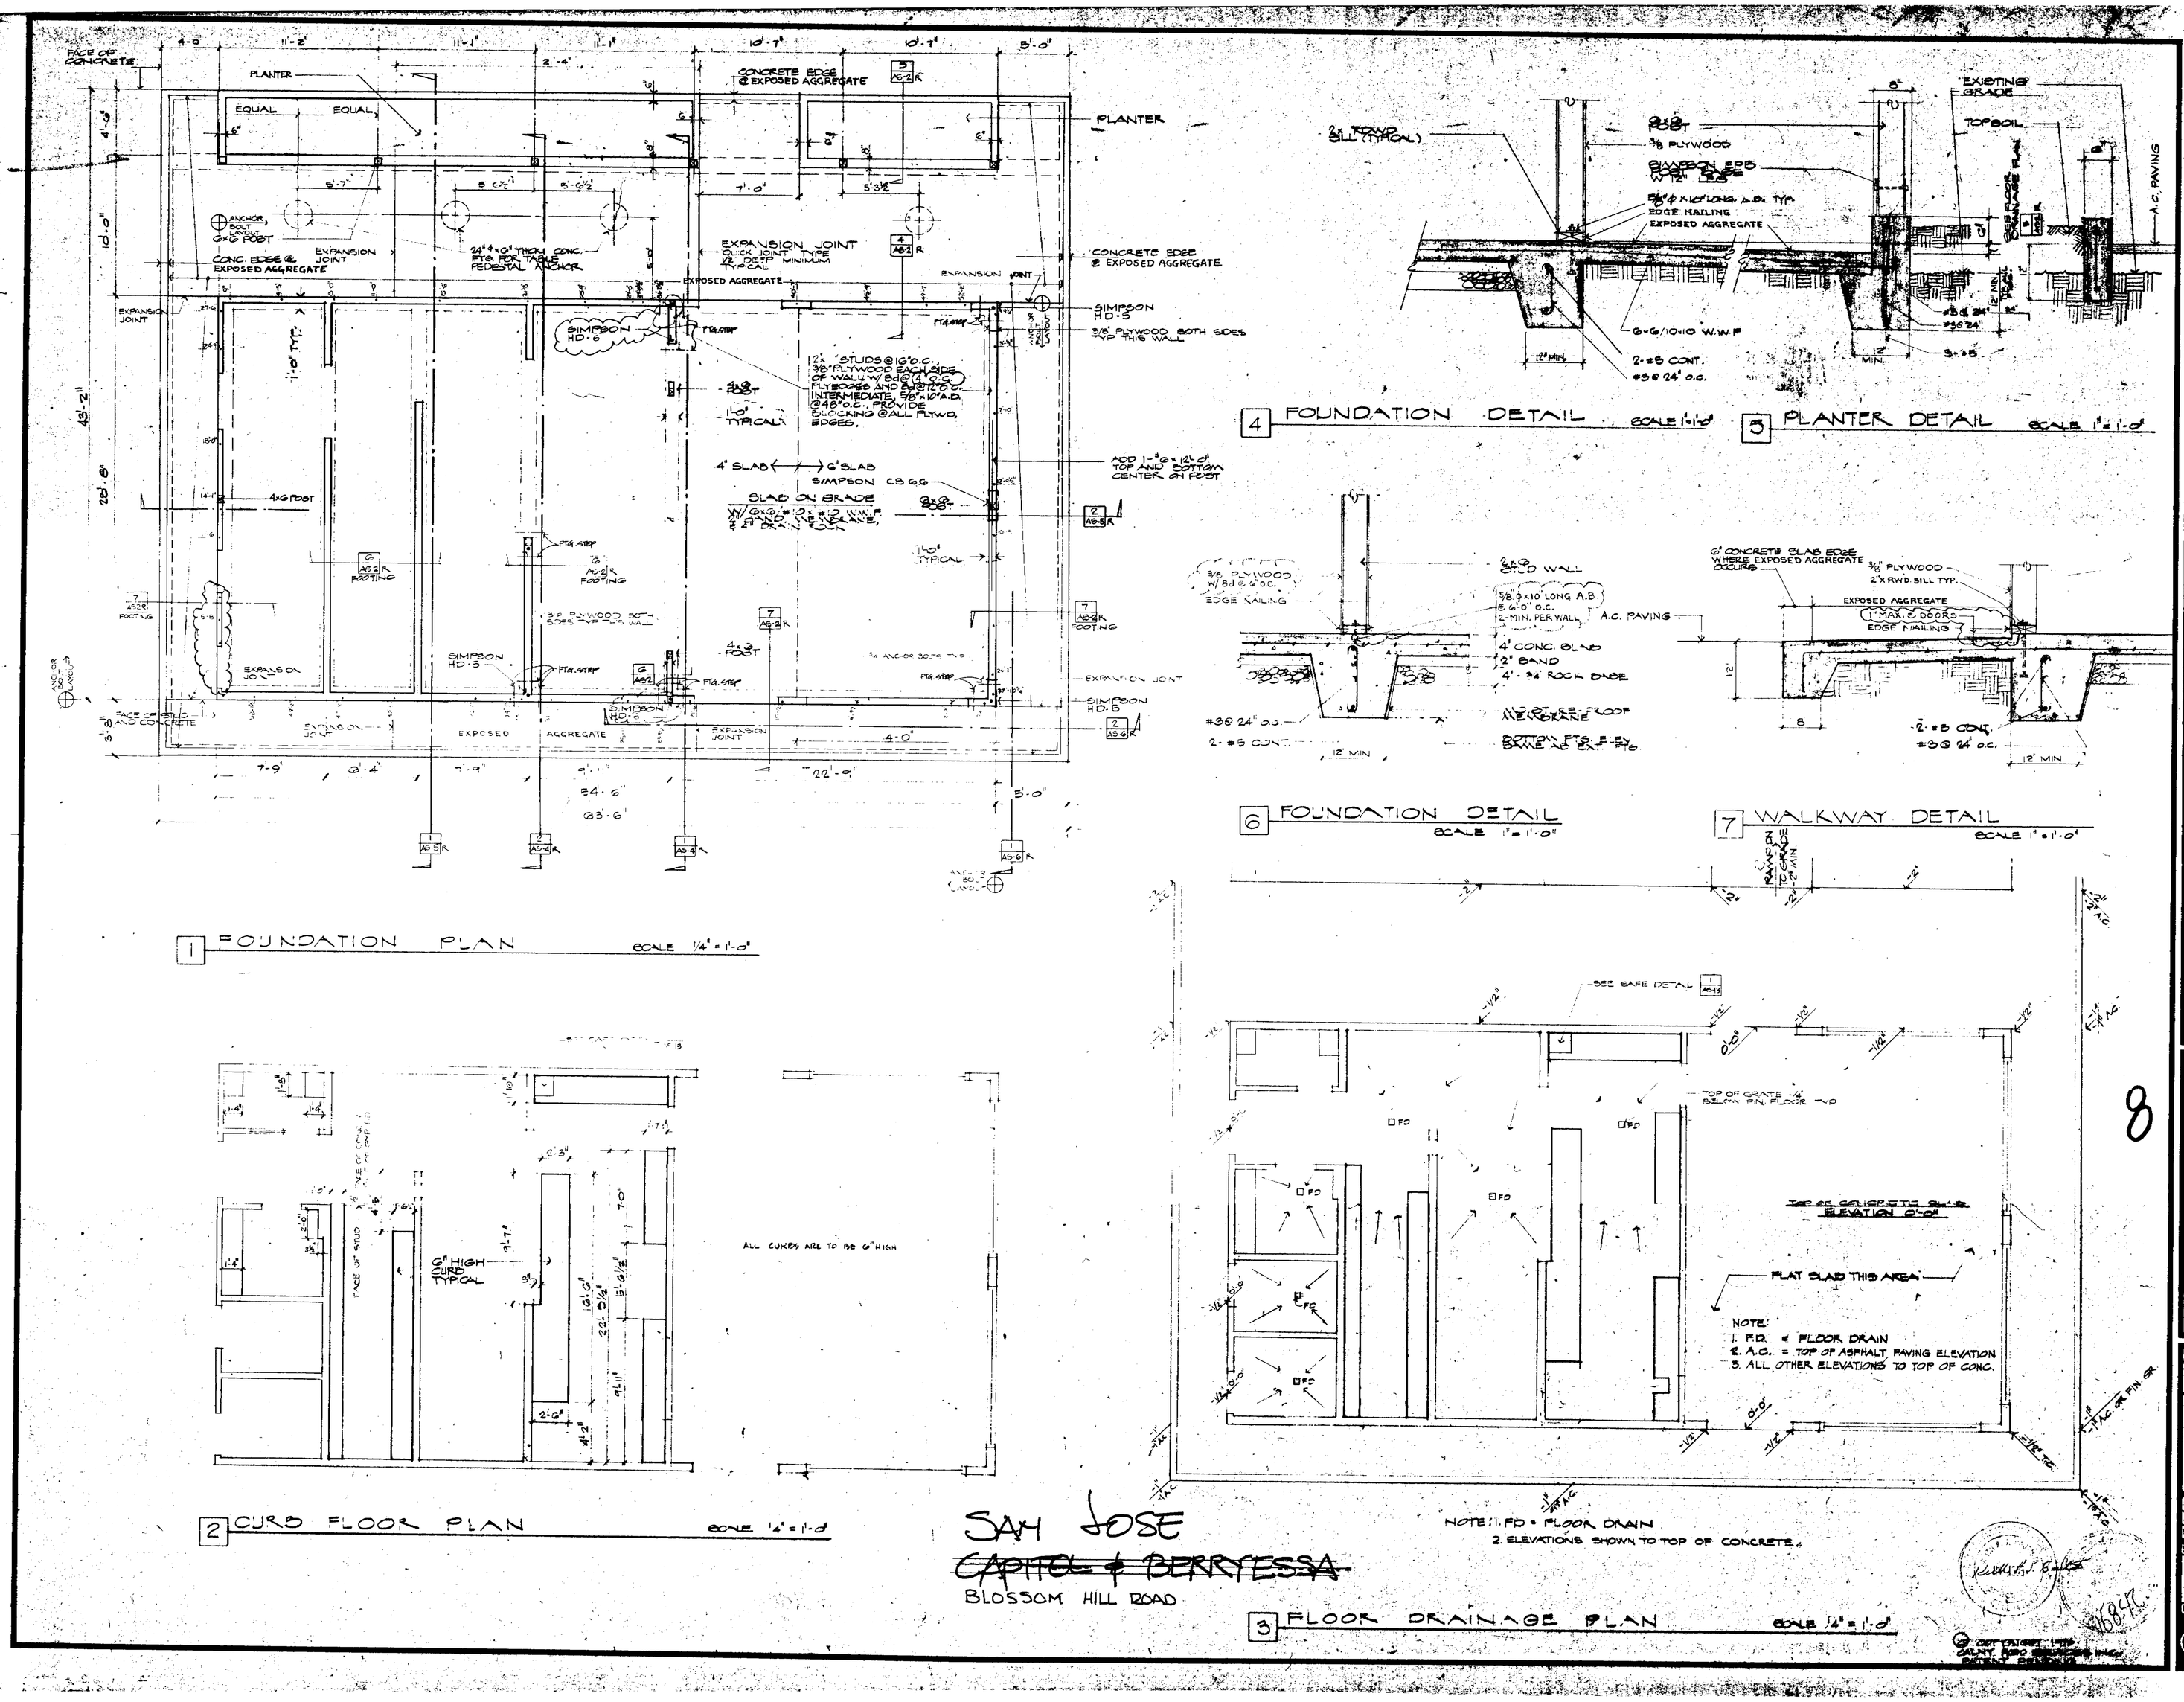

DESIGN AND ENGINEERING SYSTEMS INC.
ARCHITECTS-PLANNERS-ENGINEERS
303 BRADFORD STREET, REDWOOD CITY, CALIFORNIA 94063 • (415) 364-6453

TACO CHARLEY
MEXICAN FOOD RESTAURANT
CALNY FOOD SERVICES INC.

FOUNDATION PLAN, FLOOR DRAINAGE PLAN, CURB FLOOR PLAN & DETAILS

REVISIONS
9-22-76
11-26-76
067-0230.15
6-30-77
067-0230/81
5-3-78
067-0230.40
2-27-79
067-0230.53

DATE 2-3-76
JOB NO. 067-0230.51
DRAWN PLD
SHEET NO. AS 2R
OF 12 SHEETS

8

152

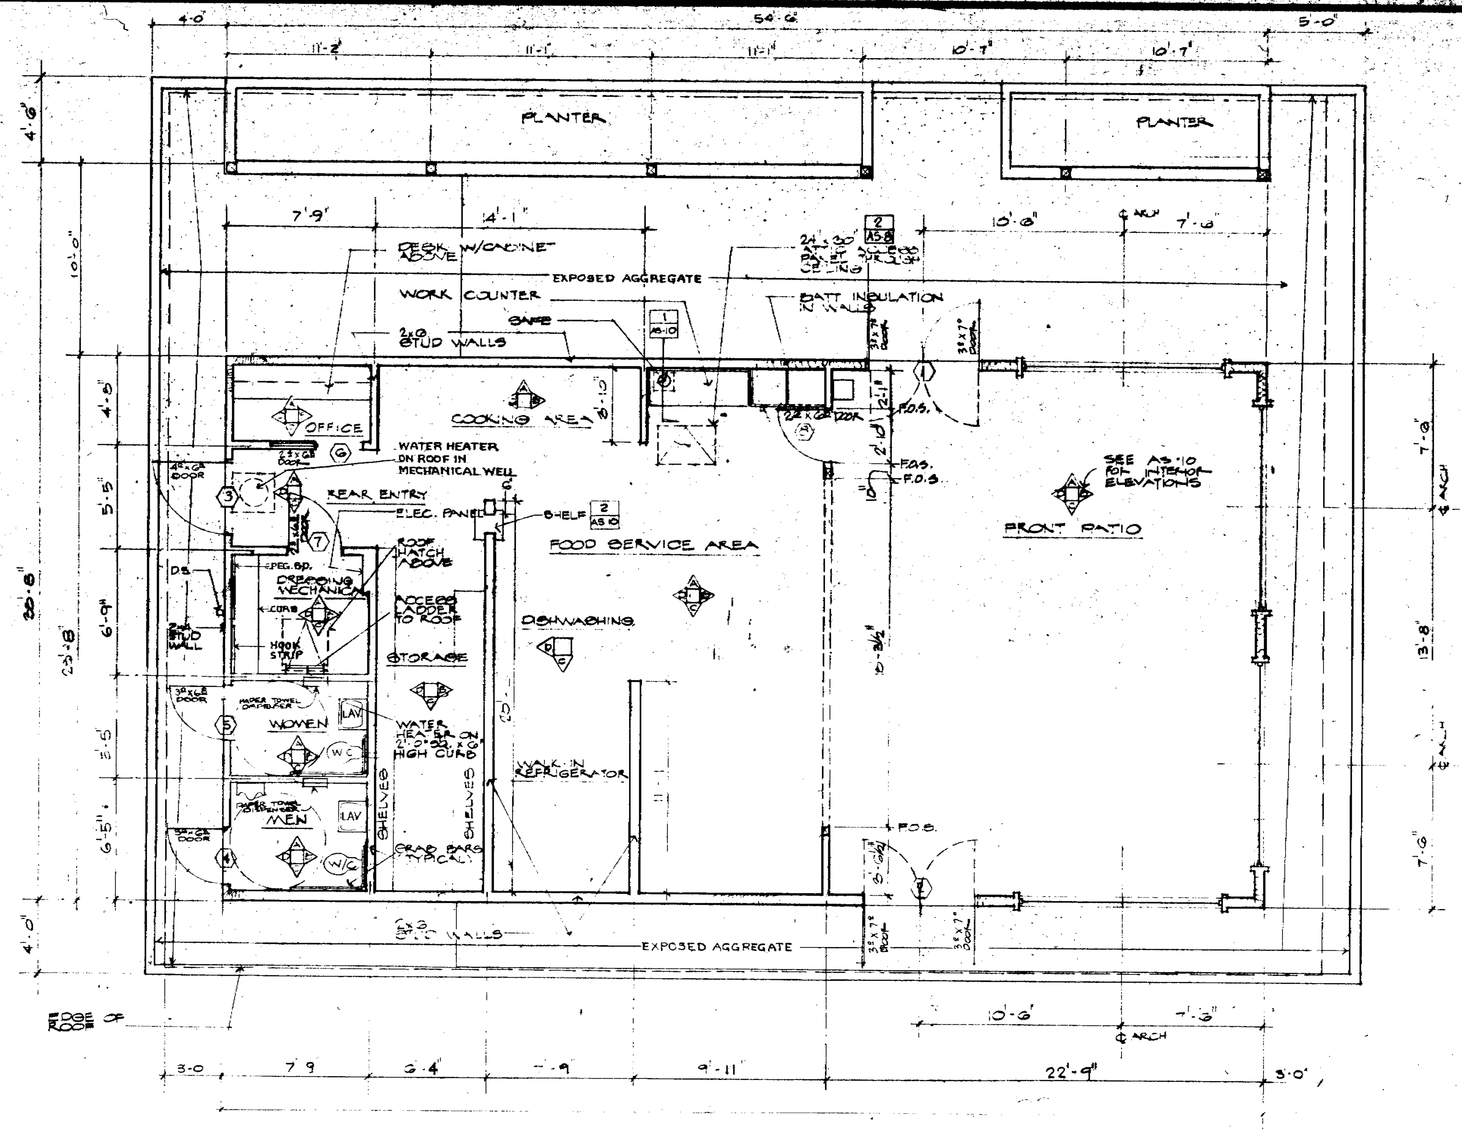

1 FLOOR PLAN SCALE 1/4" = 1'-0"

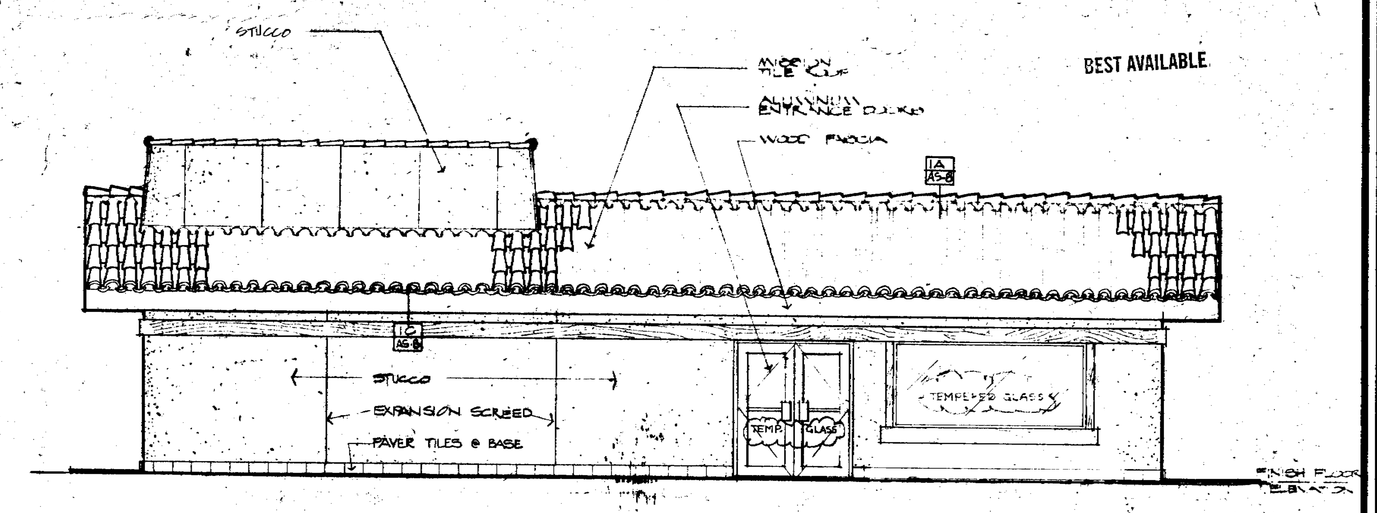

2 SIDE ELEVATION SCALE 1/4" = 1'-0"

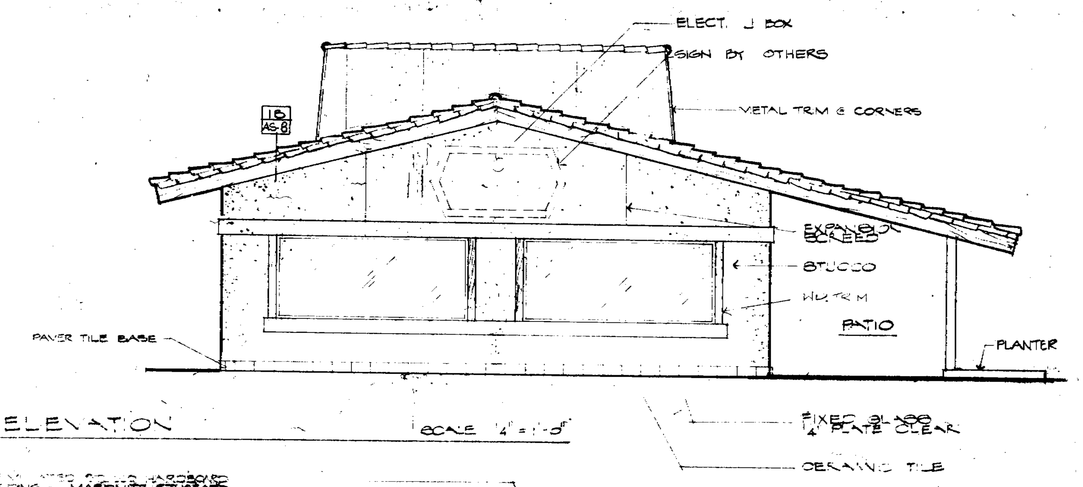

3 FRONT ELEVATION SCALE 1/4" = 1'-0"

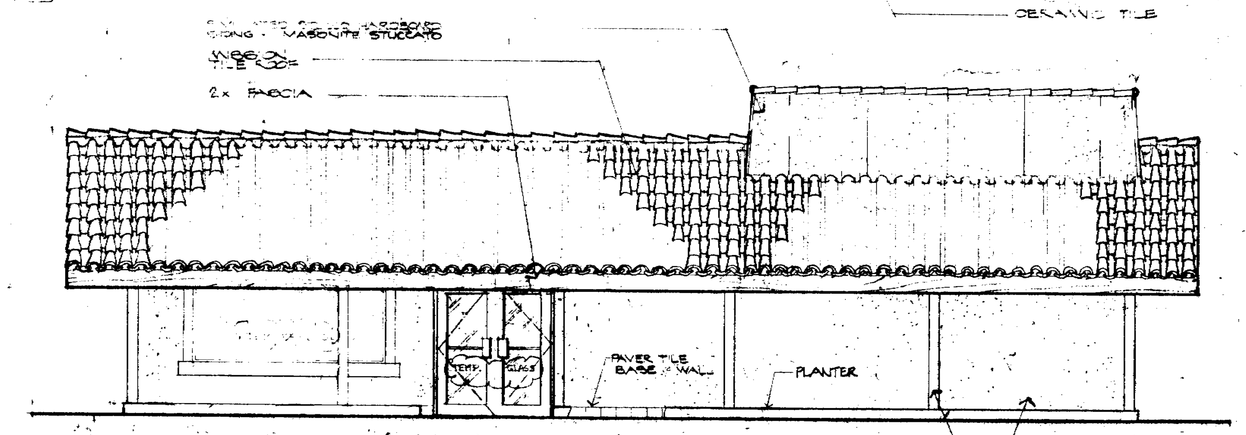

4 SIDE ELEVATION SCALE 1/4" = 1'-0"

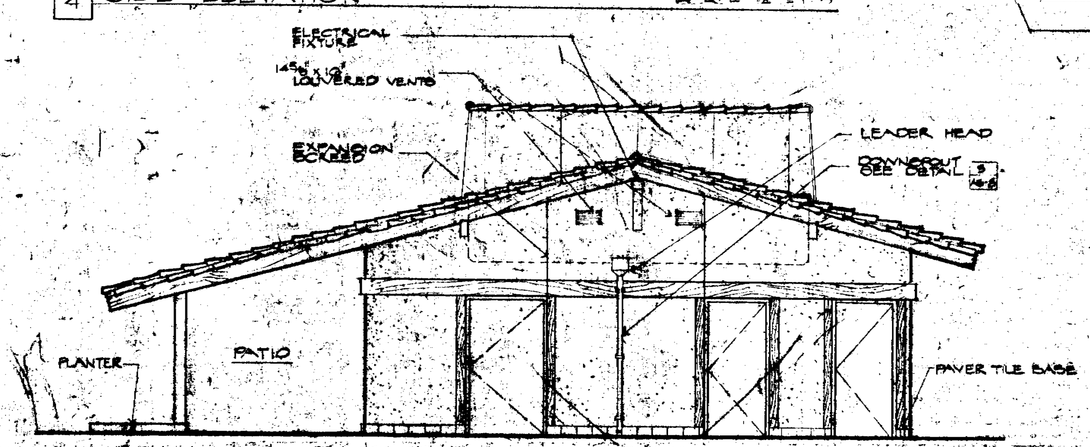

5 REAR ELEVATION SCALE 1/4" = 1'-0"

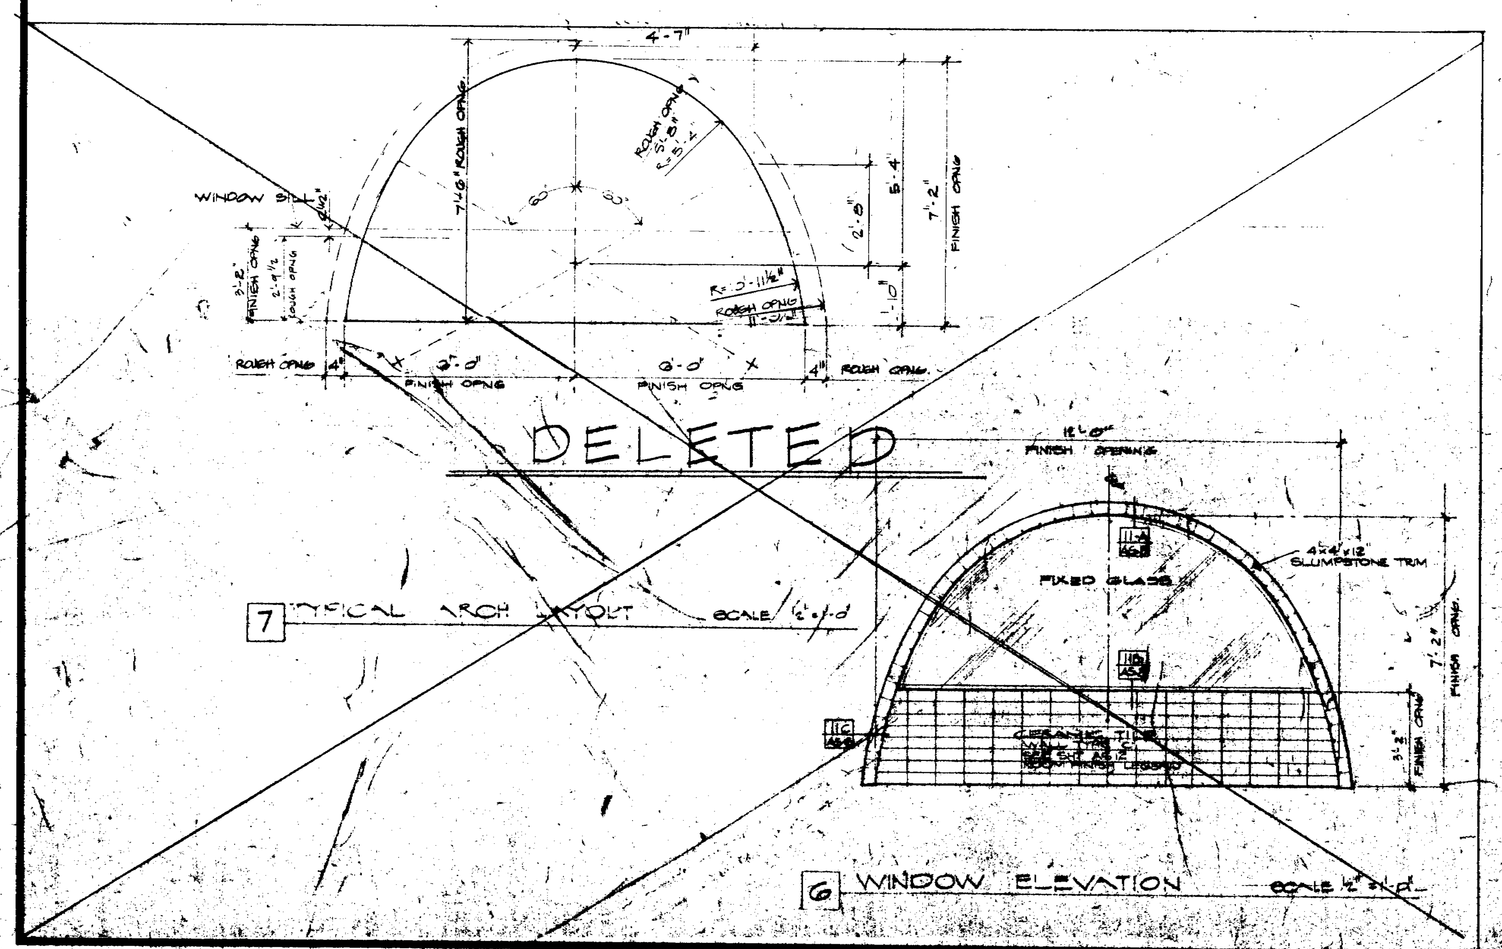

7 TYPICAL ARCH LAYOUT SCALE 1/4" = 1'-0"

6 WINDOW ELEVATION SCALE 1/4" = 1'-0"

BEST AVAILABLE

SAN JOSE (BLOSSOM HILL RD.)

DESIGN AND ENGINEERING SYSTEMS INC.
ARCHITECTS • PLANNERS • ENGINEERS
303 BRADFORD STREET, REDWOOD CITY, CALIFORNIA 94063 • (415) 364-6453

TACO CHARLEY
MEXICAN FOOD RESTAURANT
CALNY FOOD SERVICES INC.

FLOOR PLAN, ELEVATIONS & WINDOW ELEVATION

REVISIONS
9-22-76
11-24-76
OCT-92005
6-30-77
OCT-0230.81
5-1-78
OCT-0230.40
8-1-78
OCT-0230.48
2-27-79
OCT-0230.53

DATE 2-9-78
DRAWN
CHK'D
WORK FILE
SHEET NO.
AS 3B

9

NAILING SCHEDULE

CONNECTION	NAILING
JOIST TO SILL OR GIRDER, TOE NAIL	3-8d
BRIDGING TO JOIST, TOE NAIL EA END	2-8d
SOLE PLATE TO JOIST, BLOCKING OR BLKG. FACE NAIL	16d @ 16" o.c.
TOP PLATE TO STUD, END NAIL	2-16d
TOP PLATE TO HEADER, 2x PURLIN	16d @ 16" o.c.
STUD TO SOLE PLATE, TOE NAIL	4-8d
DOUBLED STUDS FACE NAIL	16d @ 12" o.c.
DOUBLED TOP PLATES FACE NAIL	16d @ 8" o.c.
CEILING JOIST TO PLATE, TOE NAIL	3-8d
CEILING JOIST LAP OVER PARTITIONS, FACE NAIL	3-16d
BUILT-UP CORNER STUDS	16d @ 12" o.c.
BLOCKING TO PURLIN OR JOIST, TOE NAIL	4-8d EA END
BLOCKING TO TOP PLATE, SIDE NAIL	8d @ 8" o.c.
BLOCKING TO STUD, TOE NAIL	3-8d EA END

NOTE:

1) [illegible]

2) [illegible]

3) METAL FASTENER MARKED "SIMPSON HD-5" REFERS TO SIMPSON CATALOG NO. 76 H1, 1976 OR APPROVED EQUAL

4) ALL INTERIOR GYP BD TO BE MOISTURE RESISTANT.

5) TYPICAL ROOF NAILING - 3/8 PLYWOOD 6" @ 6" O.C. AT EDGES, 6" @ 12" O.C. INTERMEDIATE — SEE NOTE ON ROOF FRAMING PLAN FOR ALTERNATE
2x DECKING 2-16d EA SUPPORT

6) TYPICAL WALL NAILING - 3/8 PLYWOOD 6" @ 6" O.C. AT EDGES, 6" @ 12" O.C. INTERMEDIATE

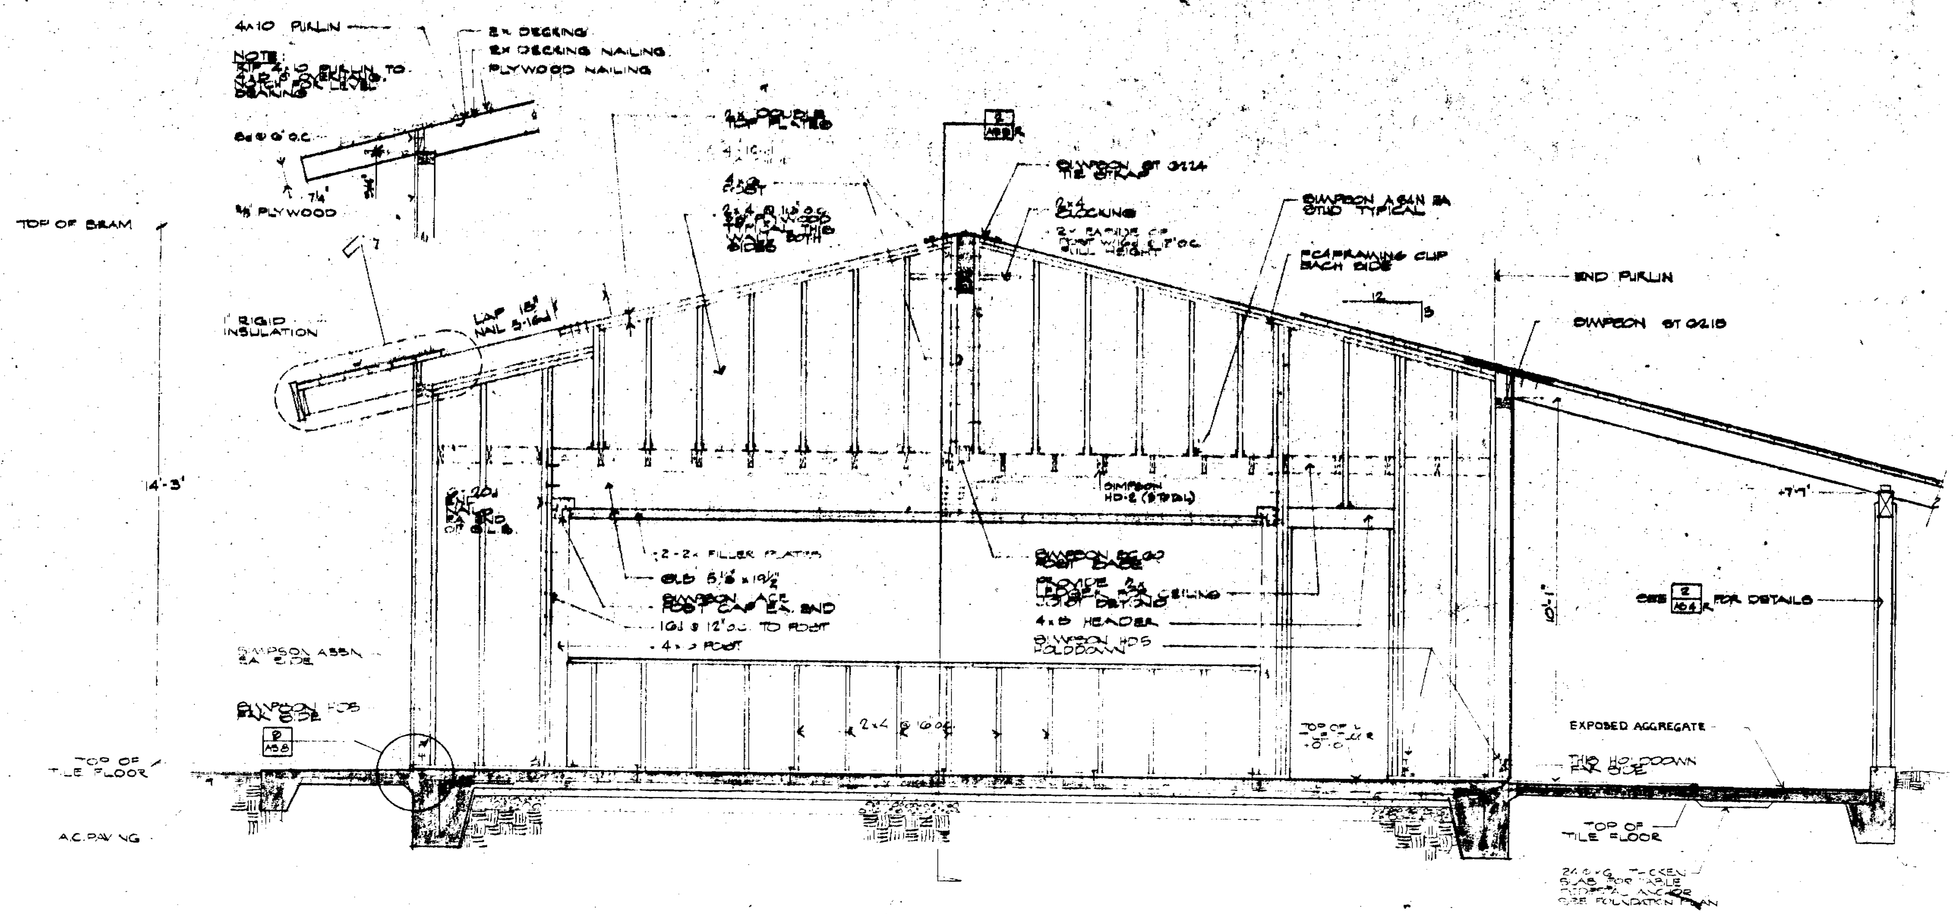

1 SECTION DETAIL SCALE 1/2" = 1'-0"

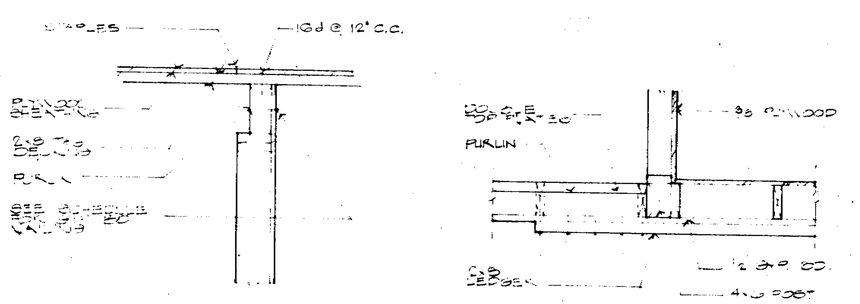

3 SECTION SCALE 1"=1'-0"

4 PLAN SECTION SCALE 1"=1'-0"

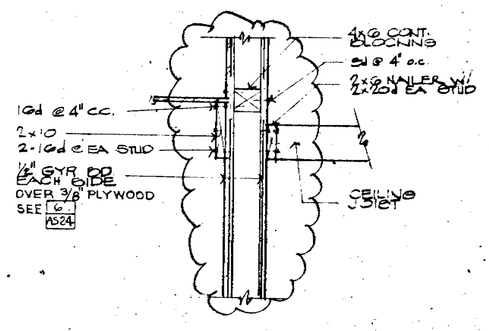

5 SECTION SCALE 1"=1'-0"

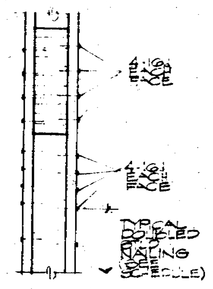

6 SECTION SCALE 1"=1'-0"

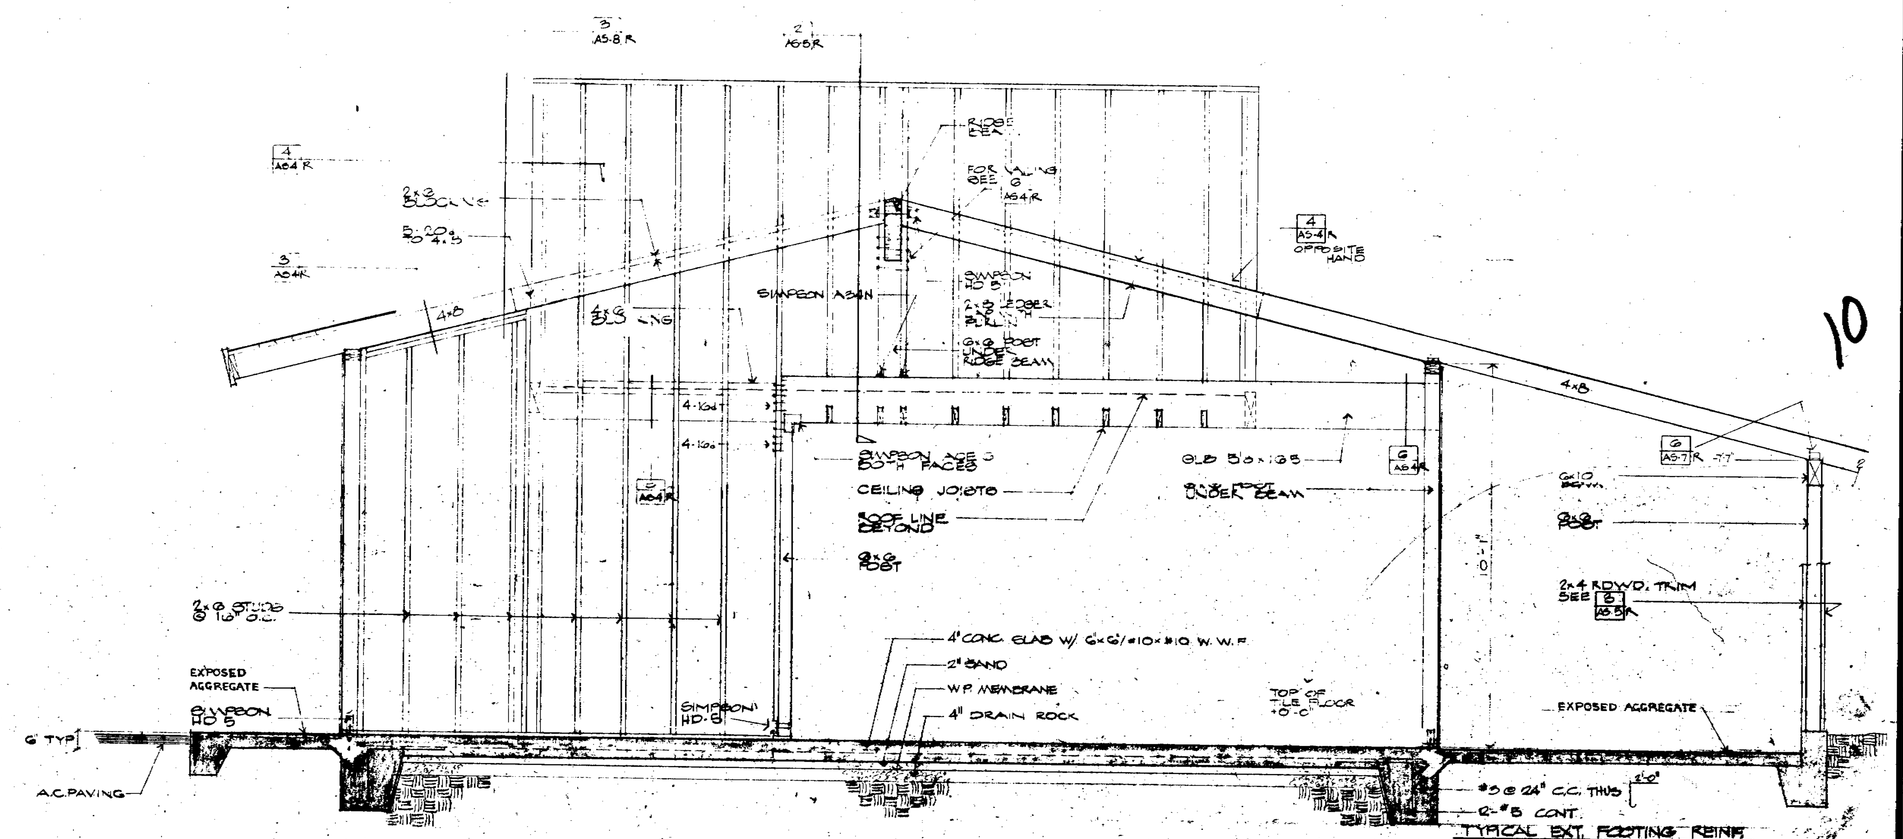

2 SECTION DETAIL SCALE 1/2" = 1'-0"

10

SAN JOSE ~~CAPITOL @ BERRYESSA~~
BLOSSOM HILL ROAD

COPYRIGHT 1976 CALNY FOOD SERVICES INC. PATENT PENDING

DESIGN AND ENGINEERING SYSTEMS INC.
ARCHITECTS-PLANNERS-ENGINEERS
303 BRADFORD STREET, REDWOOD CITY, CALIFORNIA 94063 - (415) 364-6453

TACO CHARLEY

MEXICAN FOOD RESTAURANT
CALNY FOOD SERVICES INC.

FRAMING ELEVATIONS & DETAILS

REVISIONS
9/26/76
[illegible] 18
OCT-[illegible]-0219
6/30/77
OCT-0230.31
5-3-78
OCT-0230.40
8-1-78
OCT-0230.43
2-27-79
OCT-0230.53

DATE 2-8-76
JOB NO. OCT-0230.11
DRAWN P.D.
SHEET NO. AS 4R
OF 12 SHEETS

des

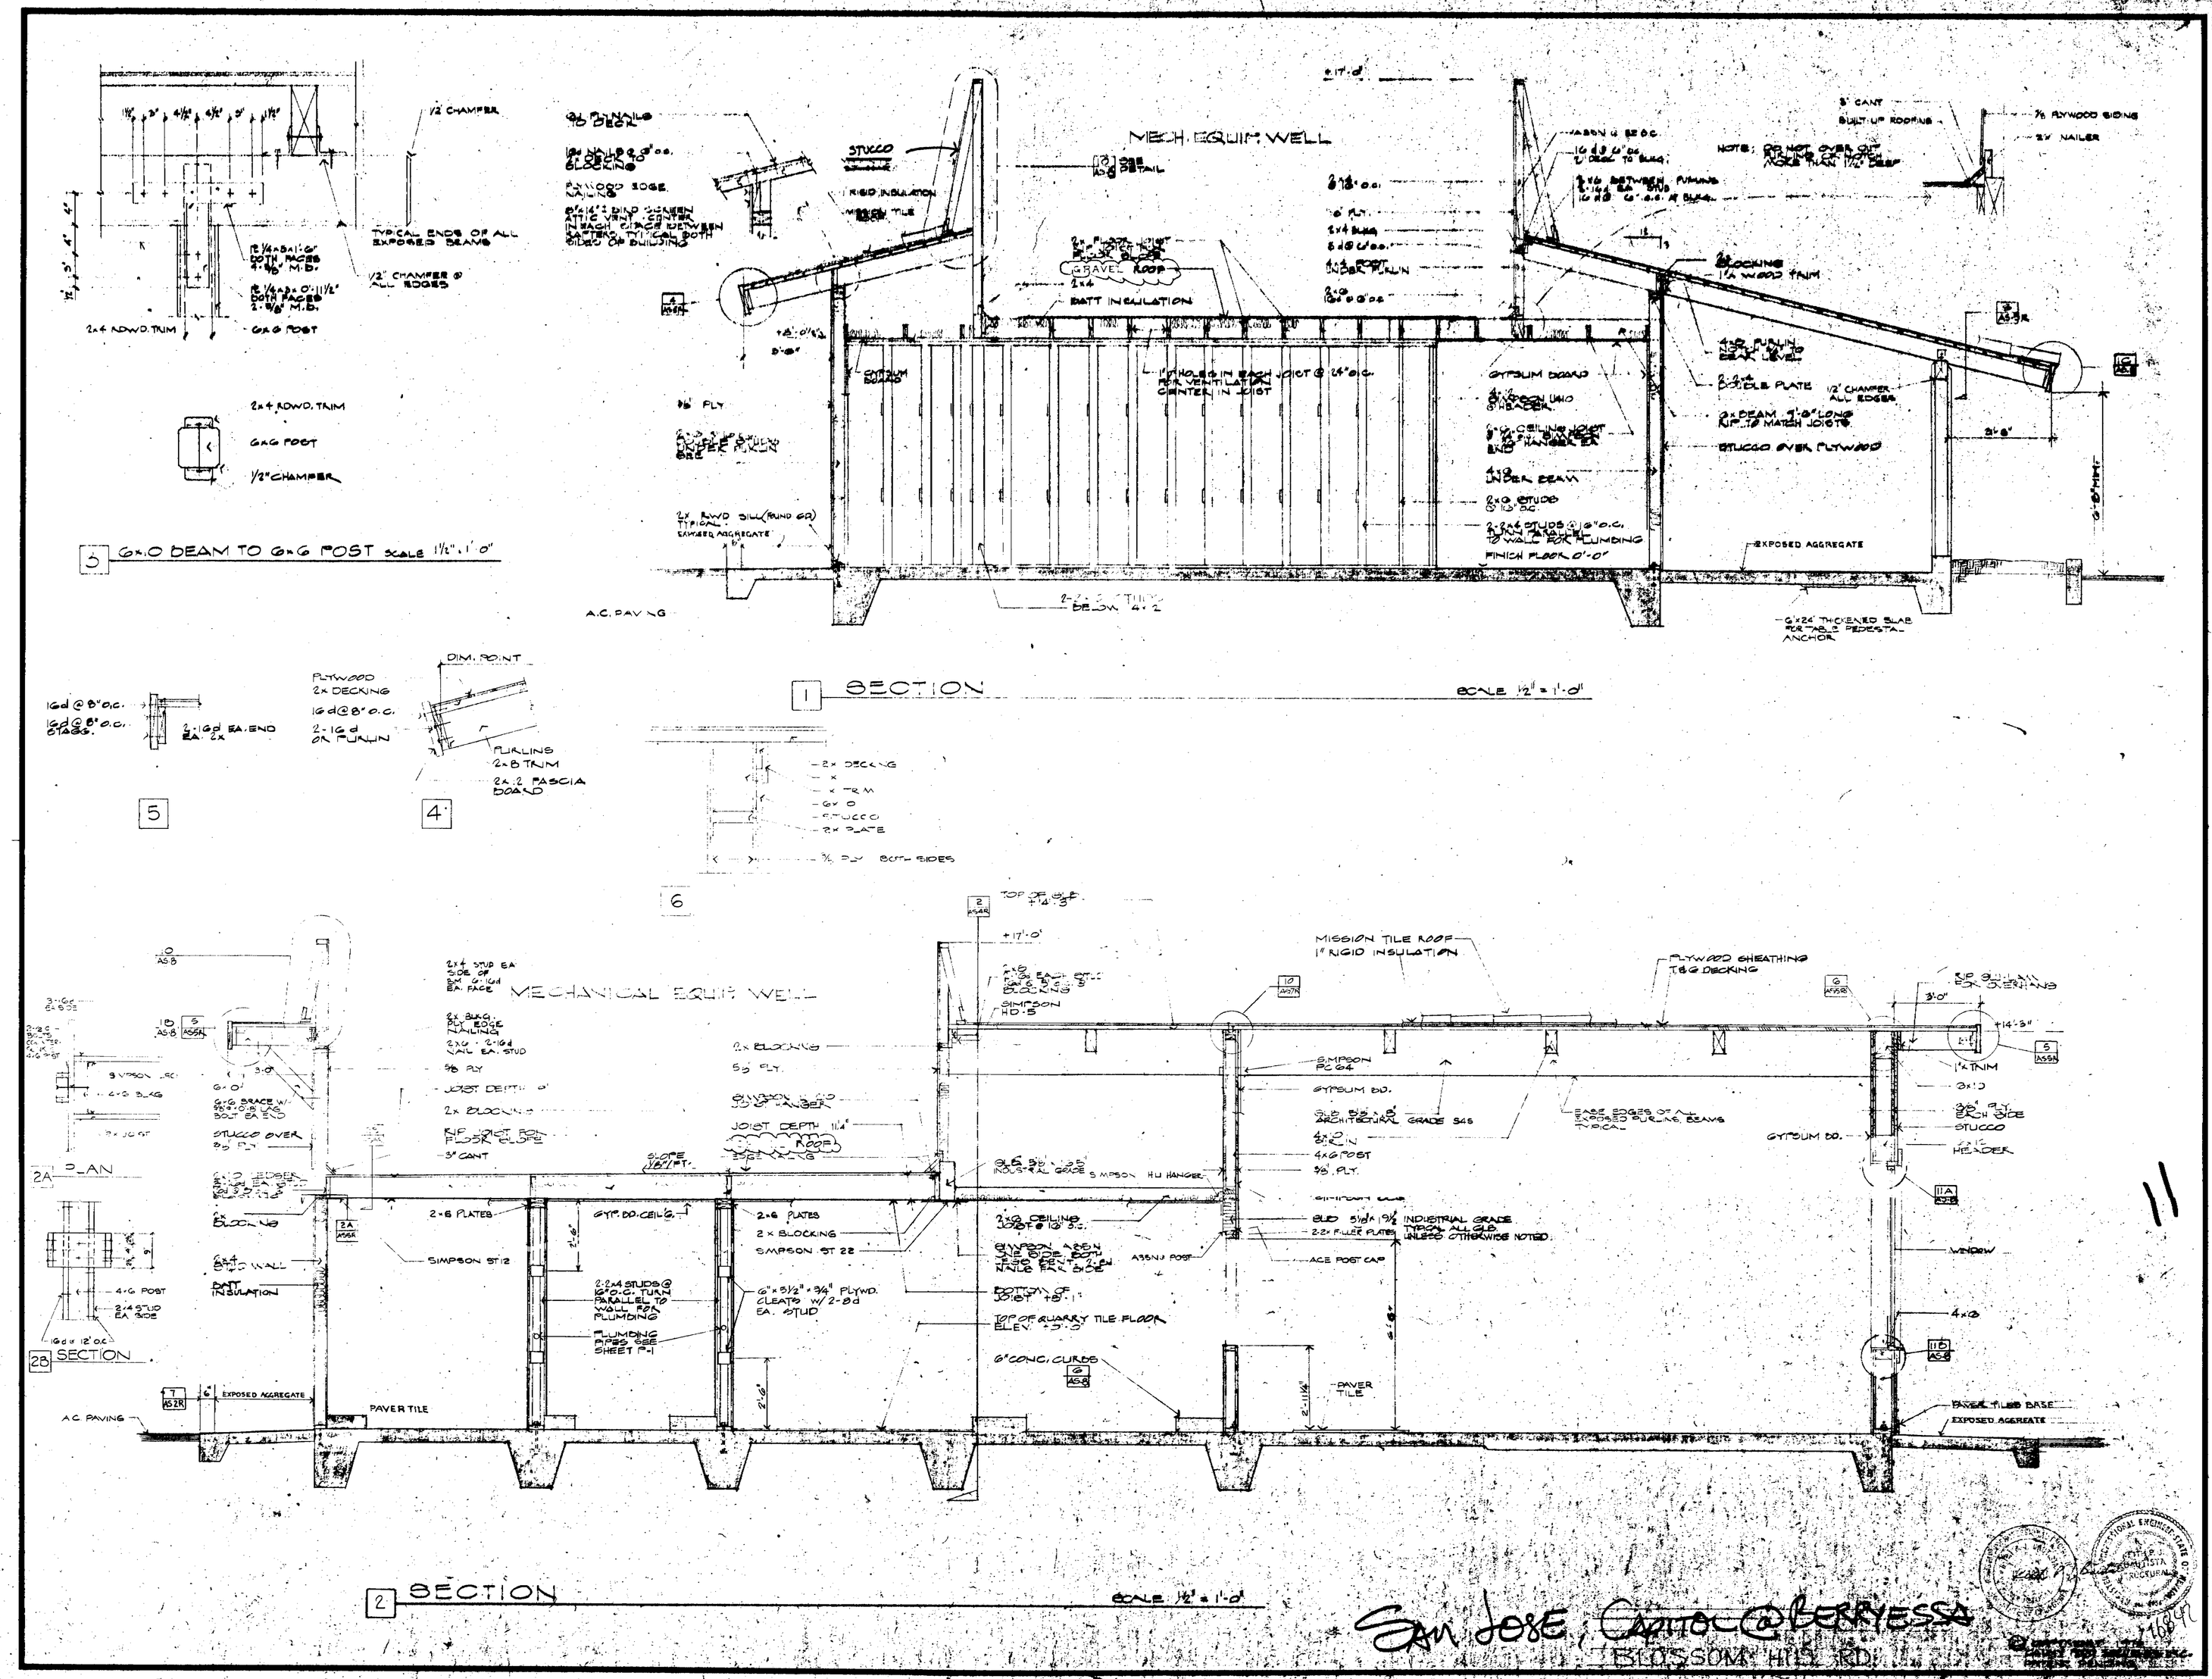

DESIGN AND ENGINEERING SYSTEMS INC.
ARCHITECTS-PLANNERS-ENGINEERS
303 BRADFORD STREET, REDWOOD CITY, CALIFORNIA 94063 - (415) 364-6453

TACO
MEXICAN FOOD RESTAURANT
CALNY FOOD SERVICES INC.

FRAMING SECTIONS & DETAILS

REVISIONS
4-26-76
11-24-76
067-0230.15
6-30-77
067-0230.31
5-1-78
067-0230.40
8-7-78
067-0230.43
2-27-79
067-0230.53

DATE 2-9-76
JOB NO. 067-0230.11
DRAWN
SHEET NO.
A6 5R
OF 18 SHEETS
dee

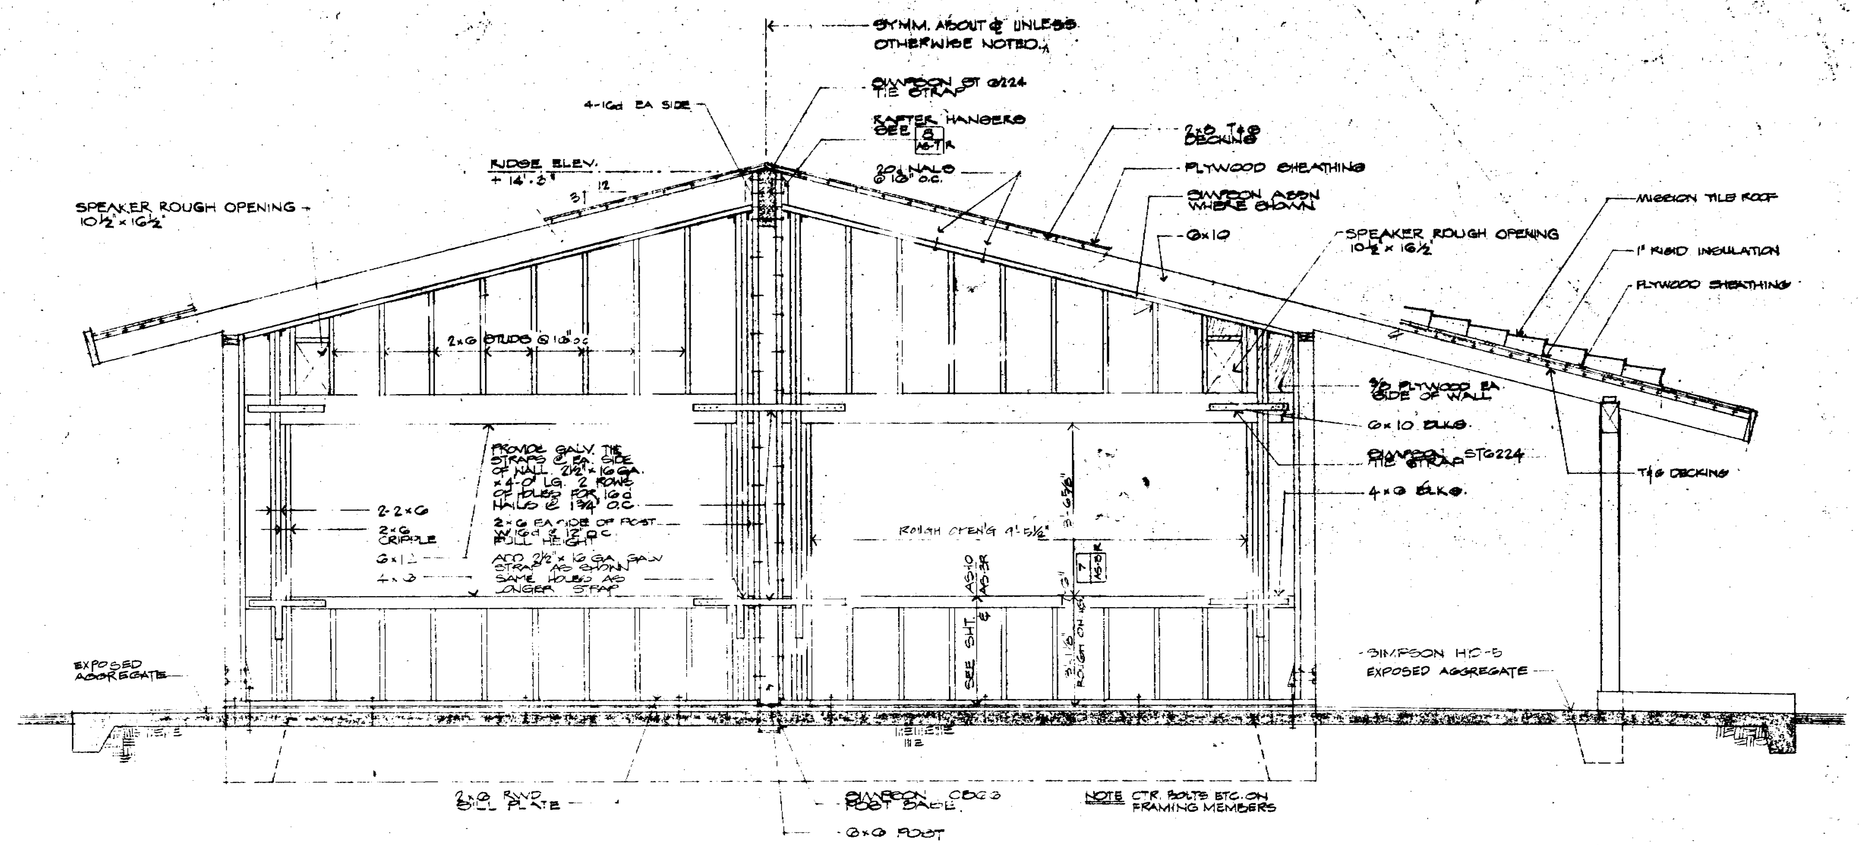

1 SECTION DETAIL SCALE ½" = 1'-0"

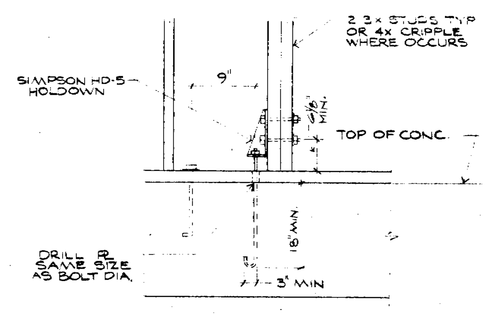

3 SIMPSON HD-5 HOLDOWN DETAIL

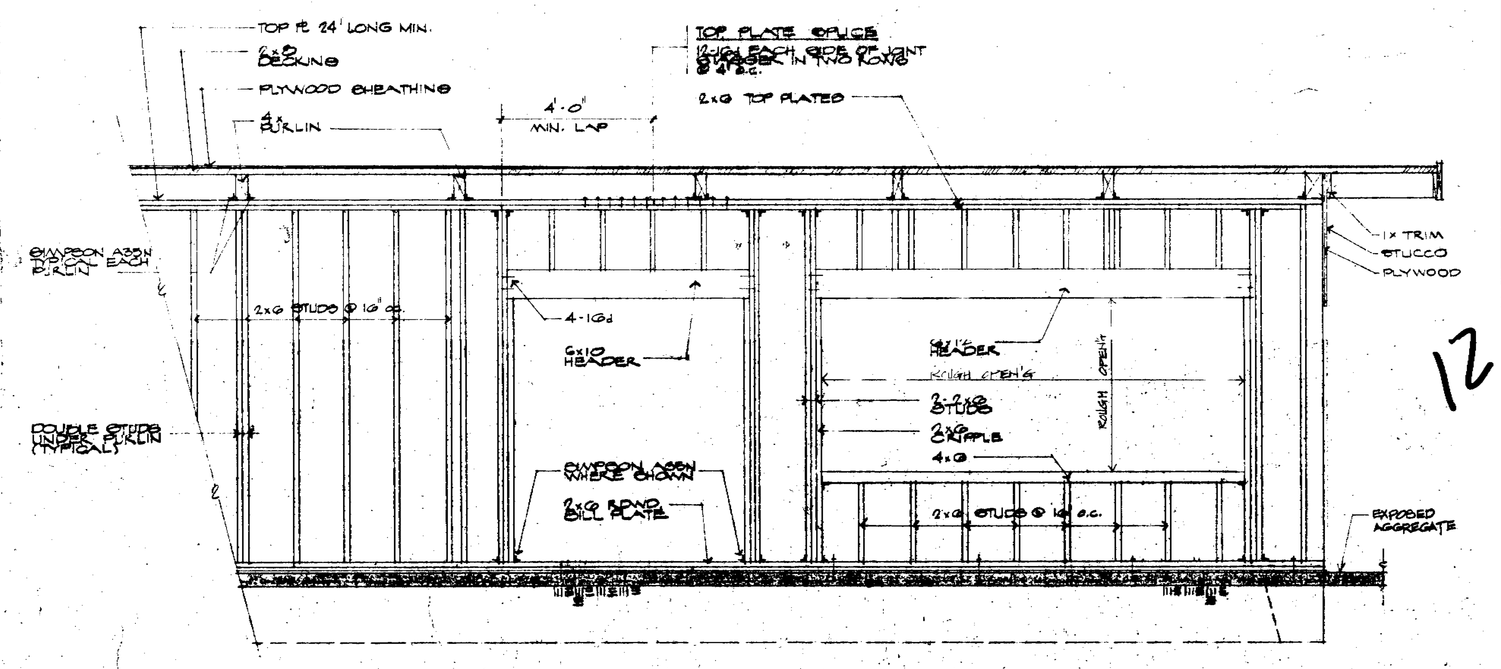

2 SECTION DETAIL SCALE ½" = 1'-0"

12

SAN JOSE ~~CAPITOL @ BERRYESSA~~
BLOSSOM HILL RD

© COPYRIGHT 1976 CALNY FOOD SERVICES INC. PATENT PENDING

DESIGN AND ENGINEERING SYSTEMS INC.
ARCHITECTS·PLANNERS·ENGINEERS
303 BRADFORD STREET, REDWOOD CITY, CALIFORNIA 94063 • (415) 364-6453

TACO CHARLEY
MEXICAN FOOD RESTAURANT
CALNY FOOD SERVICES INC.

FRAMING ELEVATIONS & DETAILS

REVISIONS
9/22/76
1-24-76
067-0230.15
6-30-77
067-0230.31
8-9-78
067-0230.36
5-3-78
067-0230.40
8-1-78
067-0230.43

DATE 2/9/76
JOB NO. 067-0230.11
DRAWN
SHEET NO.
ASBR
OF 12 SHEETS

BEST AVAILABLE

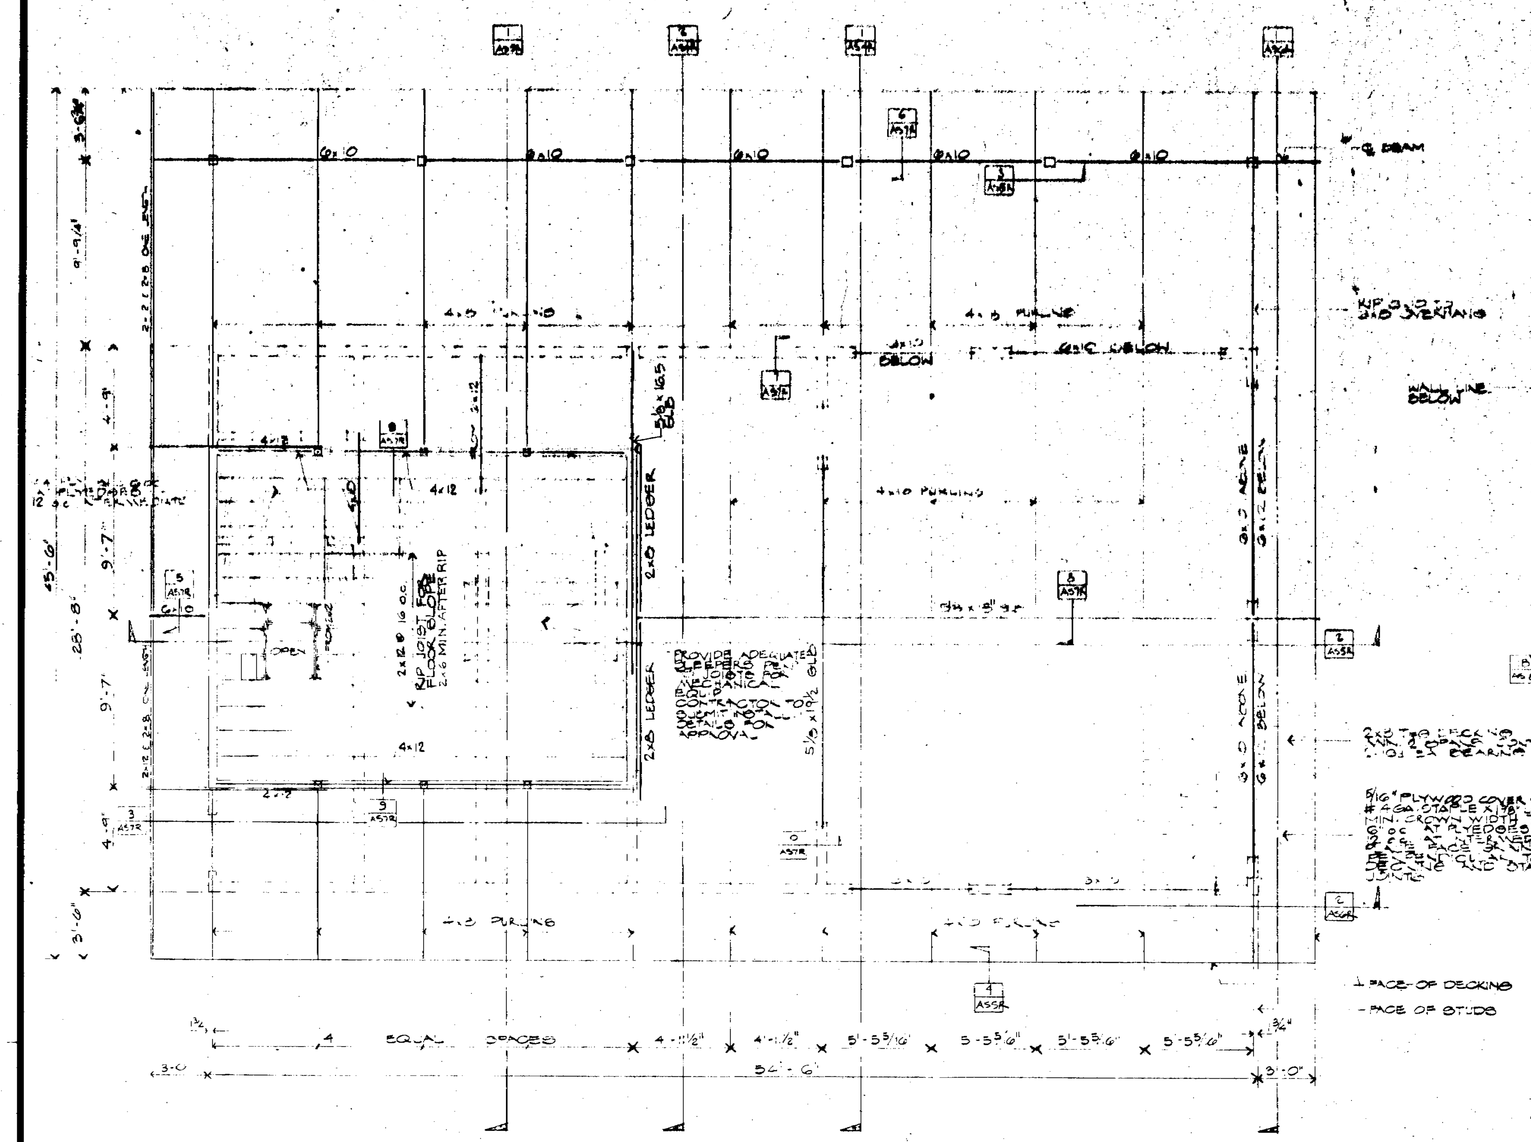

1 ROOF FRAMING PLAN SCALE 1/4"=1'-0"

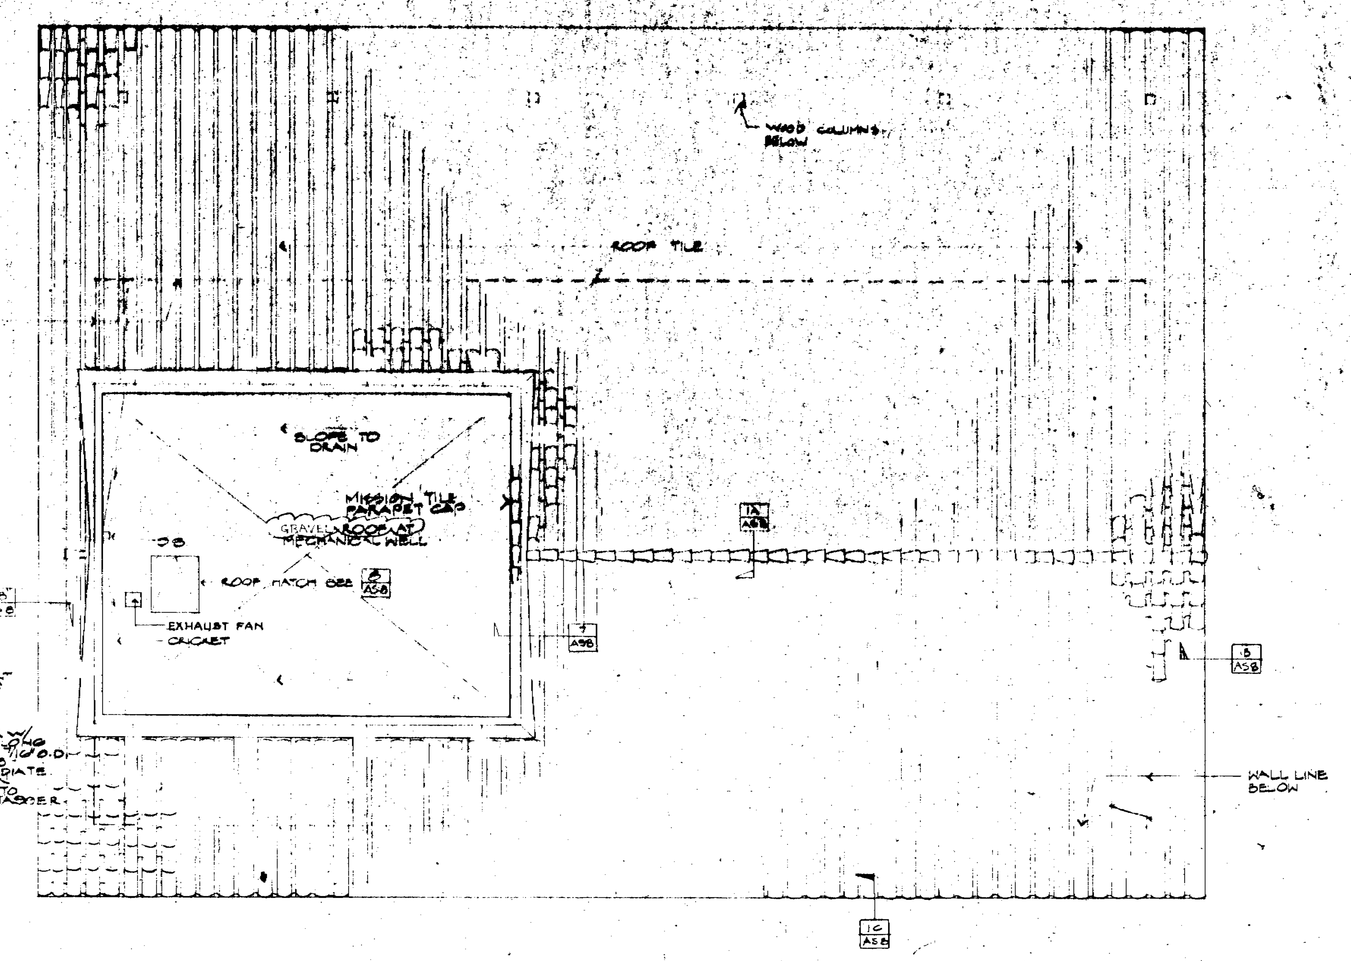

2 ROOF PLAN SCALE 1/4"=1'-0"

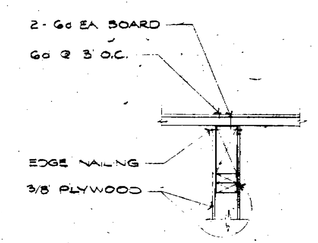

10 FRAMING DETAIL

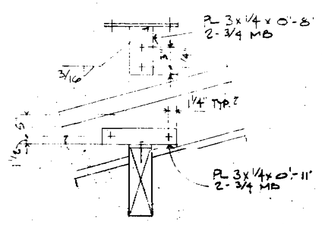

4 FASCIA BEAM CONNECTION

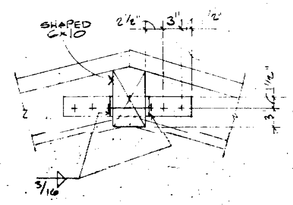

5 FASCIA BEAM CONNECTION

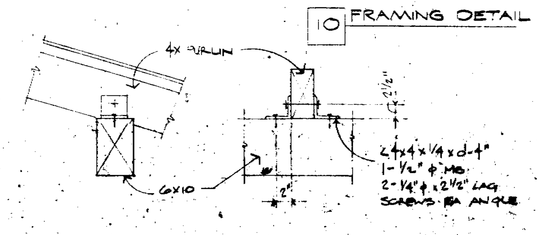

6 4x PURLIN TO 6x BM CONNECTION

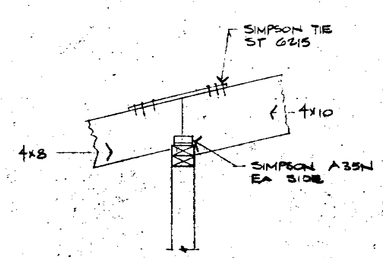

7 4x8 + 4x10 PURLIN SPLICE

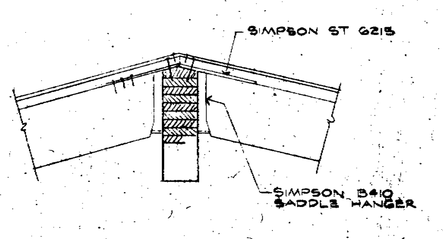

8 4x PURLIN TO RIDGE BEAM CONNECTION

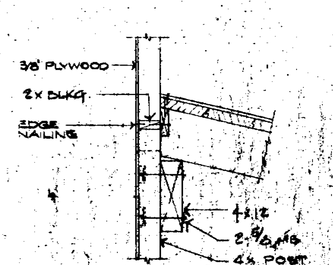

9 FRAMING DETAIL

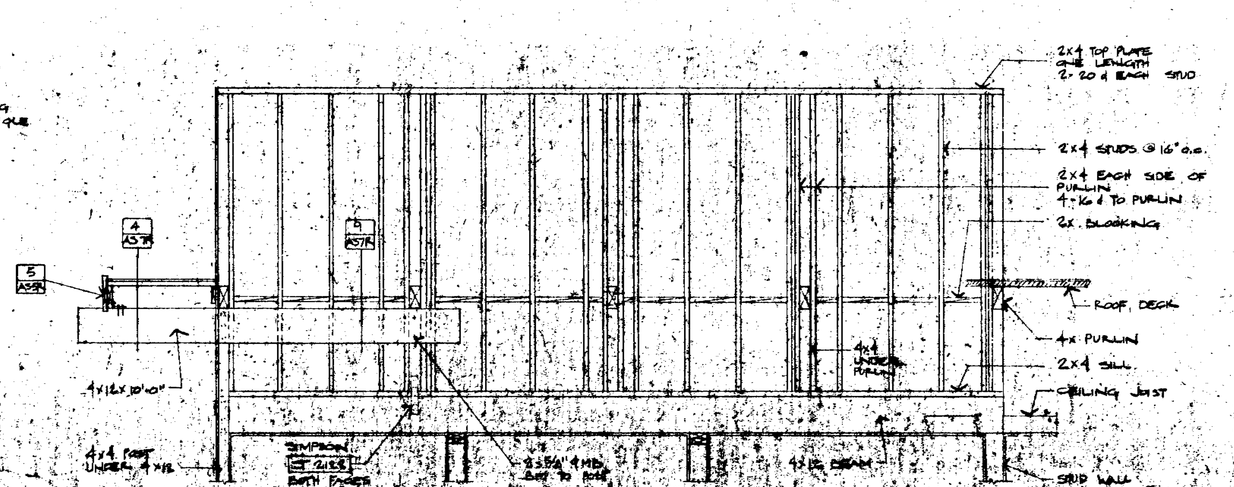

3 WALL FRAMING ELEVATION AT MECHANICAL WELL

13

SAN JOSE ~~CAPITOL & BERRYESSA~~ BLOSSOM HILL RD.

© 1976 DESIGN AND ENGINEERING SYSTEMS INC. REPRODUCTION PROHIBITED WITHOUT WRITTEN PERMISSION

DESIGN AND ENGINEERING SYSTEMS INC.
ARCHITECTS·PLANNERS·ENGINEERS
303 BRADFORD STREET, REDWOOD CITY, CALIFORNIA 94063 • (415) 364-6453

TACO CHARLEY

MEXICAN FOOD RESTAURANT
CALNY FOOD SERVICES INC.

ROOF PLAN, ROOF FRAMING PLAN & DETAILS

REVISIONS
9/26/76
11/26/76
067-0230.15
6/30/77
067-0230.31
8-1-78
067-0230.43
2-27-79
067-0230.53

DATE 2-19-76
JOB NO. 067-0230-11
DRAWN
SHEET NO.
AS 7R
01 12 SHEETS

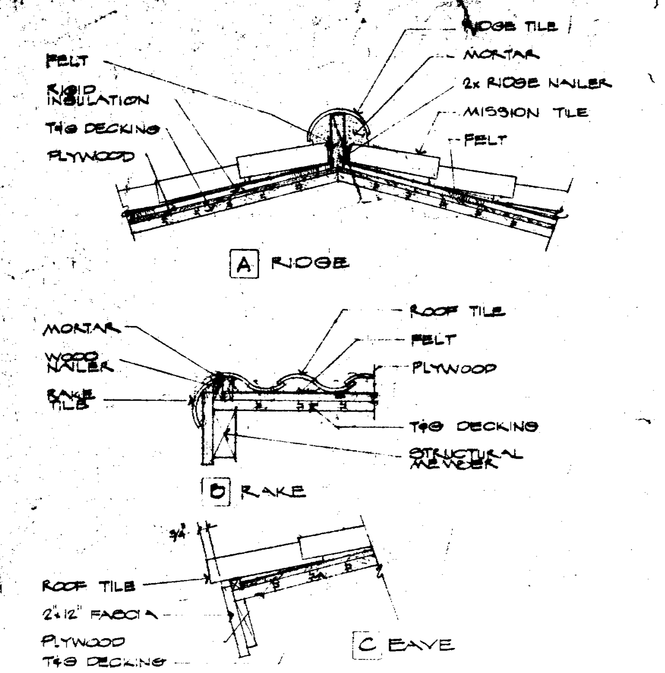

1 ROOF TILE DETAILS
SCALE 1" = 1'-0"

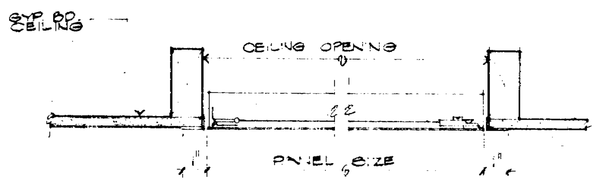

2 FLUSH CEILING ACCESS DOOR
SCALE 3" = 1'-0"

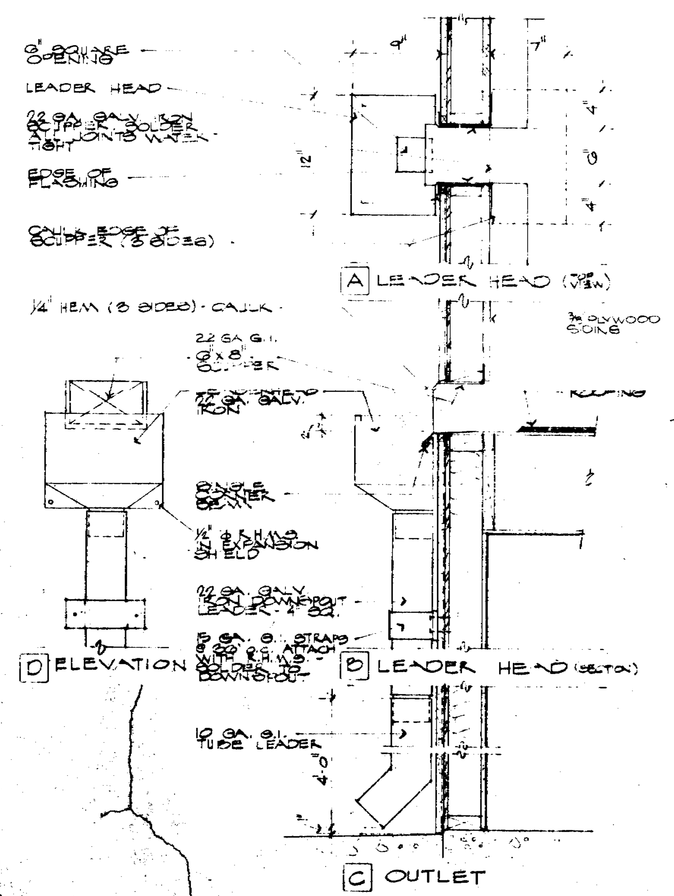

3 LEADER HEAD AND DOWNSPOUT
SCALE 1/2" = 1'-0"

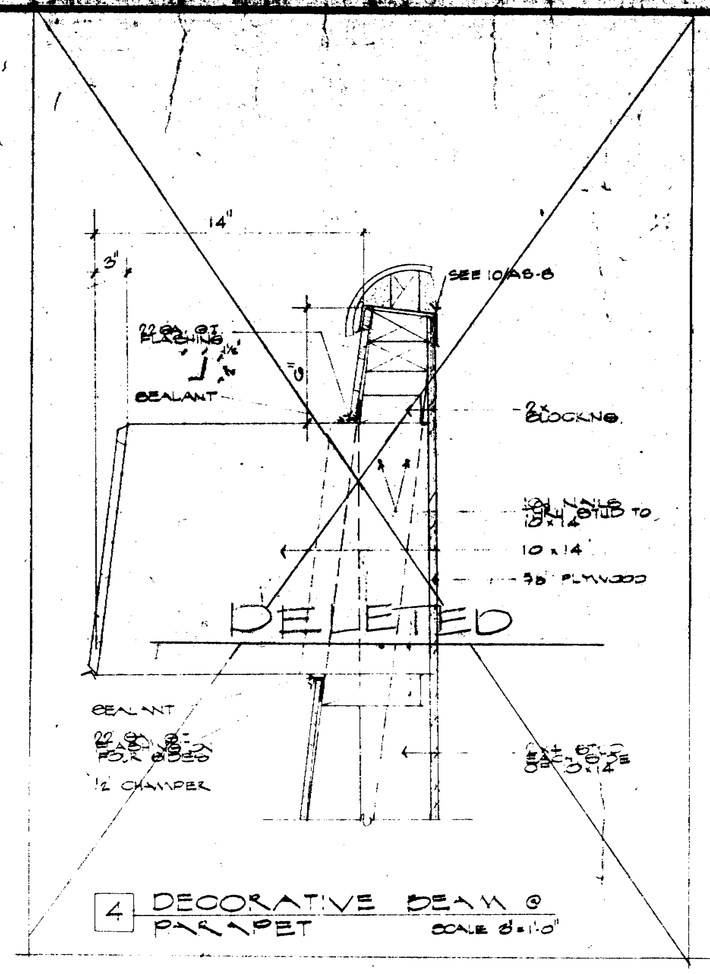

4 DECORATIVE BEAM @ PARAPET
SCALE 3" = 1'-0"

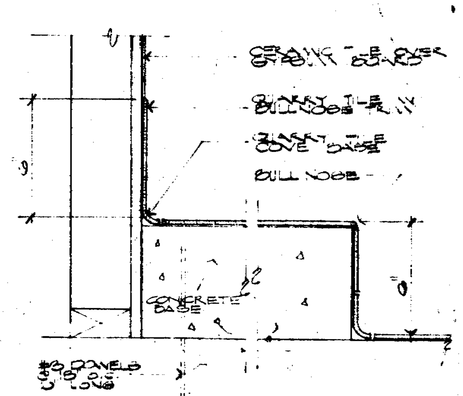

6 BASE DETAIL @ SHELVES
SCALE 3" = 1'-0"

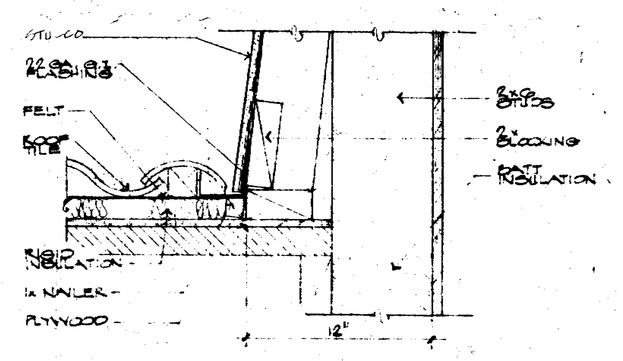

7 ROOF TILE @ PARAPET
SCALE 3" = 1'-0"

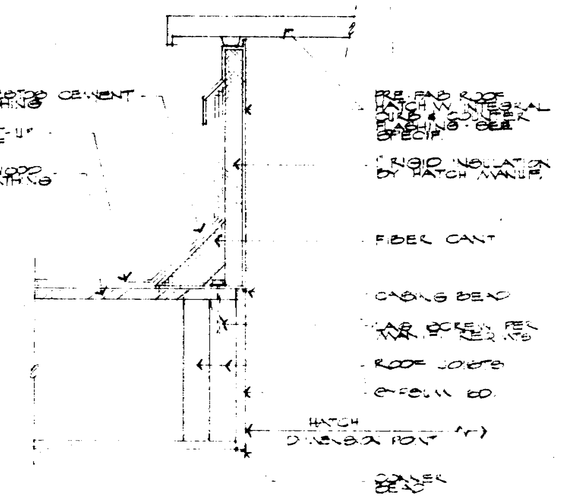

8 ROOF HATCH W/ INTERNAL CURB
SCALE 3" = 1'-0"

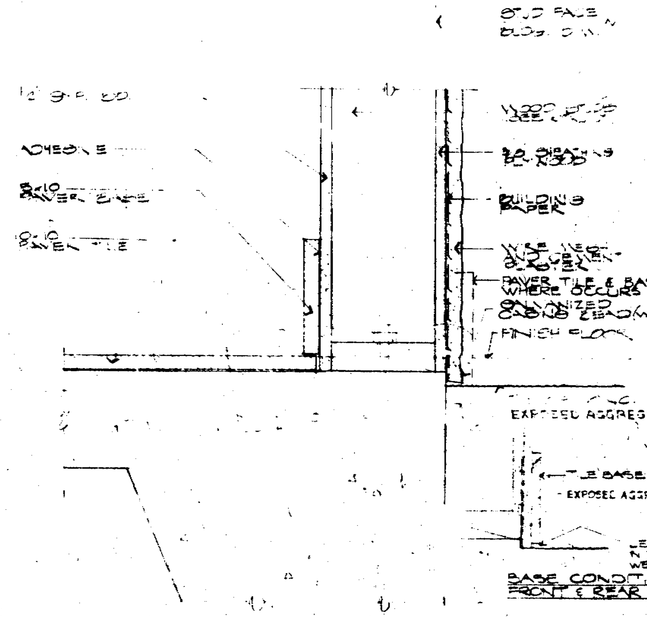

9 EXTERIOR WALL @ PUEBLO POWER TILE
SCALE 3" = 1'-0"

10 PARAPET AT MECHANICAL WELL
SCALE 3" = 1'-0"

11 WDW. SECTION DET.
SCALE 3" = 1'-0"

BEST AVAILABLE

SAN JOSE BLOSSOM HILL RD

© COPYRIGHT 1978 CALNY FOOD SERVICES INC. PATENT PENDING

DESIGN AND ENGINEERING SYSTEMS INC.
ARCHITECTS-PLANNERS-ENGINEERS
303 BRADFORD STREET, REDWOOD CITY, CALIFORNIA 94063 • (415) 364-6453

TACO CHARLEY
MEXICAN FOOD RESTAURANT
CALNY FOOD SERVICES INC.

MISC. DETAILS

REVISIONS

DATE 2-5-78
JOB NO. 1330.11
DRAWN FLD
SHEET NO. A8.8

14

16842

BEST AVAILABLE

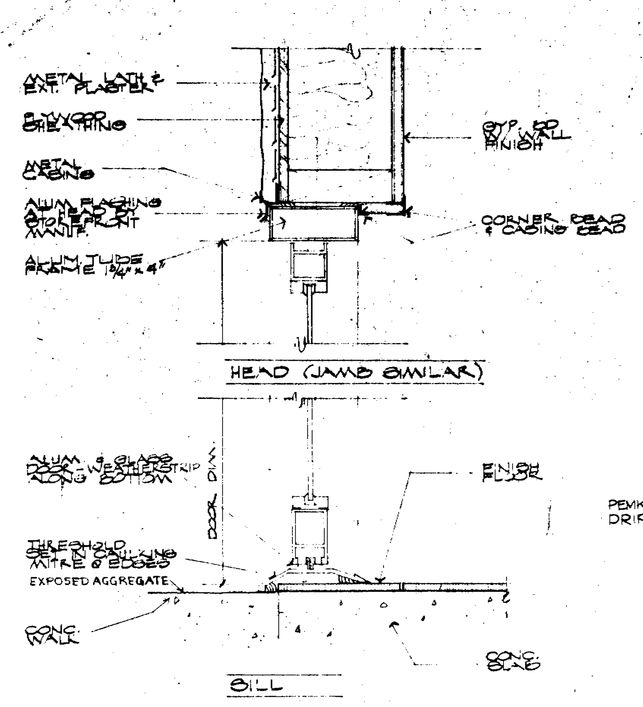

(A) ALUMINUM STOREFRONT DOOR SCALE 3/8"=1'-0"

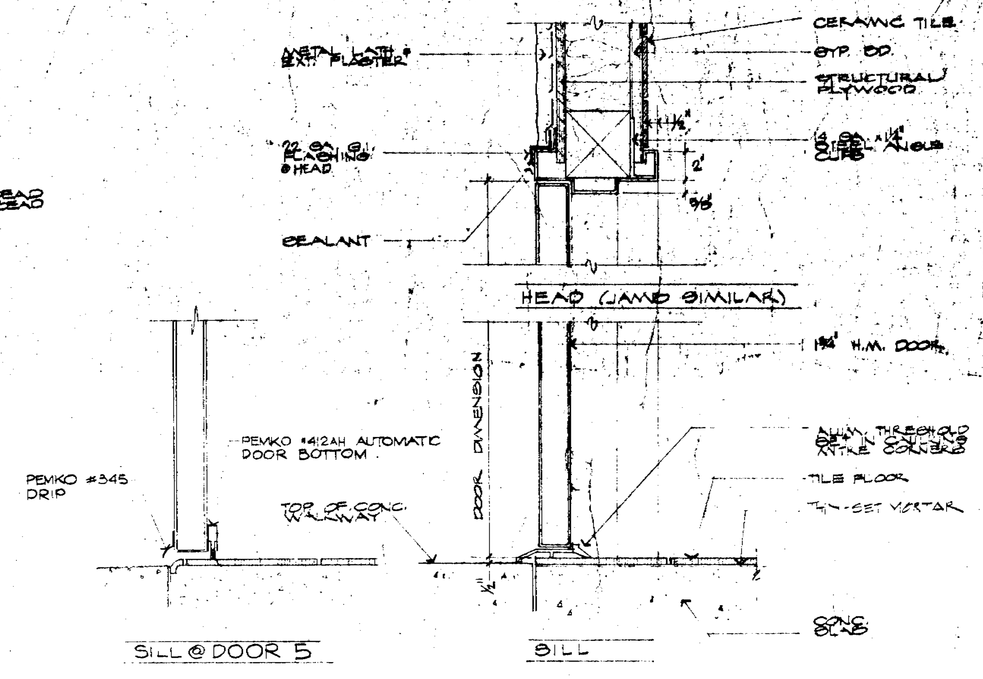

(B) EXTERIOR H.M. DOOR W/ EXTERIOR SWING SCALE 3/8"=1'-0"

DOOR SCHEDULE

DOOR NO.	FRAME NO.	DETAIL	DOOR SIZE WIDTH	DOOR SIZE HEIGHT	DOOR SIZE THK.	DOOR MAT'L	FRAME MAT'L	HARDWARE LOCKS & DEADLOCKS	HARDWARE HINGES	HARDWARE CLOSERS	HARDWARE MISC.	REMARKS
1	(A)	FR.	3'-0"	7'-0"	1¾"	ALUM./GL.	ALUM.	CLOSED W/ DEAD BOLT & PUSH BAR & PULL BRACKET		OVERHEAD CONCEALED "CLOSER"	THRESHOLD SEE DETAILS	DOUBLE ENTRY (4 ADJ'D.) SITE, OPPOSITE DRIVEWAY
2	(A)	↓	↓	↓	–	↓	↓		CONT. PIVOT MANUFACT.			
3	(B)	3'-0"	6'-8"	1¾"	H.M.	16 GA METAL		THUMB LATCH & DEAD BOLT	PIVOT BUTTS	SPRING CLOSER	LOW & RECESSED FLUSH BOLT	RESTROOM.
4	(B)	3'-0"			↓	↓						RESTROOM
5	(B)	4'-0"			H.M.	16 GA METAL				SPRING 4112 "LCN"		
6	(D)	2'-4"			HC.	WOOD	–	–	–	–	THUMB LATCH & DEAD BOLT	OFFICE.
7	(C)	2'-8"	↓		B.C.		THUMB LATCH & DEAD BOLT			–	STOP & SEALED ABOVE DRAIN	CREEPING MECH.
8	(E)	2'-8"	↓	↓	B.C.	↓			SPRING 4112 "LCN"		KITCHEN "QUICK LOCK"	KITCHEN / PATIO

NOTE: ALL LOCKS 'BEST' CONSTRUCTION CORE, USED FINISH

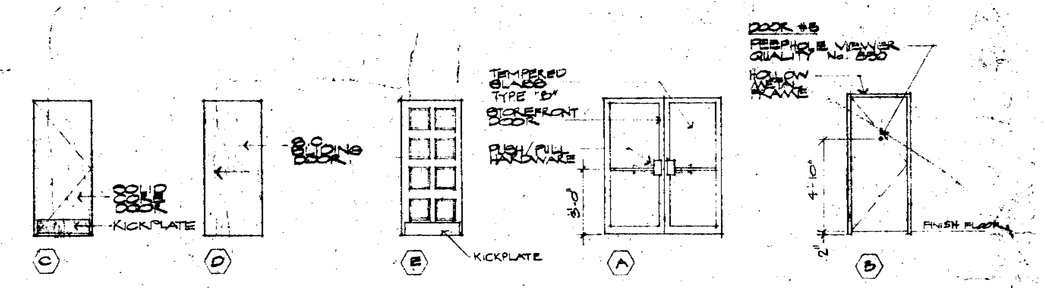

NOTE: SEE SCHEDULE ABOVE FOR DOOR DIMENSIONS

DOOR TYPE ELEVATIONS SCALE 1/4"=1'-0"

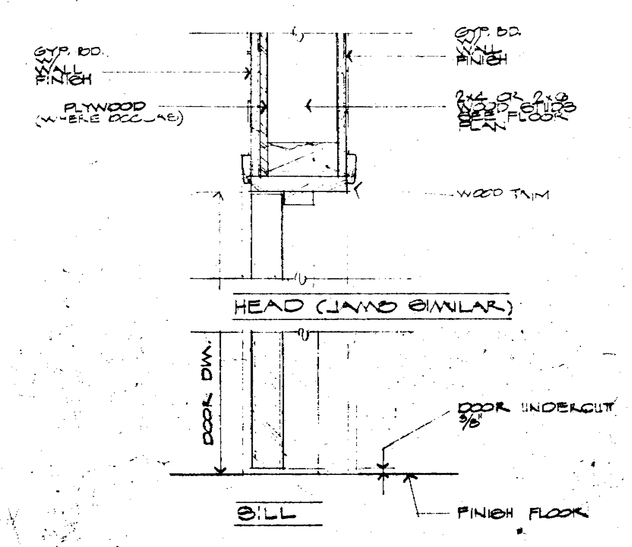

(C) (E) INTERIOR DOOR SCALE 3/8"=1'-0"

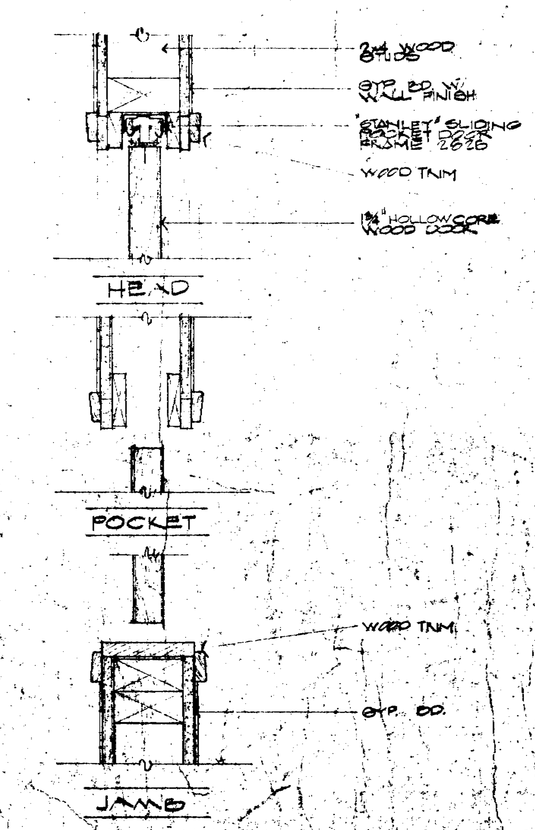

(D) SLIDING DOOR SCALE 3/8"=1'-0"

15

SAN JOSE
CAPITOL @
BERRYESSA

BLOSSOM HILL RD.

DESIGN AND ENGINEERING SYSTEMS INC.
ARCHITECTS-PLANNERS-ENGINEERS
303 BRADFORD STREET, REDWOOD CITY, CALIFORNIA 94063 • (415) 364-8453

TACO CHARLEY
MEXICAN FOOD RESTAURANT
CALIFORNIA FOOD SERVICES INC.

DOOR SCHEDULE & DETAILS

REVISIONS
8-23-76
11-15-76
11-24-76
067-0230-15
1-17-77
067-0230-18
2-10-77
067-0230-23
4-1-77
067-0230-24
4-30-77
067-0230-31
5-1-78
067-0230-40

SHEET NO.
A6

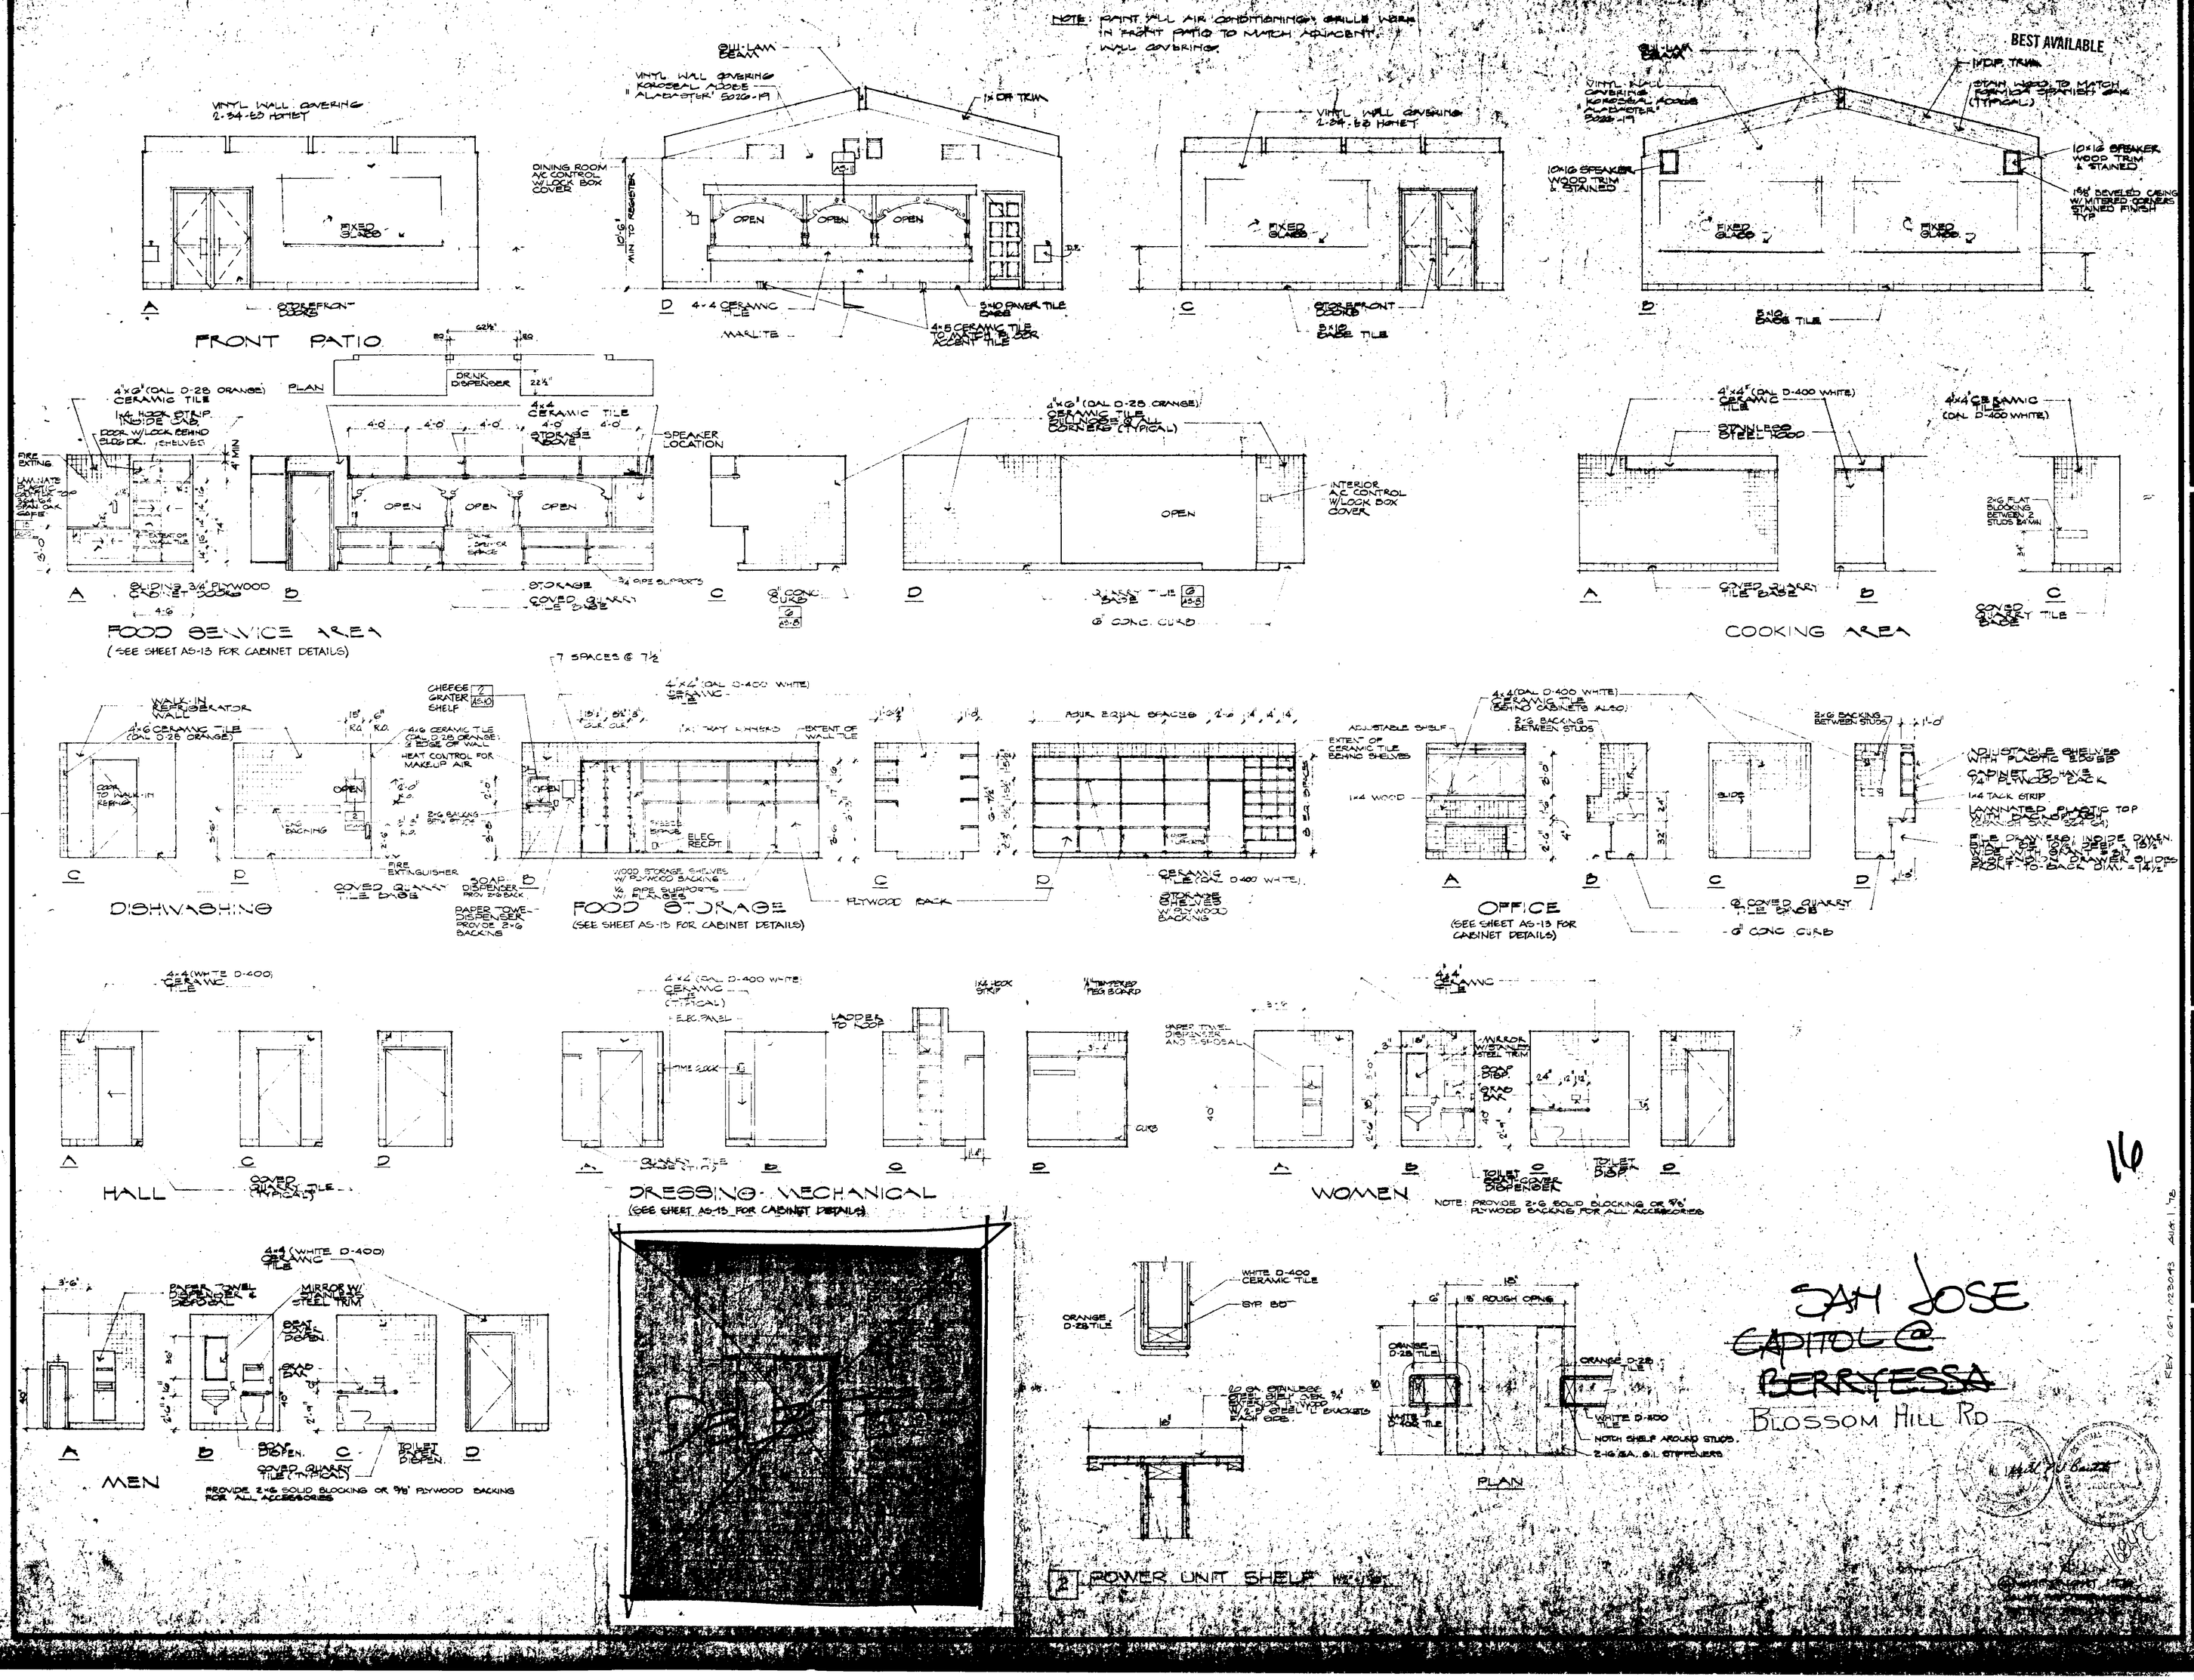

16

SAN JOSE
~~CAPITOL @~~
~~BERRYESSA~~
BLOSSOM HILL RD

DESIGN AND ENGINEERING SYSTEMS INC.
ARCHITECTS-PLANNERS-ENGINEERS
303 BRADFORD STREET, REDWOOD CITY, CALIFORNIA 94063 • (415) 364-6453

TACO CHARLEY
MEXICAN FOOD RESTAURANT
CALNY FOOD SERVICES INC.

INTERIOR ELEVATIONS

REVISIONS
9-22-76
11-24-76
067.0230.15
2-10-77
067-0230.22
4-1-77
067-0230.25
6-30-77
067-0230.31
5-8-78
067-0230.40

DATE 2-9-76
JOB NO. 067-0230.11
DRAWN PLB
SHEET NO.
AS 10

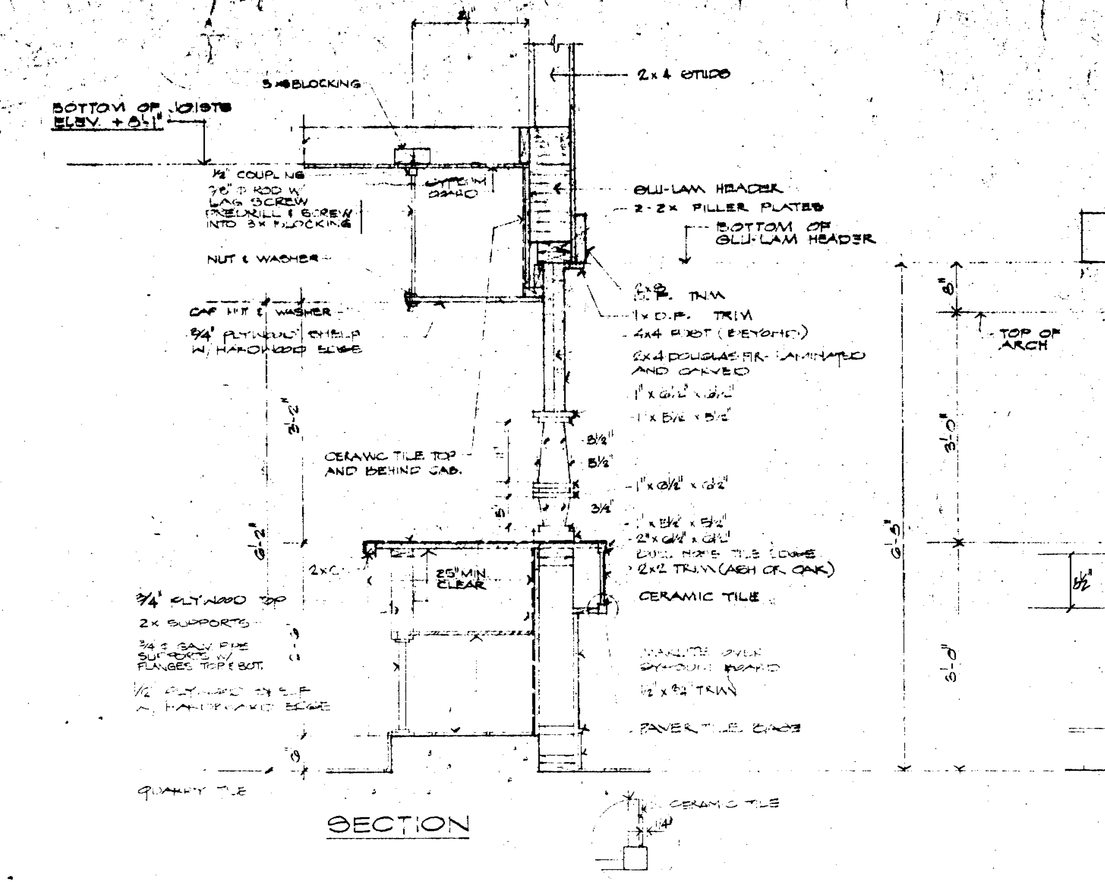

SECTION

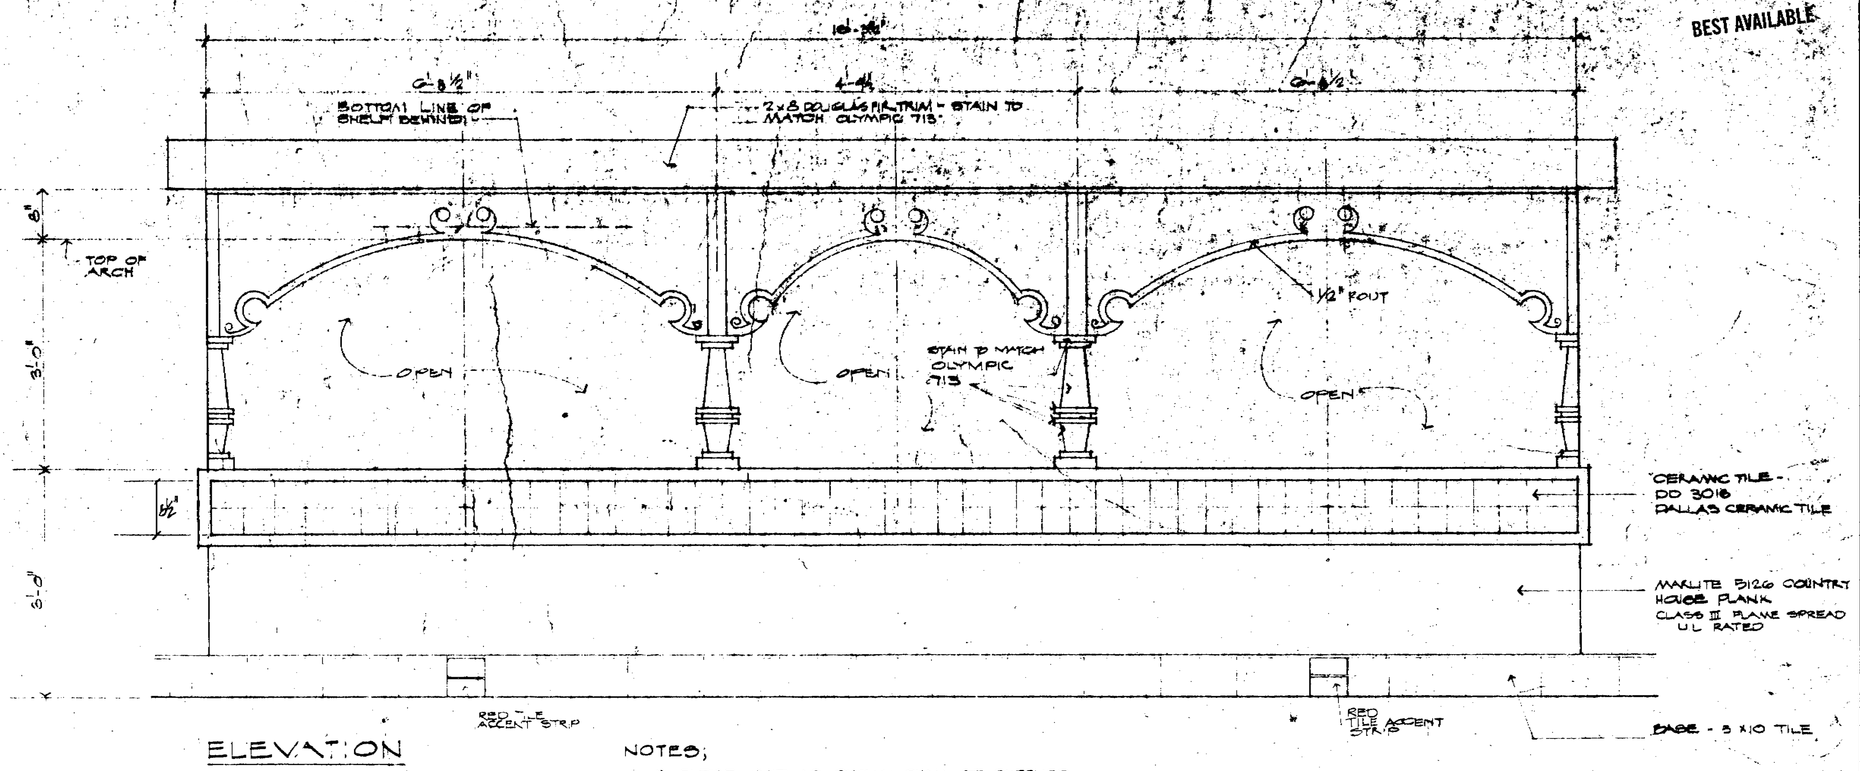

ELEVATION

NOTES;

1) ENTIRE UNIT AS SHOWN SHALL BE SUPPLIED AND INSTALLED BY GENERAL CONTRACTOR.

2) 5"x10" BASE TILE TO BE SPLIT FROM 10x10 TILE.

1 FRONT COUNTER DETAIL

SCALE 1" = 1'-0"

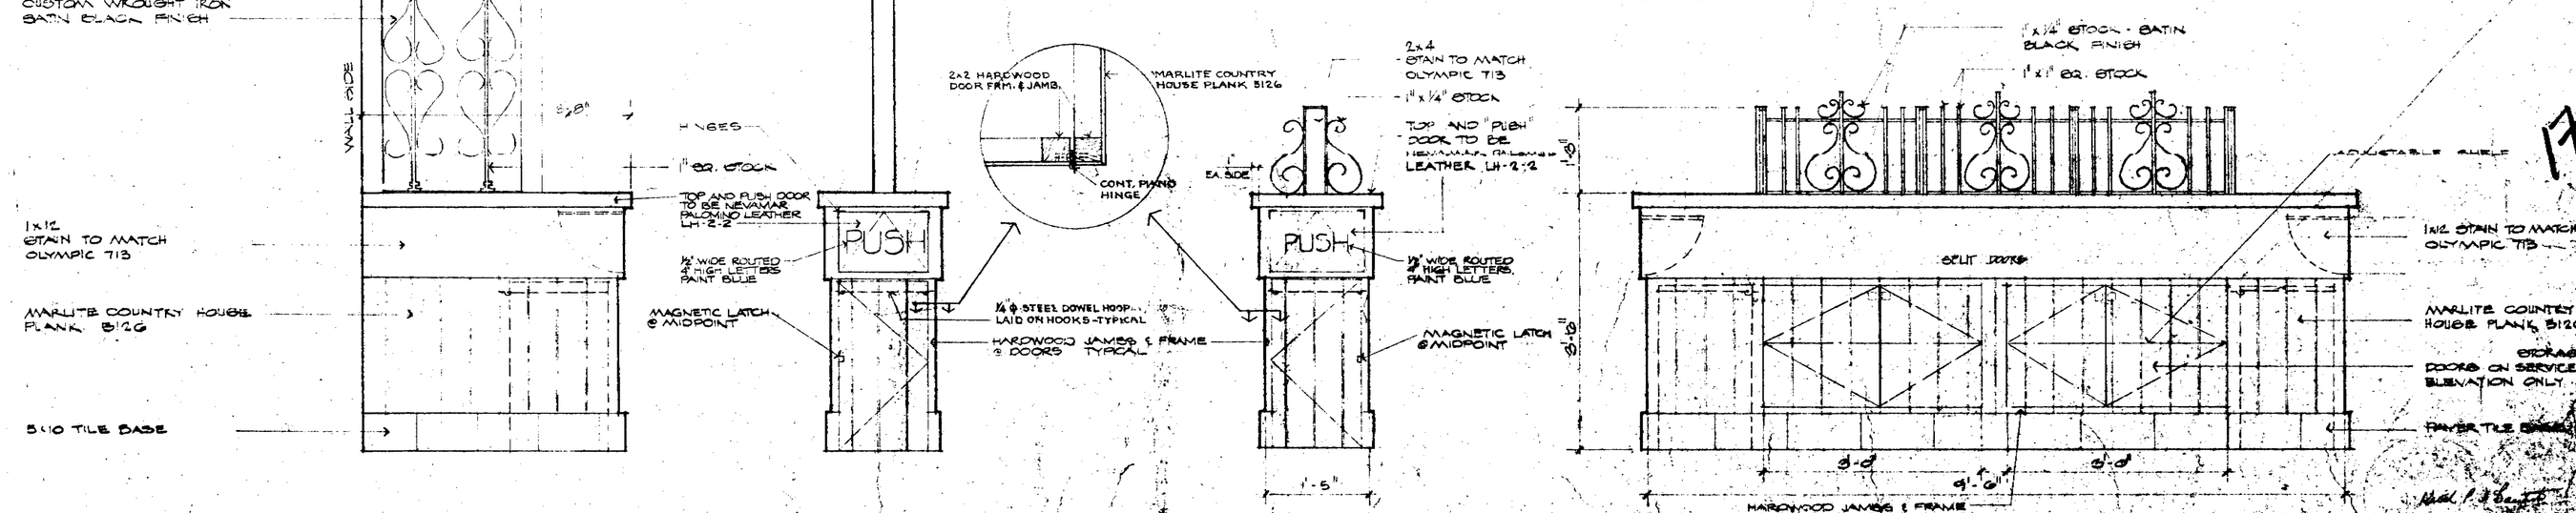

NOTES;

1.) STAIN ALL WOOD TO MATCH OLYMPIC 713.

2.) TWO (2) EACH DIVIDERS TO BE INSTALLED AS PER PLAN ITEM #46. BOTH DIVIDERS TO BE SAME EXCEPT "PUSH" DOOR TO ALWAYS BE ON SERVICE COUNTER SIDE. (SAME ELEV.) AND HINGE ON SERVICE SIDE.

SIDE ELEVATION — OTHER SIDE OPP HAND

END ELEVATION

END ELEVATION

SERVING AREA SIDE ELEVATION

NOTES;

STORAGE DOORS TO BE BLIND CUT FROM MARLITE 5126.

STORAGE DOORS OPEN. OR BE EQUIPPED WITH HEAVY DUTY HOOK UNDER SERVE SURFACE.

SAM JOSE BLOSSOM
~~CAPITOL @~~ HILL ROAD
~~BERRYESSA~~

SIDE SCREEN DETAILS

SCALE 1" = 1'-0"

CENTER SCREEN DETAILS

SCALE 1" = 1'-0"

BEST AVAILABLE

DESIGN AND ENGINEERING SYSTEMS INC.
ARCHITECTS-PLANNERS-ENGINEERS
303 BRADFORD STREET, REDWOOD CITY, CALIFORNIA 94063 • (415) 364-6453

TACO CHARLEY
MEXICAN FOOD RESTAURANT
CALNY FOOD SERVICES INC.

FRONT COUNTER & SIDE SCREEN DETAILS

17

REVISIONS
11-24-76
057.0230.15
1-7-77
057.0230.18
3-1-77
057.0230.25
4-11-77
057.0230.27
4-26-77
057.0230.31
5-11-77
057.0230.43

DATE 11-5-76
DRAWN
CHECKED
SCALE
SHEET NO.
A5.1B

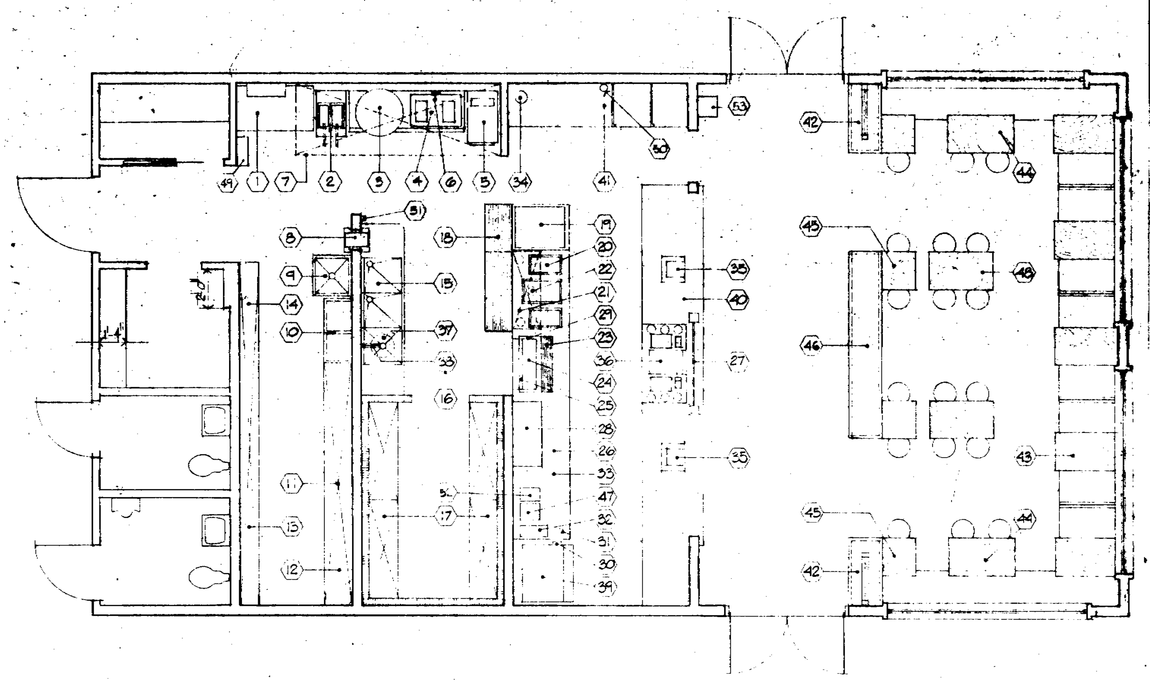

1 KITCHEN EQUIPMENT FLOOR PLAN SCALE: 1/4" = 1'-0"

KITCHEN EQUIPMENT

		PROVIDED BY	INSTALLED BY	CONNECTED BY	ORDERED THRU
1	42" S/S Work Table	Equip. Co.			
2	Fryer	Equip. Co.		Plumber	
3	"Donor" Meat Cooker	Owner		Plumber	
4	Taco Range	Equip. Co.		Plumber	
5	Steam-it	Equip. Co.		Plumber	
6	Pot Filler Faucet	Equip. Co.		Plumber	
7	Hood	Gen. Contr.			Equip. Co.
7a	Fire Protection System	Gen. Contr.	Gen. Contr.		
8	Power Unit	Equip. Co.	Equip. Co.		
9	Utility Sink	Equip. Co.	Plumber		
10	Taco Pan Racks	Gen. Contr.	Gen. Contr.		
11	18" Storage Shelves	Gen. Contr.	Gen. Contr.		
12	Syrup Tank Storage	Gen. Contr.	Gen. Contr.		
13	12" Storage Shelves	Gen. Contr.	Gen. Contr.		
14	Employee Racks	Gen. Contr.	Gen. Contr.		
15	Three Compartment Sink (Light Utensils)	Equip. Co.	Plumber		
16	7'-0" x11'-0" Walk-in Cooler	Gen. Contr.			Equip. Co.
17	Shelving	Equip. Co.	Equip. Co.		
18	Work Top/Storage	Equip. Co.	Equip. Co.		
19	Food Warmer	Equip. Co.	Equip. Co.	Plumber Electrician	
20	Hot Food Table	Equip. Co.	Equip. Co.	Plumber Electrician	
21	Custom Double Shelf	Equip. Co.	Equip. Co.	Electrician	
22	Heat Lamp	Equip. Co.	Equip. Co.	Electrician	
23	Taco Warp	Equip. Co.	Equip. Co.		
24	Cold Pan	Equip. Co.	Equip. Co.	Plumber	
25	Shelf	Equip. Co.	Equip. Co.		
26	Wrap Area w/Heat Strips	Equip. Co.	Equip. Co.	Electrician	
27	"Special" Slim Holder	Equip. Co.	Equip. Co.		
28	Custom Paper Rack	Equip. Co.	Equip. Co.		
29	Holder	Equip. Co.	Equip. Co.		
30	Lid Dispenser	Equip. Co.	Equip. Co.		
31	Cup Dispenser	Equip. Co.	Equip. Co.		
32	Coffee Machine	Equip. Co.	Equip. Co.	Plumber	
33	Custom S/S Counter	Equip. Co.	Equip. Co.		
34	Safe	Owner	Gen. Contr.		
35	Cash Register	Owner	Owner		
36	Soft Drink Unit	Equip. Co.	Equip. Co.	Plumber	
37	2 Tap. Dispenser	Equip. Co.	Equip. Co.	Plumber Electrician	
38	Pre-Rinse Spray	Equip. Co.	Plumber	Plumber	
39	Low Vanity	Equip. Co.	Equip. Co.	Plumber	
40	Custom Fruit Bowl	Gen. Contr.	Gen. Contr.		
41	Storage Counter/Table	Gen. Contr. (or Equip. Co.)	Gen. Contr. (or Equip. Co.)		
	Service/Take-Out Bin	Gen. Contr.	Gen. Contr.		
42	24" x 30" Table/Stool	Equip. Co.	Equip. Co.		
43	24" x 30" Table/Stool	Equip. Co.	Equip. Co.		
44	24" x 30" Table/Stool	Equip. Co.	Equip. Co.		
45	Table for Storage Bin	Gen. Contr.	Gen. Contr.		
46	Sink Top	Equip. Co.	Equip. Co.	Plumber	
47	24" x 30" Table/Booster	Equip. Co.	Equip. Co.		
48	Booster Up	Owner	Gen. Contr.		
49	Wall Fire Extinguisher (Ch. 2-A) Kitchen Fire Hose & Cabinet	Owner	Owner		
50	Fire Alarm Pull Station (Ch. 26 Bldg. Code Vehicle Gas Shut Off Valve)	Owner	Owner		
51	Water Heater	Equip. Co.	Equip. Co.		
52	Grease Recycle	Plumber	Plumber	Plumber	

ROOM FINISH SCHEDULE

ROOM NAME										REMARKS
FRONT PATIO	5	470	MA	2	3	2	1/4"	109		CONCRETE FRONT - MARLITE SIDE AND CERAMIC TILE "F" COUNTER TOP CERAMIC TILE WALL - STAIN CEILING - STAIN BEAMS & TRIM
FOOD SERVICE AREA		B	BB	3/8	4	3	3	108		INSTALL TILE VERTICALLY. COUNTERS TOP 1 S
SEATING AREA		B	BB	4	4	4	-	103		
DISHWASHING AREA		B	BB			7	8	105		INSTALL TILE VERTICALLY.
WALK-IN REFRIGERATION		B	BB							
STORAGE		B	BB	-	4	4	4	103		
OFFICE		B	BB	4	4	4	4	103		
MAIN ENTRY		B	BB	4	-	4	4	105		
PLUMBING/MECHANICAL		B	BB	4	4/8	4	4	103		
WOMEN		B	BB	4	4	4	4	103		
MEN		B	BB	4	4	4	4	103		

ROOM FINISH SCHEDULE

FLOOR

A DAL-MARSINT M259 TUSCON 10"x10" GROUT- FLASHED WALNUT.

B MURRAY QUARRY TILE 6" X 6" EMBER FLASH AMERICAN OLEAN. / FLASHED WALNUT GROUT.

C DAL-CENTENNIAL D-28 ORANGE 4"x6" GROUT- FLASHED WALNUT

D DAL D-27 RED 4"x6" GROUT- FLASHED WALNUT

E SPANISH COLONIAL CLASSICS, DO-3016 4¼"x4¼" GROUT - ANTIQUE WHITE

BASE

MA DAL-MARSINT M259 TUSCON 8"x10" GROUT- FLASHED WALNUT.

BB MURRAY QUARRY TILE COVE ROUND TOP-EMBER FLASH AMERICAN OLEAN. FLASHED WALNUT GROUT. (SEE PLAN FOR LOCATION OF TILE STRIP. MATCHES FLOOR)

WALLS

1 VINYL WALLCOVERING - KOROSEAL 'ADOBE' ALABASTER 5026-19. CLASS II U.L. FLAMESPREAD RATING

2 VINYL WALLCOVERING - GENON 'ESCORT' 2-34-83 HONEY. CLASS I U.L. FLAMESPREAD RATING

3 DAL-CENTENNIAL D-28 ORANGE 4"x6" GROUT- FLASHED WALNUT

4 DAL D-400 MARYAN WHITE 4¼"x4¼" GROUT- WHITE

5 DELETED

6 MARLITE PLANKING - 5126 COUNTRY HOUSE PLANK. CLASS II U.L. FLAMESPREAD RATING

7 PREFINISHED WHITE ALUMINUM

8 FORMICA OVER COUNTER #41 SPANISH OAK 364-04

9 1/4" TEMPERED PEGBOARD, FURRED OUT 1/2" FROM WALL.

CEILING

101 STAIN - OLYMPIC 713. (T&G DECKING INTERIOR & EXTERIOR AND ALL INTERIOR WOODWORK)

NOTE: STAIN & T&G DECKING SHALL BE MIXED WITH KELLY MOORE BLENDING OIL & 3 PARTS TO 1 PART STAIN

102 DELETED

103 PAINT - KELLY-MOORE #271 SONG WHITE SEMI-GLOSS

NOTE: 1. PAINT LIGHT STRUCTURAL PORTIONS, ALL SCHEDULE BEAMS
2. ALL WOOD TILE & CEILING TO RECEIVE [illegible] (SEE SPECS)
3. ALL PIPE BUNKERS TO RECEIVE 2 COATS KELLY MOORE #271 SONG WHITE SEMI-GLOSS
4. A.C. REGISTERS - PAINT TO MATCH WALL FINISH

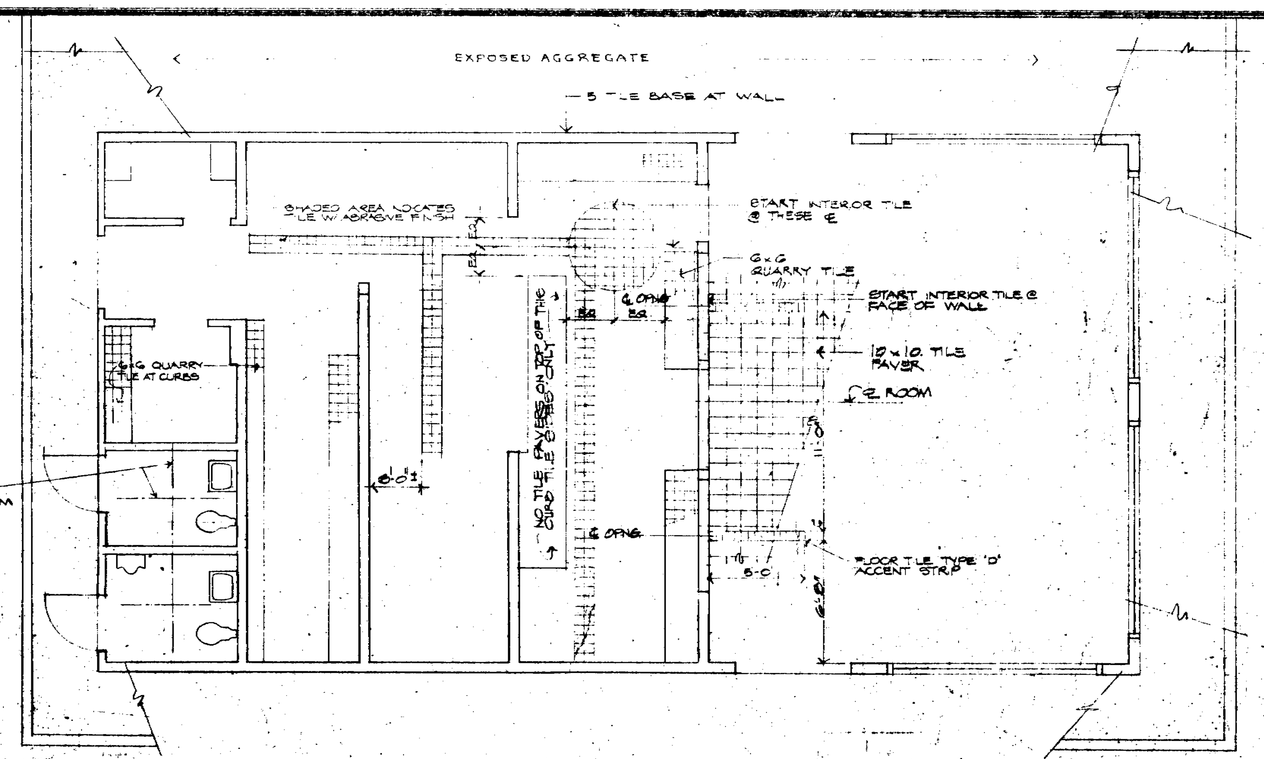

NOTE: EDGE PATIO (10'-0" x 26'-0") FRONT AND REAR SIDEWALK (REF. PLAN 067-0230-06) TO HAVE EXPOSED AGGREGATE

NOTE: CONCRETE SLAB TO BE ACID WASHED BEFORE LAYING TILE

NOTE: EXPOSED AGGREGATE CONCRETE
MIX - 5 SACKS OF CEMENT AND 5 ft³ OF BROWN OXIDE PER YARD
AGGREGATE - RED RIVER ROCK ½" TO ¾"
SEED SURFACE AREA WITH ROCK @ RATE OF 4 ft TO 5 ft PER SQ. FOOT

2 FLOOR TILE PLAN SCALE: 1/4" = 1'-0"

SAN JOSE
~~CAPITOL @~~ BLOSSOM HILL RD
~~BERRYESSA~~

DESIGN AND ENGINEERING SYSTEMS INC.
ARCHITECTS·PLANNERS·ENGINEERS
303 BRADFORD STREET, REDWOOD CITY, CALIFORNIA 94063 • (415) 364-6455

TACO CHARLEY
MEXICAN FOOD RESTAURANT
CALMY FOOD SERVICES INC.

FLOOR TILE PLAN, EQUIPMENT
FLOOR PLAN & ROOM
FINISH SCHEDULE

REVISIONS
9/24/76
11/24/76
067-0230-15
4-1-77
067-0230-23
6-30-77
067-0230-31
5-1-78
067-0230-40
5-1-78
067-0230-45

DATE 6-9-76
JOB NO. 067-0230-11
DRAWN
SHEET NO.
AS 12

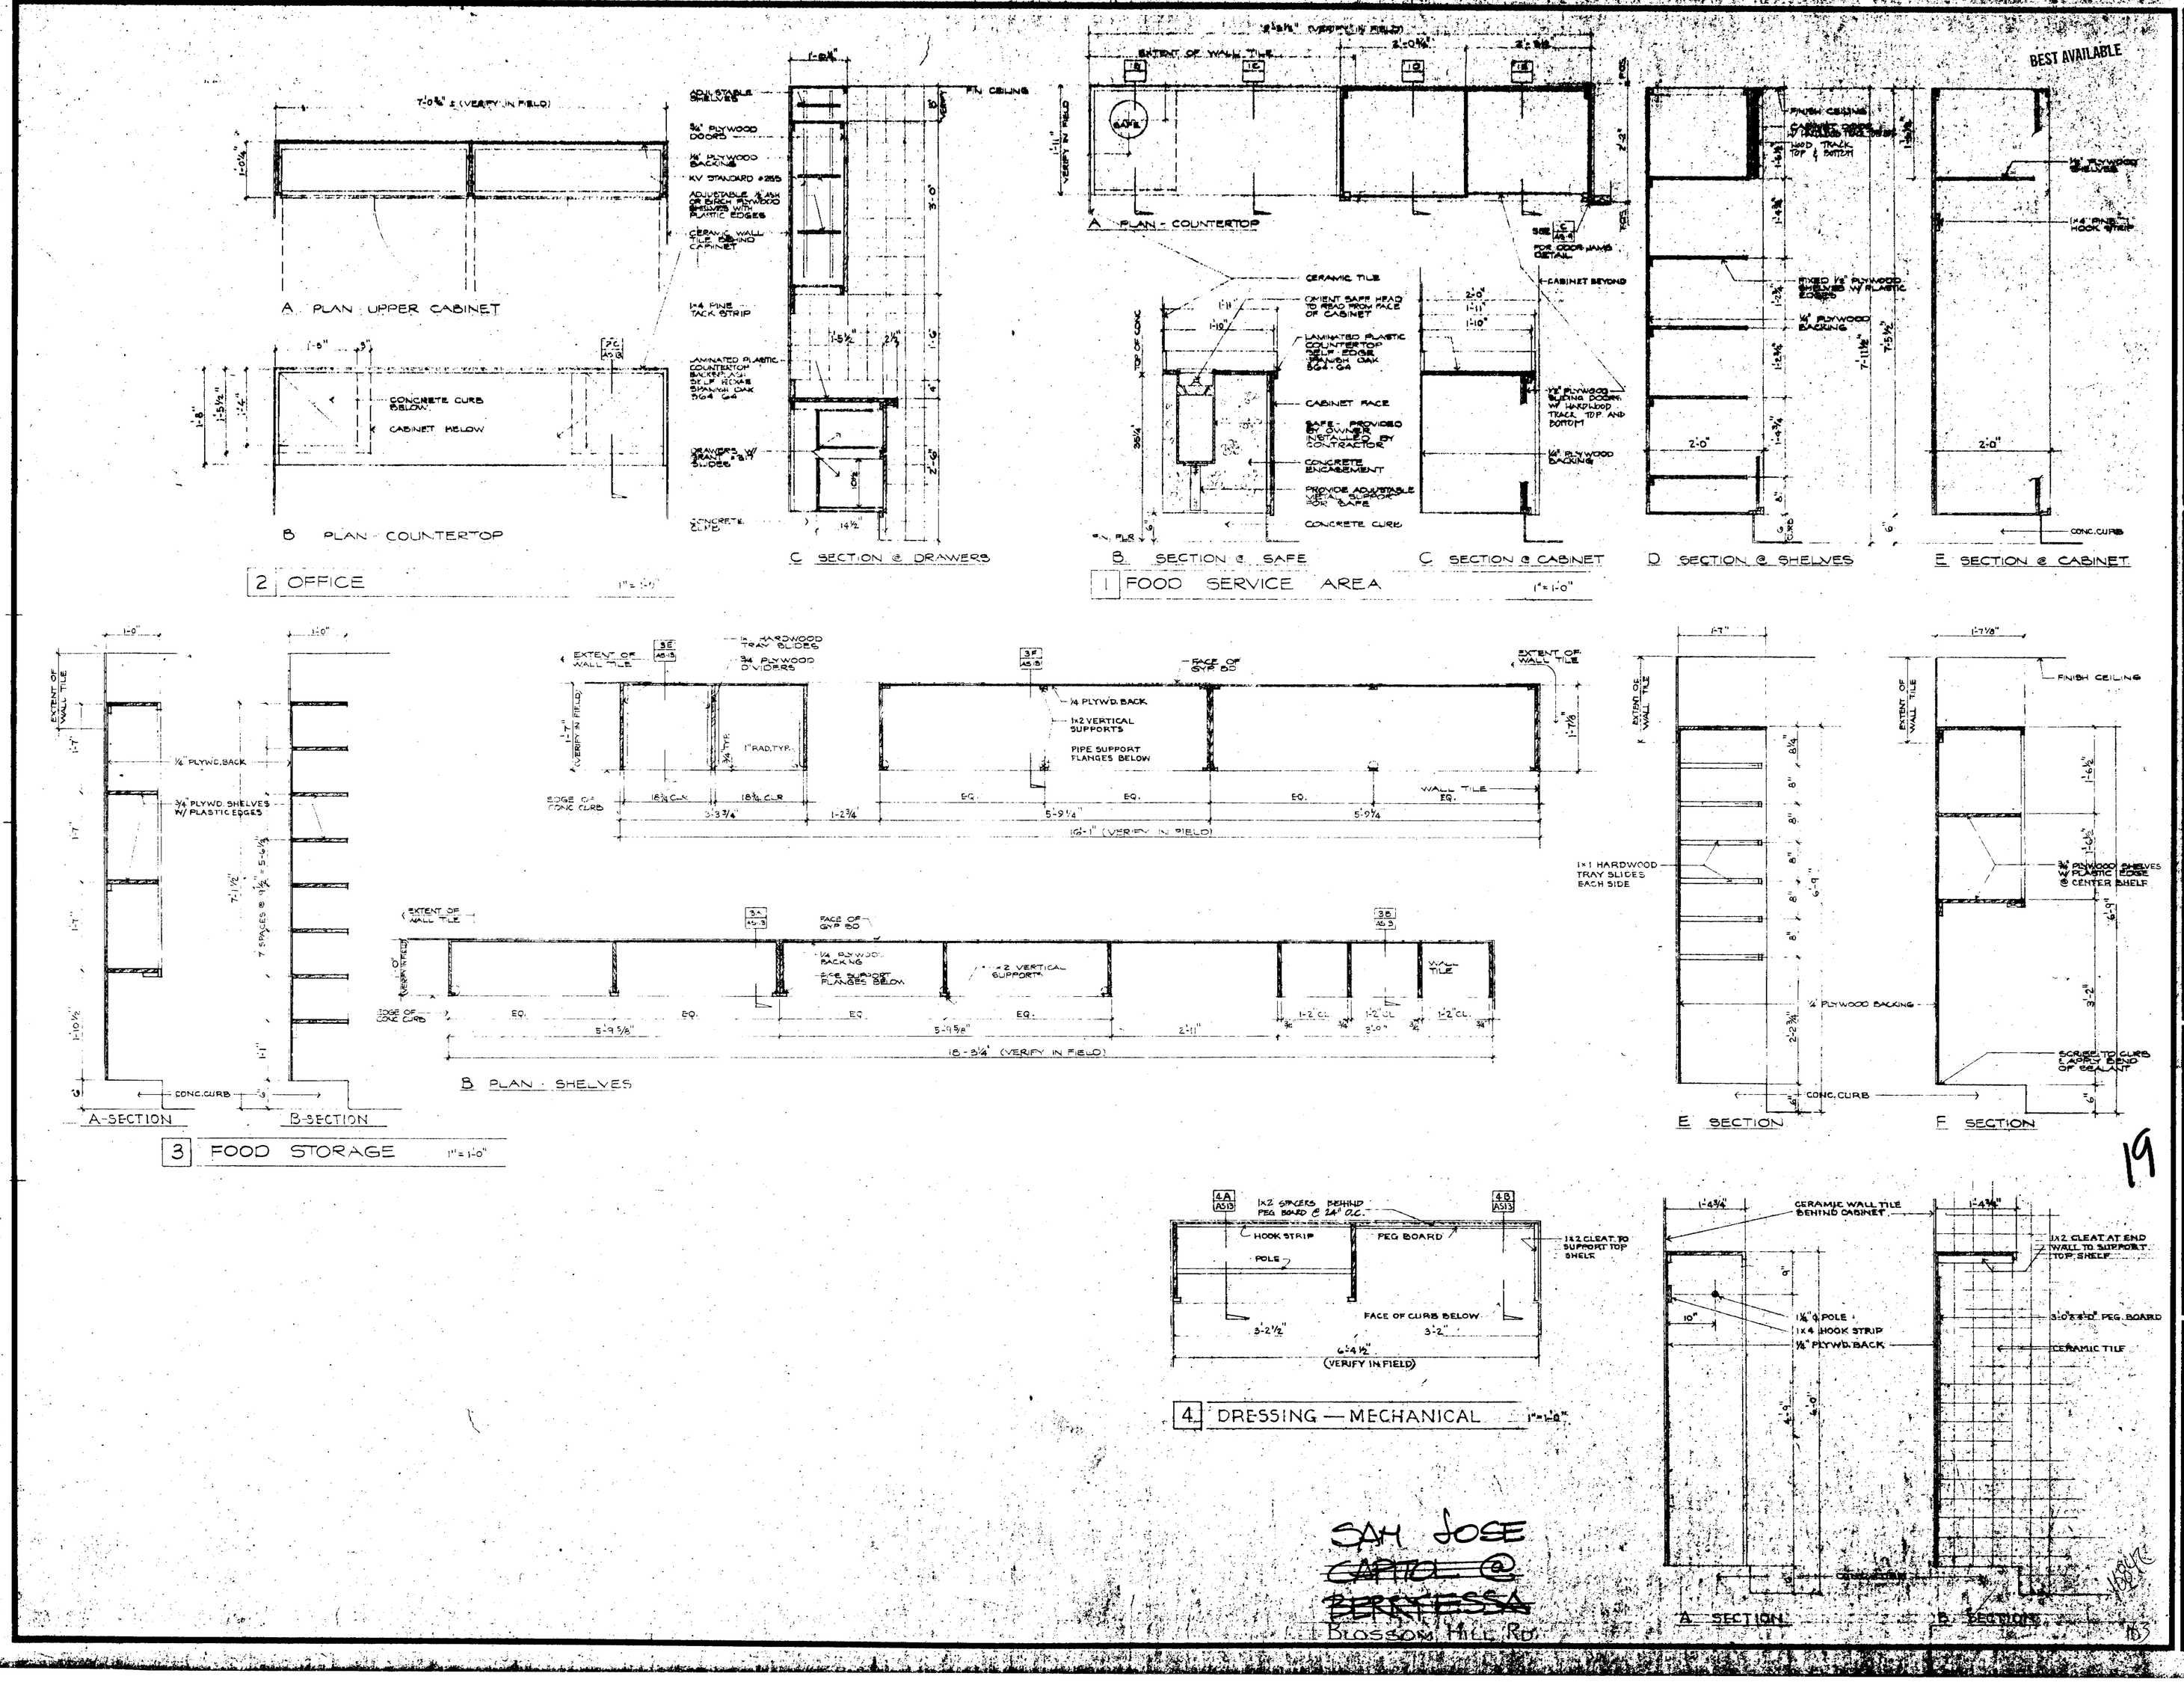
A PLAN - UPPER CABINET
B PLAN - COUNTERTOP
2 OFFICE 1" = 1'-0"
C SECTION @ DRAWERS
A PLAN - COUNTERTOP
B SECTION @ SAFE
C SECTION @ CABINET
D SECTION @ SHELVES
E SECTION @ CABINET
1 FOOD SERVICE AREA 1" = 1'-0"
A-SECTION
B-SECTION
3 FOOD STORAGE 1" = 1'-0"
B PLAN - SHELVES
E SECTION
F SECTION
4 DRESSING — MECHANICAL 1" = 1'-0"
A SECTION
B SECTION
BEST AVAILABLE
SAN JOSE
CAPITOL @
BERRYESSA
BLOSSOM HILL RD.
DESIGN AND ENGINEERING SYSTEMS INC.
ARCHITECTS·PLANNERS·ENGINEERS
303 BRADFORD STREET, REDWOOD CITY, CALIFORNIA 94063 • (415) 364-8453
TACO
MEXICAN FOOD RESTAURANT
CALNY FOOD SERVICES INC.
CABINET DETAIL
REVISIONS
8-1-78
067-0250-13
DATE 6/12/78
JOB # 067-0250-11
DRAWN
SHEET NO.
AS 13
OF SHEETS
19

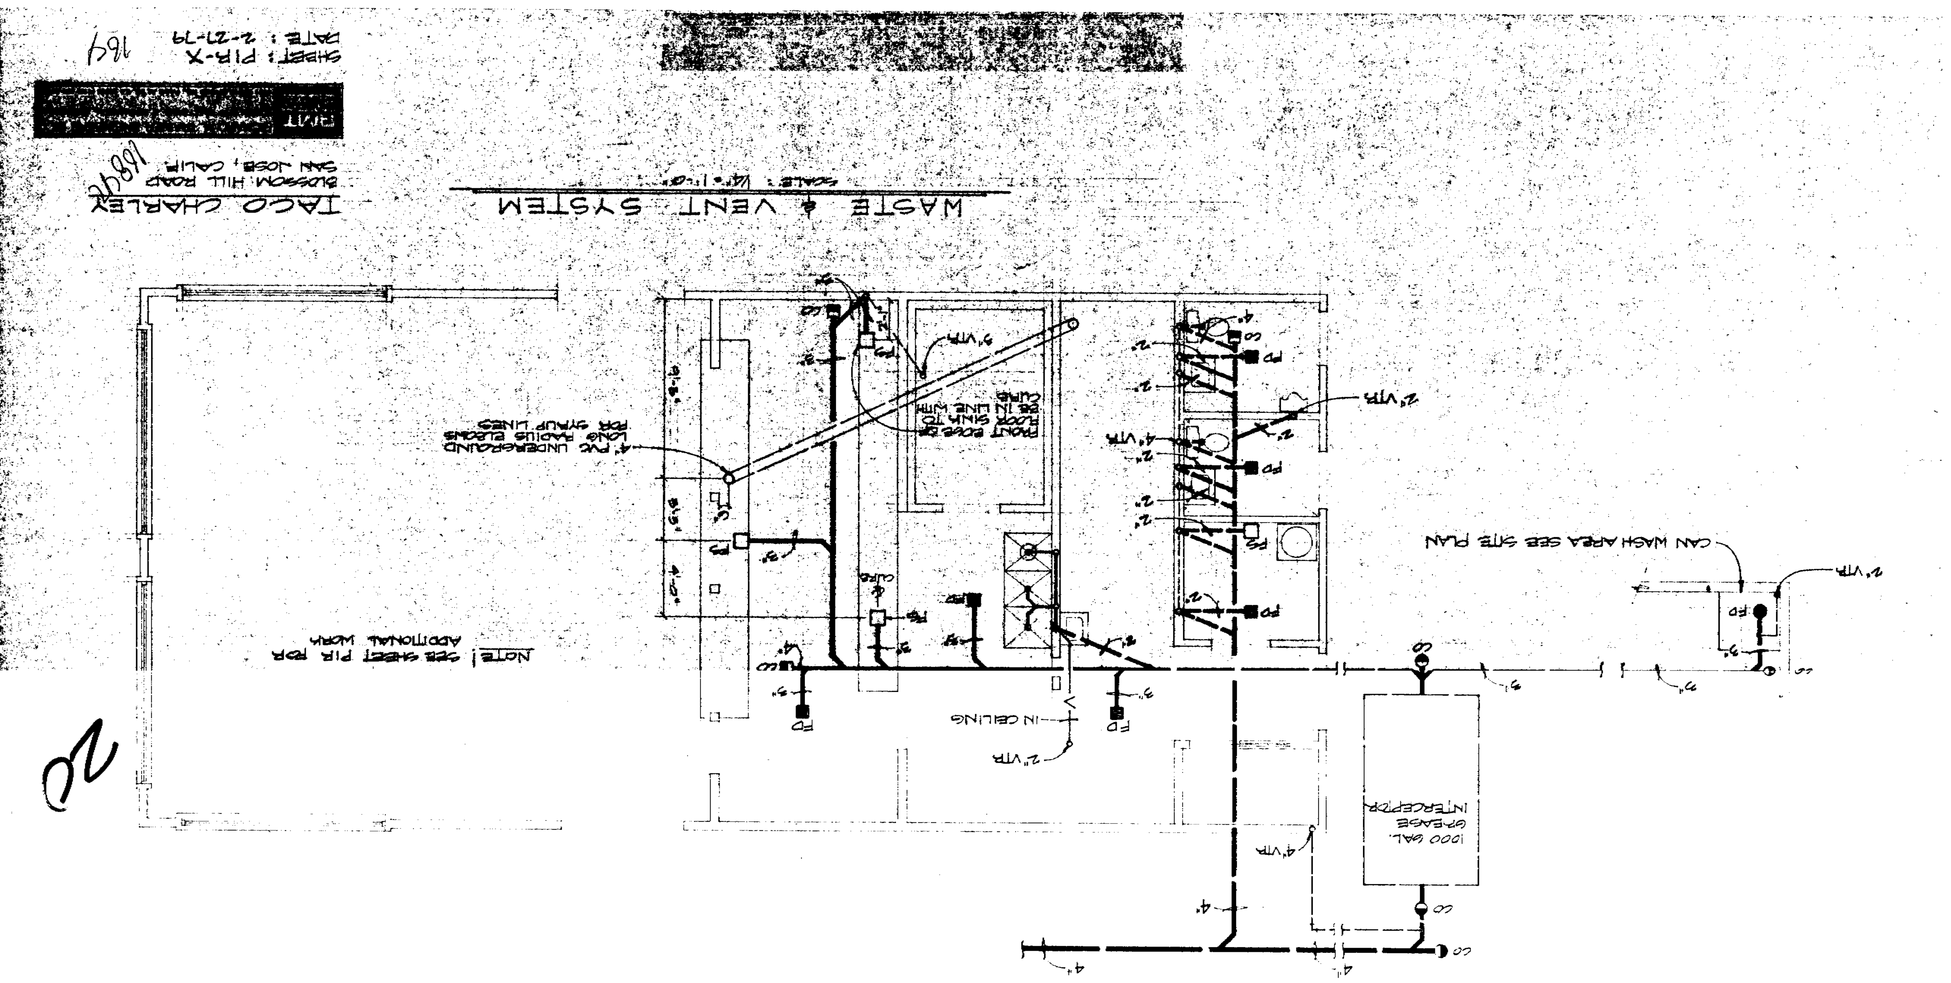

BEST AVAILABLE

BEST AVAILABLE

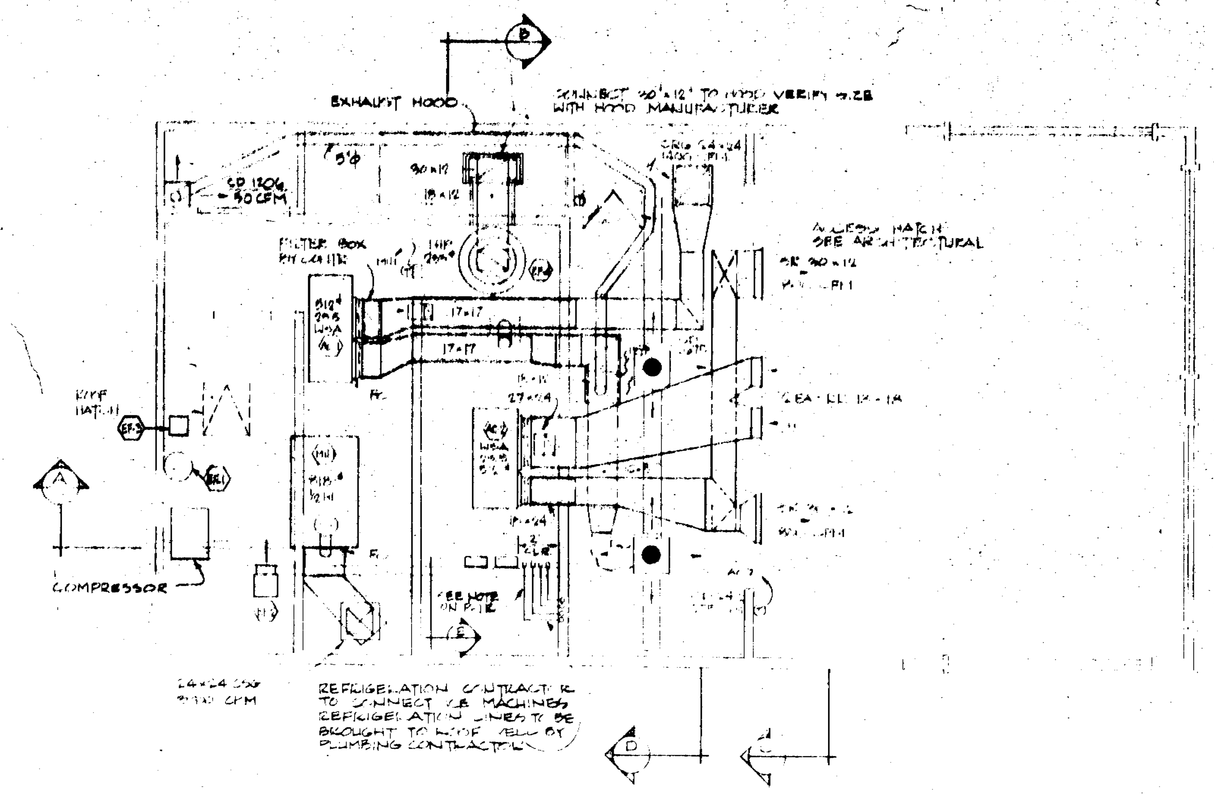

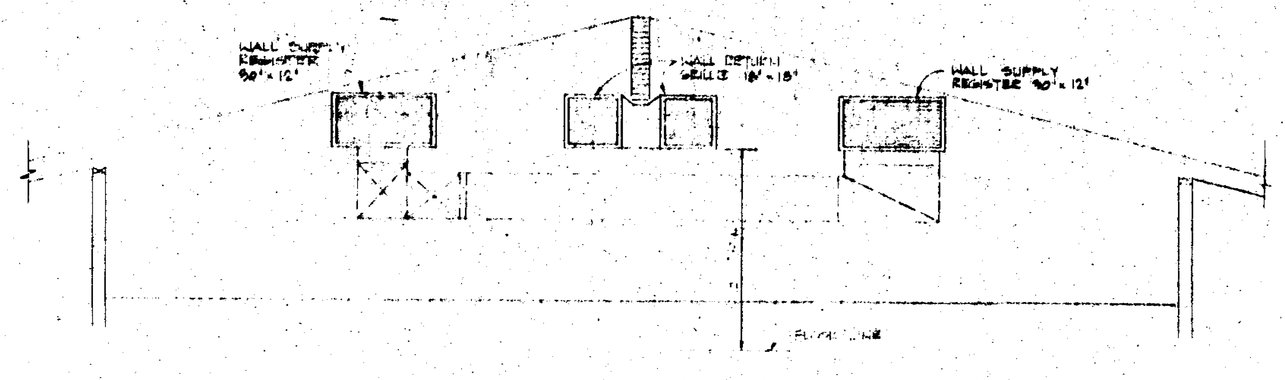

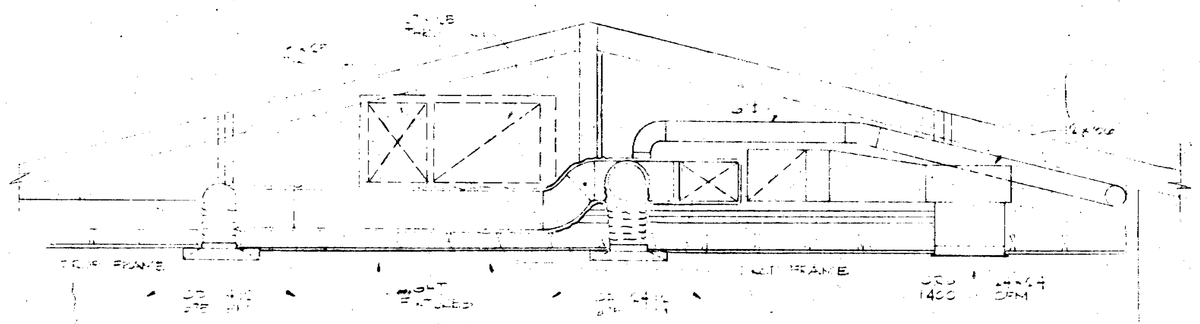

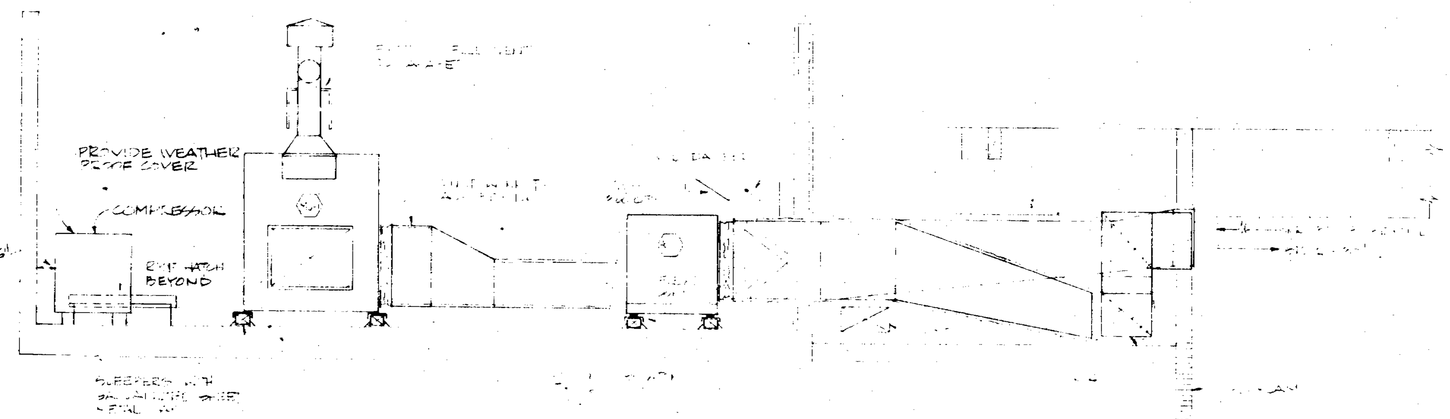

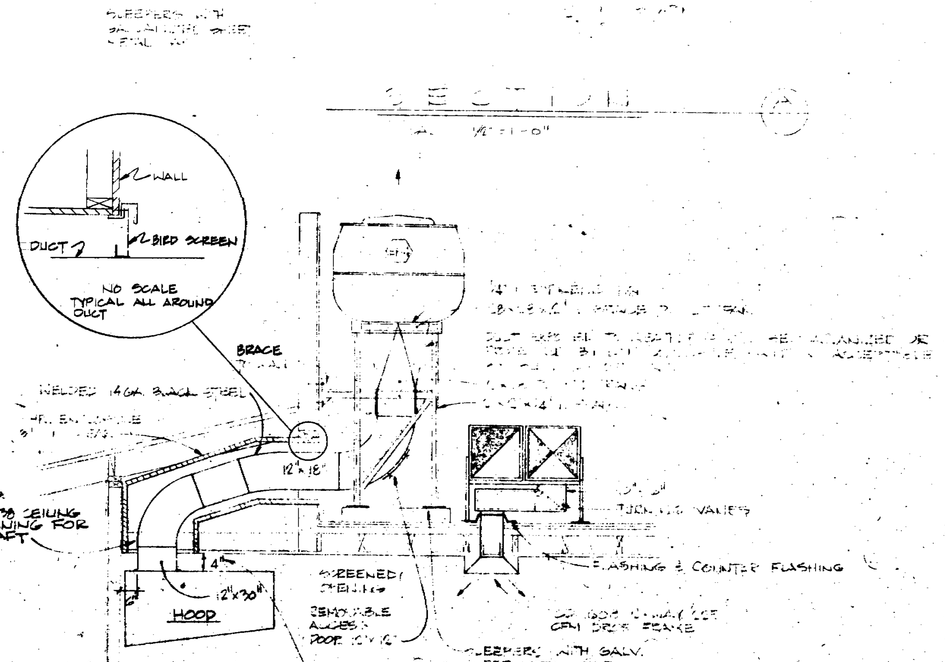

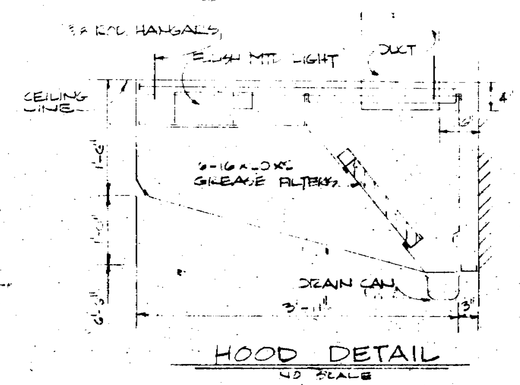

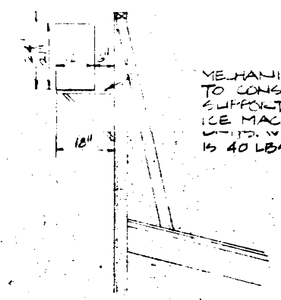

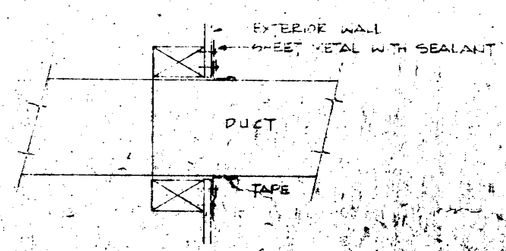

21

EQUIPMENT AND NOTES

AC-1
AC-2 AIR CONDITIONING UNIT - CARRIER ROOF MOUNTED GAS-ELECTRIC UNIT MODEL 48DH005. TOTAL COOLING CAPACITY 48080 BTU/HR AT ARI CONDITIONS NATURAL GAS FIRED HEATER WITH 150000 BTUH INPUT AND 112500 OUTPUT. 1800 CFM AT 0.5" SP. FILTERS 1-20 X 25, 1-25 X 25 BY CONTRACTOR.

ELECTRICAL DATA: 208V, 3 PHASE, 60 HZ. INDOOR BLOWER 1/2 HP 3 SPEED DIRECT DRIVE, CONDENSER FAN 1/3 HP. COMPRESSOR 18.3 FLA. UNIT SHALL BE PROVIDED WITH LOW VOLTAGE THERMOSTAT WITH AUTOMATIC CHANGE OVER, COMPRESSOR CYCLE PROTECTION, CRANKCASE HEATER, HIGH LOW PRESSURE CONTROL KIT AND LOW AMBIENT CONTROL DOWN TO 45°.

EF-1 EXHAUST FANS SHALL BE BROAN MODEL 688, 78 CFM AT 1/8" S.P. 1/80 HP, 115V, 1Ø.

EF-2 UNITS SHALL BE COMPLETE WITH CEILING GRILLE AND FLAT ROOF CAP MODEL RDSP OR WALL LOUVER.

EF-3 MODEL WLSP - AS INDICATED ON DRAWING.

EF-4 [illegible] EXHAUST FAN - [illegible], AMCA B CONSTRUCTION. 4000 CFM AS [illegible] 1" SP. UL APPROVED. MOTOR: 1½HP, 208V, 3 PH 60 HZ.

MU-1 MAKE-UP AIR UNIT, EVAPORATIVE COOLING, NATURAL GAS HEAT. ROBERSON 226C W3TH PUSH BUTTON CONTROL PANEL, INTEGRAL CONTROL SYSTEM INCLUDING BURNER MODULATION, PUMP AND WATER BLEED-OFF 215000 BTU/HR INPUT HEATING CAPACITY 2500 CFM AT .3 SP.
MOTOR: 1/2 HP 115V 60 HZ 1 PH MOTOR..

CD CEILING DIFFUSERS SHALL BE METAL AIRE SERIES 5000-M-FLOW WITH O.B.D.

SR SUPPLY REGISTERS SHALL BE METAL AIRE , SERIES HOOD DOUBLE DEFLECTION HORIZONTAL FACE BARS REGISTER. 1-1/4" MARGIN AND 2/3" BAR SPACING. FINISH TO BE WHITETONE ENAMEL.

WRG WALL RETURN GRILLES SHALL BE METAL AIRE SERIES H 4002 R , HORIZONTAL FACE BARS, 1-1/4" MARGIN AND 5/4" BAR SPACING. FINISH TO BE WHITETONE ENAMEL.

CRG CEILING RETURN GRILLE SHALL BE METAL AIRE SERIES RH , PERFORATED FACE PLATE.

CGS CEILING SUPPLY GRILLE FOR HOOD MAKE-UP AIR SHALL BE TUTTLE & BAILEY SERIES CRE 508.

DUCTWORK: SHALL BE GALVANIZED SHEET METAL INSTALLED IN ACCORDANCE WITH RECOMMENDATIONS IN LATEST EDITION OF SMACNA. DUCTWORK ON ROOF SHALL HAVE 1" INTERNAL LINING. CONCEALED SUPPLY DUCTWORK SHALL BE INSULATED WITH FIBERGLASS FACED DUCT WRAP ED-100 PIPE FRX25. USE ROUND FLEXIBLE PREFORMED DUCTWORK FOR TERMINAL DIFFUSER CONNECTION.

NOTES:

1. INSTALLATION MUST CONFORM TO ALL APPLICABLE CODES AND LOCAL CODES.
2. CONTRACTOR SHALL OBTAIN AND PAY FOR ALL REQUIRED PERMITS, FEES, INSPECTIONS, ETC.
3. [illegible]
4. [illegible]
5. [illegible]
6. [illegible]
7. [illegible]
8. [illegible]

SAN JOSE
CAPITOL
BERRYESSA
BLOSSOM HILL RD

DESIGN AND ENGINEERING SYSTEMS INC.
ARCHITECTS-PLANNERS-ENGINEERS
303 BRADFORD STREET, REDWOOD CITY, CALIFORNIA 94063 - (415) 364-8453

TACO
MEXICAN FOOD RESTAURANT
CALNY FOOD SERVICES, INC.

HEATING, VENTILATING, and AIR CONDITIONING

REVISIONS
JUNE 30,77

DATE
JOB NO.
DRAWN MG
SHEET NO.
M 1R
OF SHEETS

165

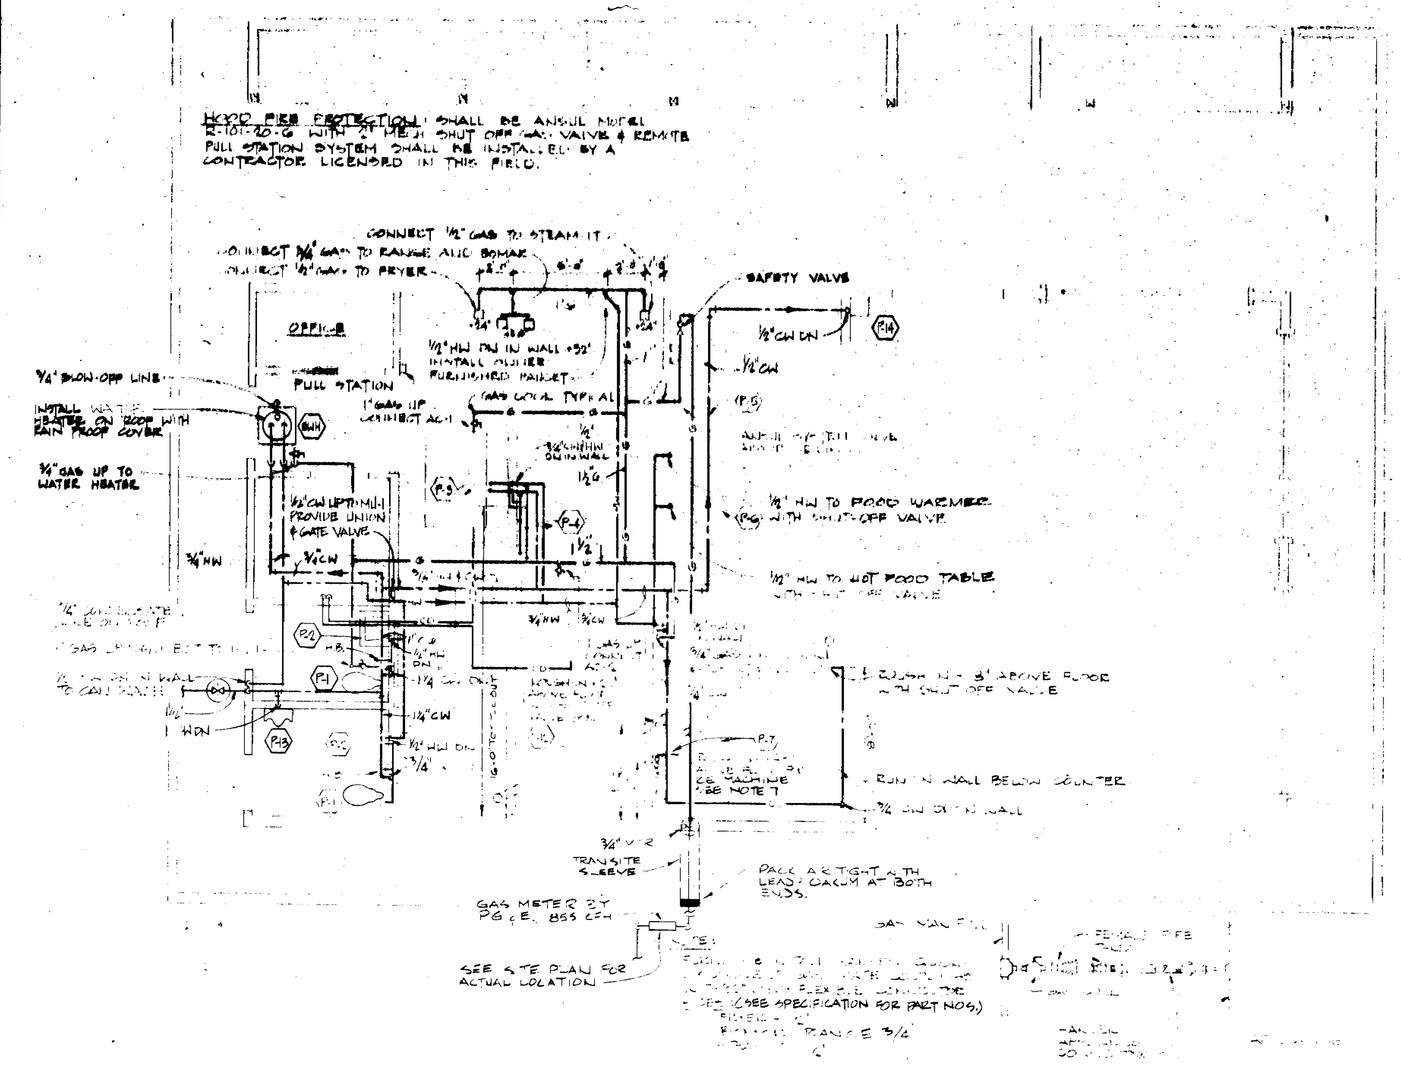

HOT WATER COLD WATER & GAS PIPING

SCALE: 1/4" = 1'-0"

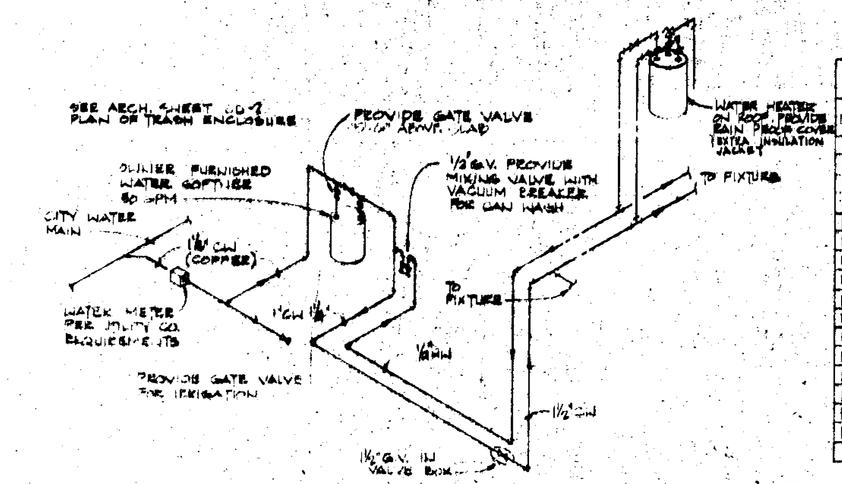

SCHEMATIC WATER PIPING

NO SCALE

FIXTURE UNITS - SEWER					
ITEM	DESCRIPTION	NO.	F.U. EACH	TOTAL F.U.	REMARKS
F-1	WATER CLOSET	2	6	12	
F-2	LAVATORY	2	1	2	
F-3	UTILITY SINK	1	3	3	
F-4	3-COMPARTMENT SINK	1	3	3	
F-5	FOOD WARMER	1	1	1	
F-6	HOT FOOD TABLE	1	1	1	
F-7	ICE MACHINE	1	-	-	INDIRECT TO FS
F-8	GREASE TRAP	1	4	4	
F-9	GARBAGE DISPOSAL				
F-10	NOT USED				
F-11	CAN WASH				
F-12	COFFEE MACHINE				
FD	FLOOR DRAIN	8	2	16	
FS	FLOOR SINK	3	1	3	
F-13	URINAL	1	2	2	
F-14	DRINKING FOUNTAIN	1	1	1	
	TOTAL			48	4" LATERAL

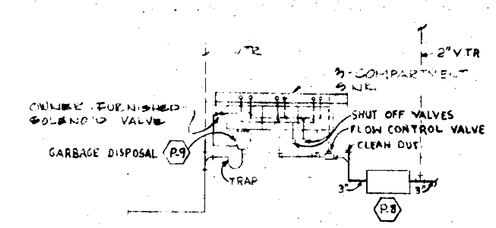

3-COMPARTMENT SINK

FIXTURE UNITS - COLD WATER					
ITEM	DESCRIPTION	NO	F.U. EACH	TOTAL F.U.	REMARKS
F-1	WATER CLOSET	2	5	10	
F-2	LAVATORY	2	2	4	
F-3	UTILITY SINK	1	2	2	
F-4	3-COMPARTMENT SINK	2	2	4	
F-5	FOOD WARMER	1		1	
F-6	HOT FOOD TABLE	1		1	
F-7	ICE MACHINE	2	1	2	
F-8	GREASE TRAP	1	-	-	
F-9	GARBAGE DISPOSAL				
F-10	NOT USED				
F-11	CAN WASH		5	5	
F-12	COFFEE MACHINE		2	2	
HB	HOSE BIBB	2	5	10	
FD	FLOOR DRAIN				
FS	FLOOR SINK				
F-13	URINAL	1	5	5	
F-14	DRINKING FOUNTAIN	1	1	1	
	TOTAL			47	30 GPM, 1 1/2" SERVICE

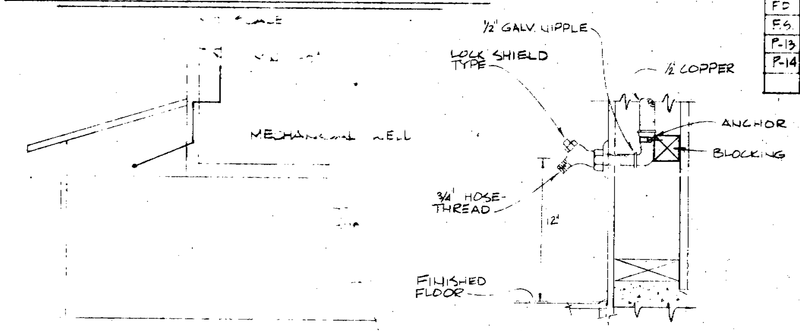

TYPICAL VENT PIPE TERMINATION

NO SCALE

HOSE BIBB DETAIL

NO SCALE

GAS DEMAND		
ITEM	BTUH INPUT	REMARKS
FRYER	60,000	
RANGE	60,000	
STEAM IT	40,000	
HOT FOOD TABLE	60,000	
BOMOR	60,000	
AC-1	40,000	
AC-2	40,000	
MU-1	215,000	
FOOD WARMER	40,000	
WH	130,000	

TOTAL LOAD 885,000 BTUH
TABLE 12.2 1976 UNIFORM PLUMBING CODE
40 FT. LENGTH

NOTE!
FOR WASTE PIPING SEE PIPING, FOLLOW THIS SHEET FOR POINTING.

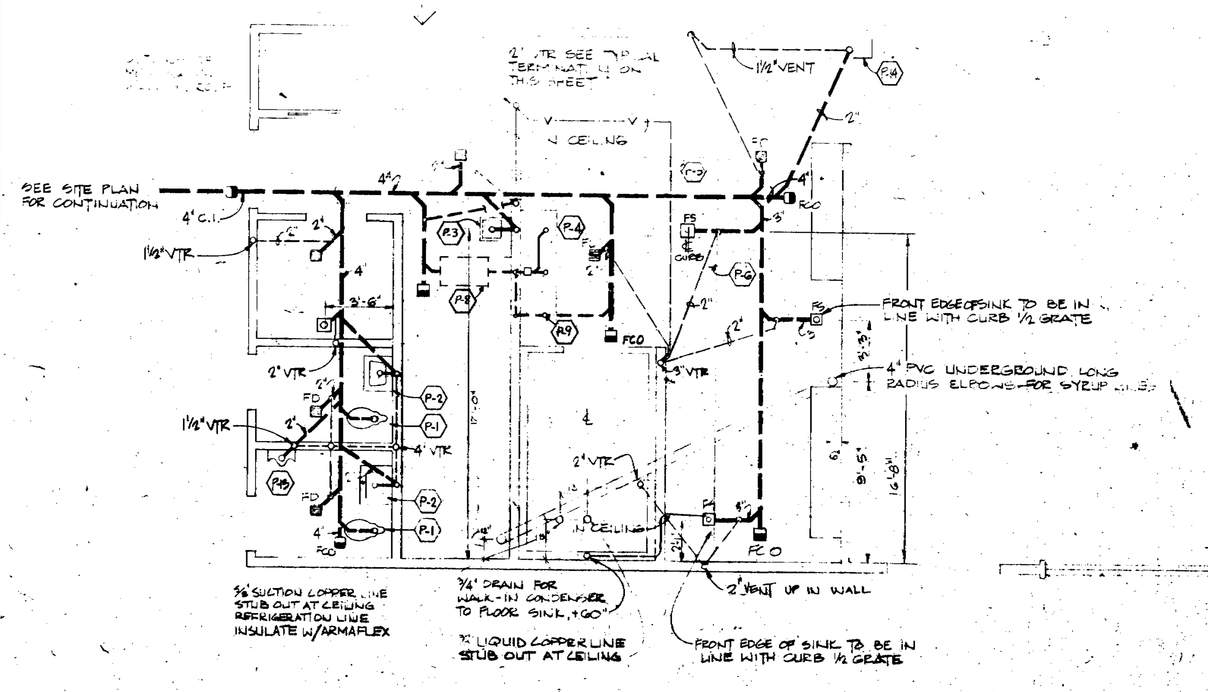

SOIL, WASTE & VENT PIPING

SCALE: 1/4" = 1'-0"

EQUIPMENT

P-1 WATER CLOSET SHALL BE AMERICAN STANDARD BENGATED BADEN 2408.018, 28" HIGH SIPHON JET TOILET, VITREOUS CHINA 1-1/2" TOP SPUD, 683360-100 BOLT CAPS AND $321.878 WHITE SEAT WITH OPEN FRONT, NO COVER, SLOAN ROYAL FLUSH VALVE NO. 115.

P-2 LAVATORY SHALL BE AMERICAN STANDARD ROXALYN 0194.076, 20" X 18" VITREOUS CHINA, SPEAKMAN MODEL S-471 SELF CLOSING COMBINATION FAUCET & STRAINER & 1 1/4" O.D. TAILPIECE, SPEEDWAY SEAT AND BRACKET, O.R. SMITH FLOOR MOUNTED SUPPORT FIG. 7088.

P-3 [illegible], FURNISHED BY OWNER.

P-4 [illegible], FURNISHED BY OWNER. [illegible]

P-5 FOOD WARMER: FURNISHED BY OWNER.

P-6 HOT FOOD TABLE: FURNISHED BY OWNER.

P-7 ICE MACHINE, FURNISHED BY OWNER.

P-8 GREASE INTERCEPTOR - NOTTINGHAM 1000 GAL. W/ TRAFFIC COVER.

P-9 [illegible] SHALL BE A.R. [illegible] 2089-6, 2" OVERALL OF SOIL, [illegible] DISPOSER.

P-10 [illegible] SHALL BE A.R. [illegible] 3129 WITH 32 OUTLET.

WH WATER HEATER SHALL BE NATIONAL MODEL PARAGON N60-100G, 60 GAL. STORAGE & 130,000 BTUH INPUT NATURAL GAS. PROVIDE T&P RELIEF VALVE. NO SUBSTITUTES.

P-11 GARBAGE DISPOSAL, FURNISHED BY OWNER.

P-12 NOT USED

P-11 CAN WASH:

P-12 COFFEE MACHINE:

P-13 URINAL: AMERICAN STANDARD, STALLBROOK, URINAL MODEL 6400.014 TOP SPUD W/DELANY FLUSHOMAT, 6GL VD FLUSH VALVE.

P-14 DRINKING FOUNTAIN: HALSEY MODEL HWS-14

PLUMBING FIXTURE CONNECTION, SCHED.						
ITEM	DESCRIPTION	WASTE	VENT	WATER COLD	WATER HOT	REMARKS
P-1	WATER CLOSET	4"		1 1/4"		FLUSH VALVE
P-2	LAVATORY	2"	1 1/4"	1/2"	1/2"	
P-3	UTILITY SINK	1 1/2"	1 1/2"	1/2"	1/2"	
P-4	3-COMPARTMENT	1 1/2"	1 1/2"	3/4"	1/2"	3-WALL & 3 WALL INLETS, 3 DRAINS.
P-5	FOOD WARMER	-	-	-	1/2"	INDIRECT WASTE TO FS
P-6	HOT FOOD TABLE	-	-	-	1/2"	
P-7	ICE MACHINE	3/4"	-	1/2"	-	INDIRECT WASTE TO FS
P-8	GREASE TRAP	3"	2"	-	-	
P-9	GARBAGE DISPOSAL			1/2"	-	
P-10	NOT USED					
P-11	CAN WASH					
P-12	COFFEE MACHINE	-	-	1/2"	-	
HB	HOSE BIBB	-	-	1/2"	-	
FD	FLOOR DRAIN	2"	1 1/2"	-	-	
FS	FLOOR SINK	3"	1 1/2"	-	-	
P-13	URINAL	2"	1 1/2"	1"	-	
P-14	DRINKING FOUNTAIN	2"	1 1/2"	1/2"	-	

NOTES:

1. [illegible]
2. [illegible]
3. [illegible]
4. [illegible]
5. [illegible]
6. [illegible]
7. REFRIGERATION LINES TO BE SEALED COPPER TUBING & 3/8" OD & 1/4" OD FROM WALL TO ICE MACHINE AND CONDENSER PANS.
8. [illegible]

SAN JOSE BLOSSOM HILL RD.

~~CAPITOL @ BERRYESSA~~

DESIGN AND ENGINEERING SYSTEMS INC.
ARCHITECTS·PLANNERS·ENGINEERS
303 BRADFORD STREET, REDWOOD CITY, CALIFORNIA 94063 · (415) 364-6453

TACO CHARLEY
MEXICAN FOOD RESTAURANT
CHARLEY PROJECT CORPORATION, INC.

PLUMBING PLAN

REVISIONS
JUNE 24, 1977

DATE
JOB NO.
DWG. M9
SHEET NO.
P 1A
OF SHEETS

DES

22

166

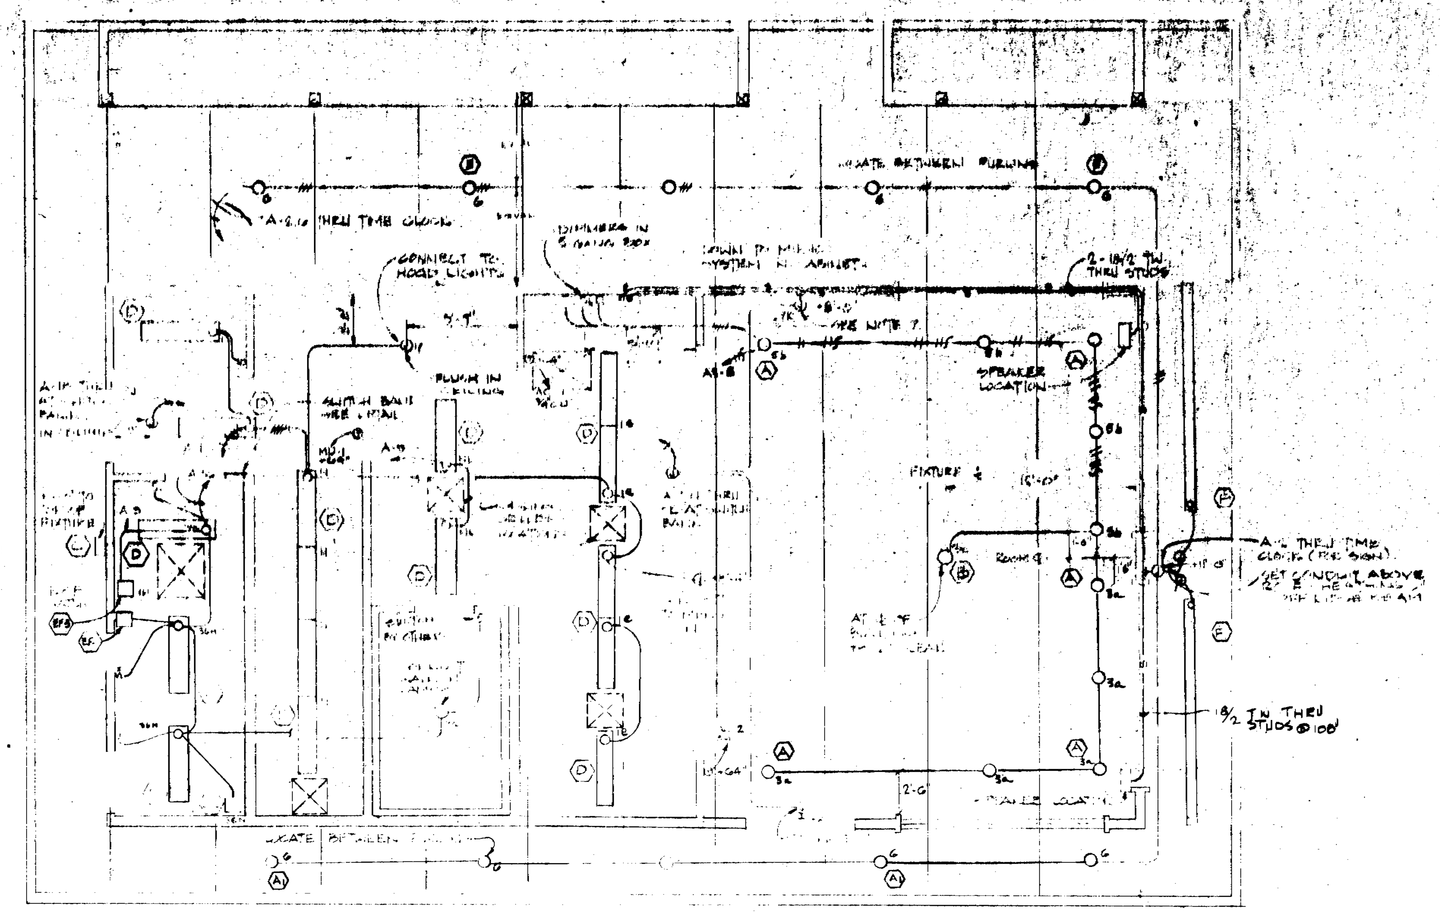

LIGHTING FLOOR PLAN

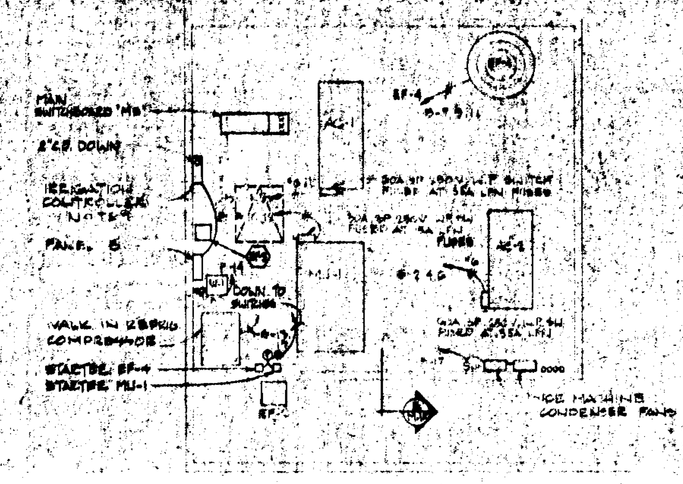

ROOF PLAN

SCALE: 1/4" = 1'-0"

GENERAL NOTES:

1. ALL DEVICE PLATES TO BE STAINLESS STEEL.
2. CONTRACTOR TO FURNISH AND INSTALL ALL LAMPS INCLUDING FOR OWNER FURNISHED FIXTURES.
3. BREAKERS IN PANELS "MS", A & B TO BE MINIMUM OF 18000 A.I.C. AT 240 VOLTS.
4. LOCATE FOLLOWING ITEMS AS INDICATED:

	DISTANCE FROM OUTSIDE WALL	HEIGHT FROM FLOOR
CLOCK	5'4"	6'0"
ENPANADA DISPLAY	9'0"	5'2"
COFFEE MACHINE	4'6"	4'8"

5. SEE PLOT PLAN FOR LOCATION OF ADDITIONAL ITEMS TO BE CONNECTED BY CONTRACTOR.
   A. PARKING LOT LIGHTING CIRS. A-19,21
   B. POLE OR MONUMENT SIGN. CIR. A-23
   C. RECEPTACLE AT TRASH ENCLOSURE. CIR. A-37
6. WHERE REQUIRED CONTRACTOR SHALL ALSO CONNECT THE FOLLOWING ITEMS LOCATED ON PLOT PLAN AND WIRE THRU TIME CLOCK.
   A. OUTSIDE MENU BOARD.
   B. OUTSIDE ORDER BOARD.
   C. EXIT AND ENTER SIGNS.
7. JUNCTION BOX WITH BLANK COVER FLUSH WITH FACE OF STUDS, SHEET ROCK OVER. (FOR FUTURE)
8. ALL DIMENSIONS ±00" TO CENTER LINE OF OUTLET FROM FLOOR.
9. IRRIGATION CONTROLLER SHALL BE RECHOEL 3 OR 6 STATIONS SEE SITE PLAN FOR NUMBERS OF STATIONS.
10. PROVIDE 3/4" METAL CONDUIT FROM THERMOSTATS TO AC-1, AC-2 & MU-1 THERMOSTATS TO BE MOUNTED 5'-6" ABOVE FLOOR.

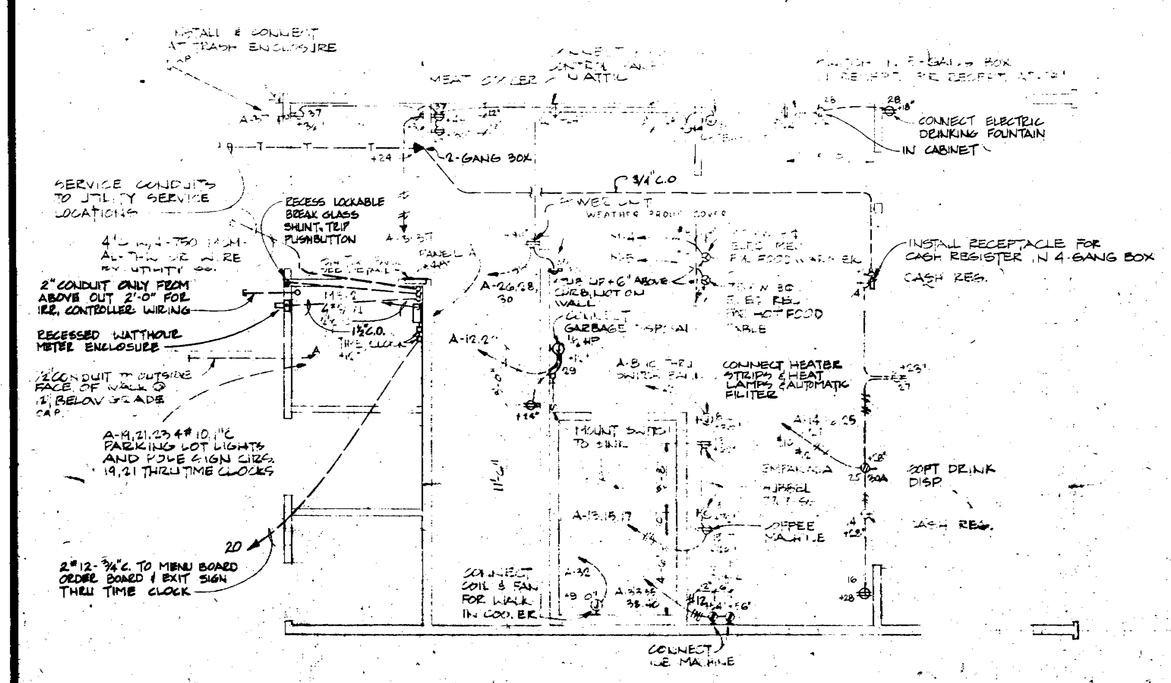

POWER FLOOR PLAN

SCALE: 1/4" = 1'-0"

SAN JOSE ~~CAPITOL & BERRYESSA~~ BLOSSOM HILL RD.

23

DESIGN AND ENGINEERING SYSTEMS INC.
ARCHITECTS-PLANNERS-ENGINEERS
303 BRADFORD STREET, REDWOOD CITY, CALIFORNIA 94063 • (415)364-0453

TACO CHARLEY
MEXICAN FOOD RESTAURANT
CALNY FOOD SERVICES INC.

ELECTRICAL POWER and LIGHTING PLAN

REVISIONS
JUNE 30, 1977

DATE
JOB NO.
DRAWN MS
SHEET NO.
E 1R
OF

BEST AVAILABLE

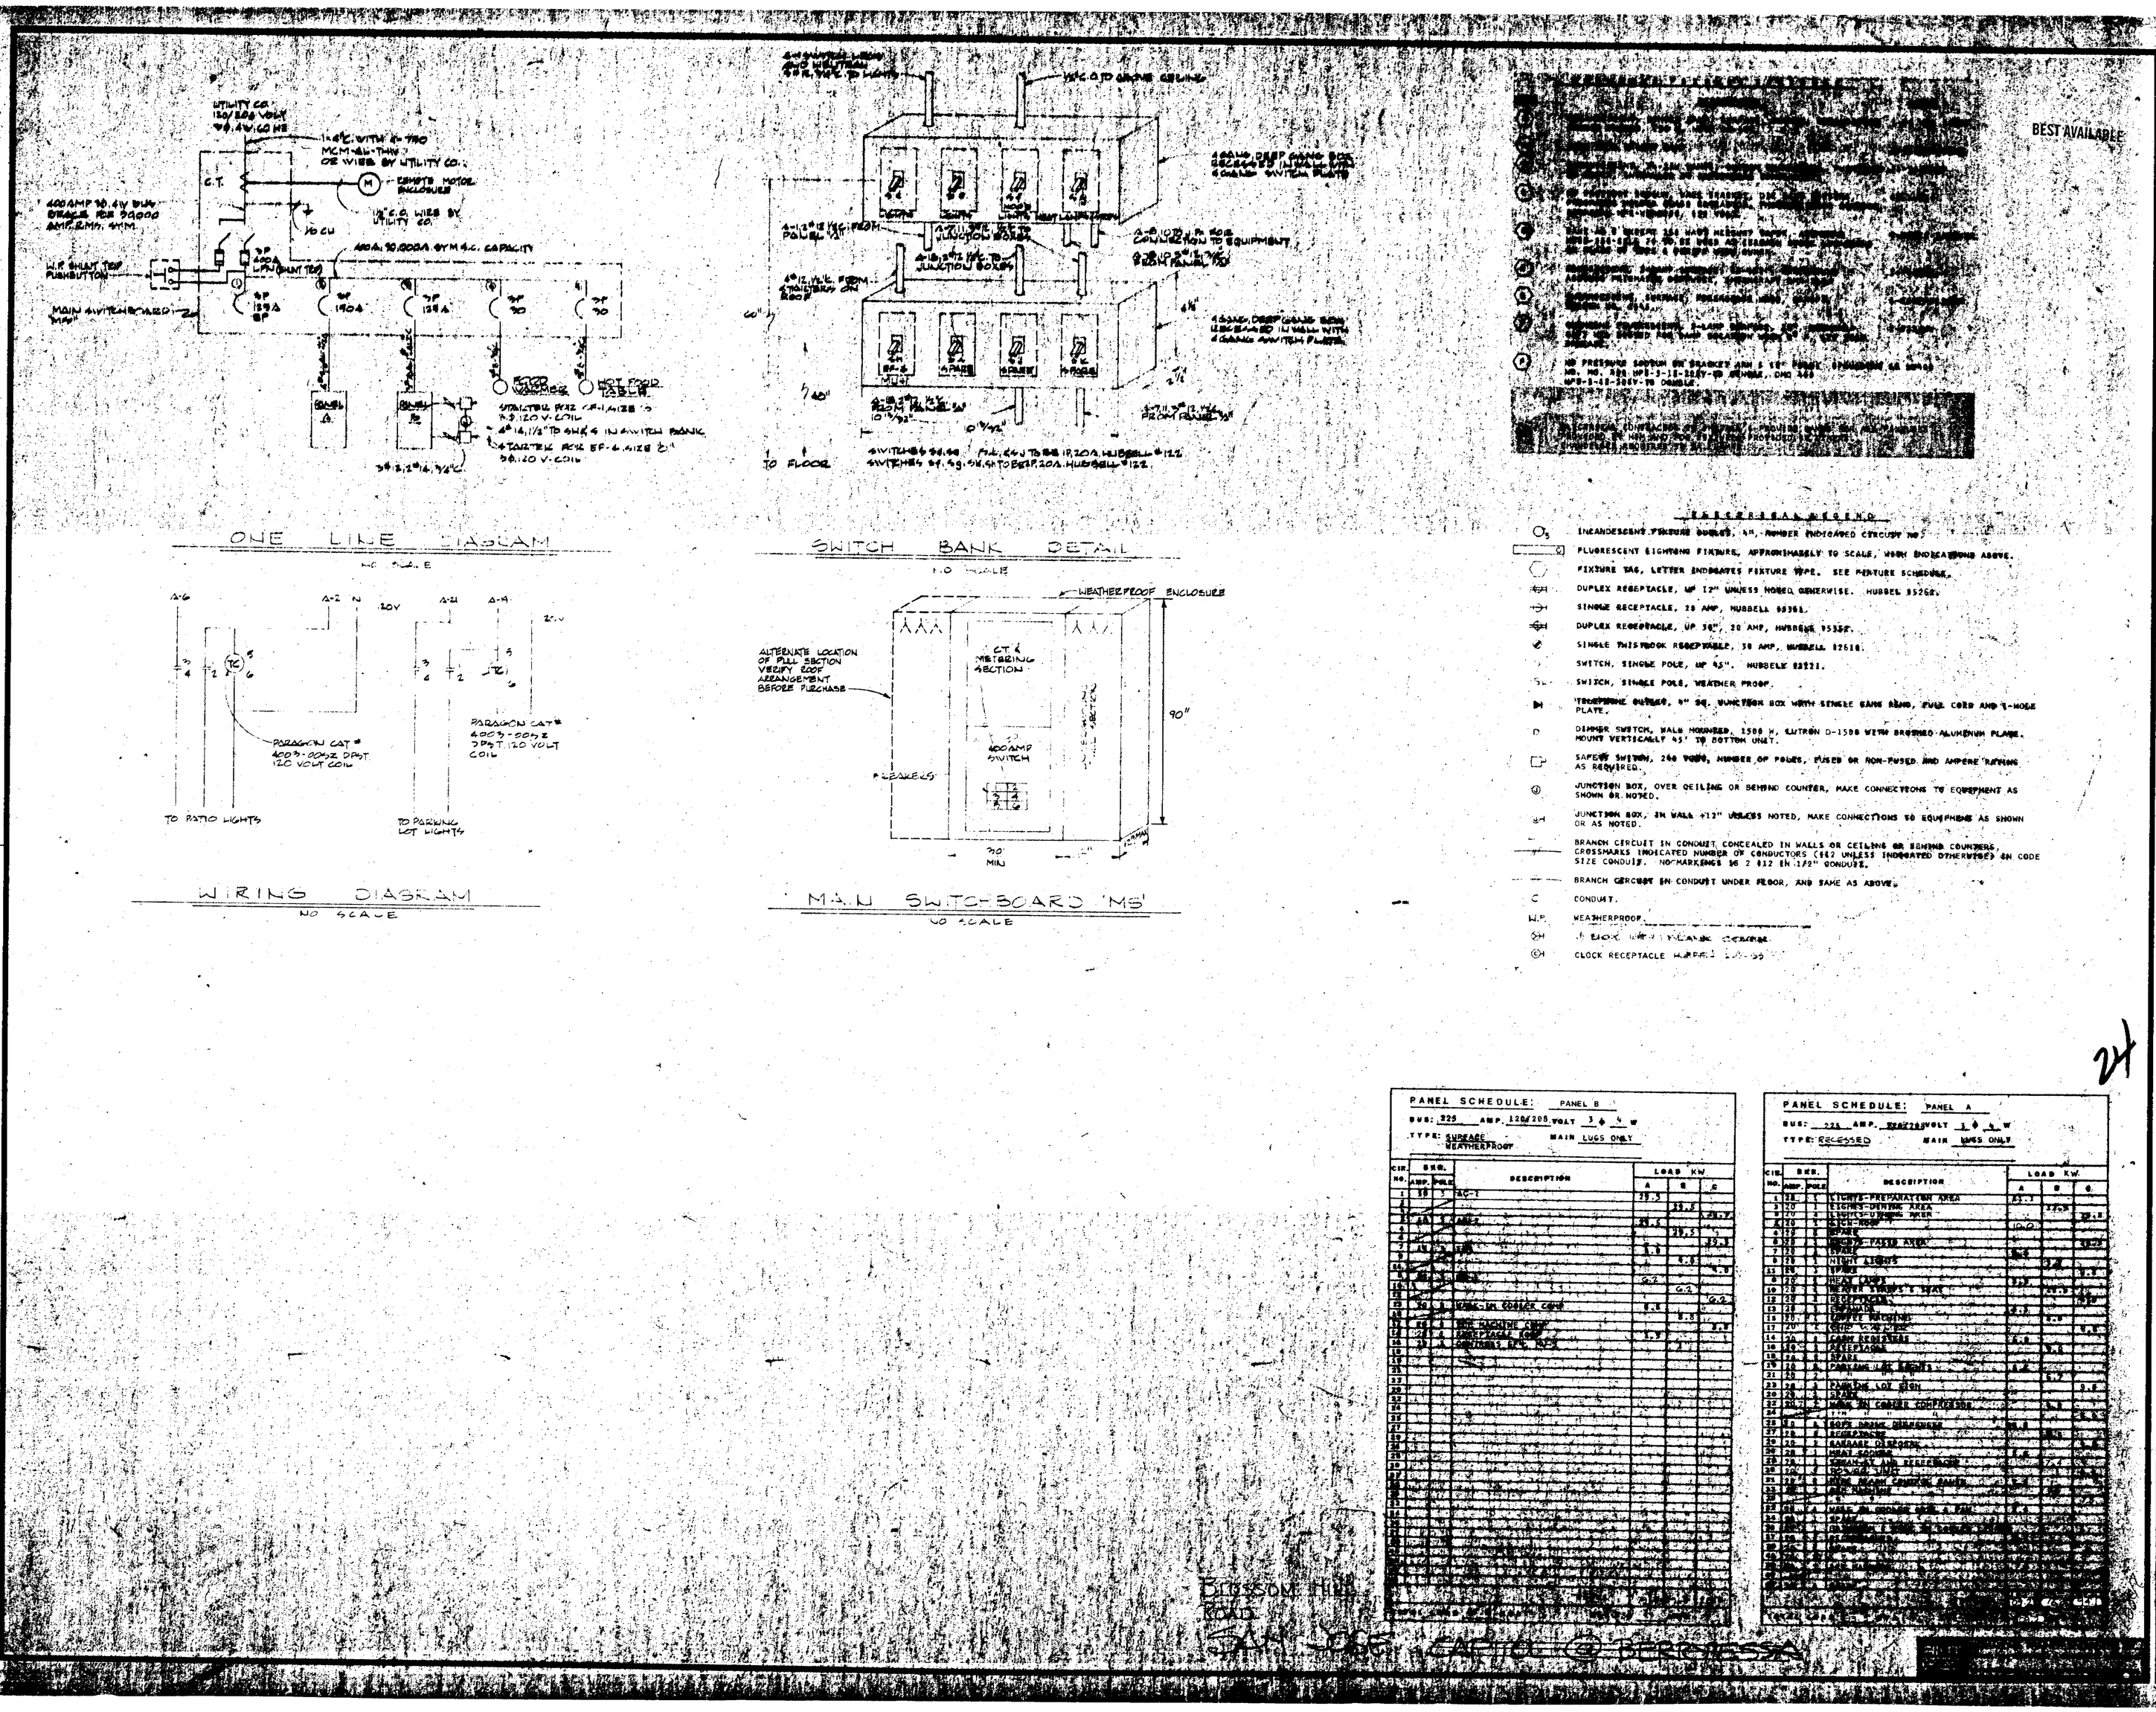
ONE LINE DIAGRAM
NO SCALE
SWITCH BANK DETAIL
NO SCALE
WIRING DIAGRAM
NO SCALE
MAIN SWITCHBOARD 'MS'
NO SCALE
WEATHERPROOF ENCLOSURE
ALTERNATE LOCATION OF FULL SECTION VERIFY DOOR ARRANGEMENT BEFORE PURCHASE
400 AMP SWITCH
90"
TO RATIO LIGHTS
TO PARKING LOT LIGHTS
PARAGON CAT# 4003-0052 DPST 120 VOLT COIL
TO FLOOR
BEST AVAILABLE
ELECTRICAL LEGEND
INCANDESCENT FIXTURE DOWNLIGHT, AN, NUMBER INDICATED CIRCUIT NO.
FLUORESCENT LIGHTING FIXTURE, APPROXIMATELY TO SCALE, WITH INDICATIONS ABOVE.
FIXTURE TAG, LETTER INDICATES FIXTURE TYPE. SEE FIXTURE SCHEDULE.
DUPLEX RECEPTACLE, UP 12" UNLESS NOTED OTHERWISE. HUBBELL 5352.
SINGLE RECEPTACLE, 20 AMP, HUBBELL 5361.
DUPLEX RECEPTACLE, UP 36", 20 AMP, HUBBELL 5352.
SINGLE TWISTLOCK RECEPTACLE, 30 AMP, HUBBELL 2610.
SWITCH, SINGLE POLE, UP 45". HUBBELL 2221.
SWITCH, SINGLE POLE, WEATHER PROOF.
TELEPHONE OUTLET, 4" SQ. JUNCTION BOX WITH SINGLE GANG RING, FULL CORD AND 4-HOLE PLATE.
DIMMER SWITCH, WALL MOUNTED, 1500 W, LUTRON D-1500 WITH BRUSHED ALUMINUM PLATE. MOUNT VERTICALLY 45" TO BOTTOM UNIT.
SAFETY SWITCH, 240 VOLT, NUMBER OF POLES, FUSED OR NON-FUSED AND AMPERE RATING AS REQUIRED.
JUNCTION BOX, OVER CEILING OR BEHIND COUNTER, MAKE CONNECTIONS TO EQUIPMENT AS SHOWN OR NOTED.
JUNCTION BOX, IN WALL +12" UNLESS NOTED, MAKE CONNECTIONS TO EQUIPMENT AS SHOWN OR AS NOTED.
BRANCH CIRCUIT IN CONDUIT, CONCEALED IN WALLS OR CEILING OR BEHIND COUNTERS. CROSSMARKS INDICATED NUMBER OF CONDUCTORS (#12 UNLESS INDICATED OTHERWISE) AN CODE SIZE CONDUIT. NO MARKINGS #6 2 #12 EN 1/2" CONDUIT.
BRANCH CIRCUIT IN CONDUIT UNDER FLOOR, AND SAME AS ABOVE.
CONDUIT.
WEATHERPROOF.
CLOCK RECEPTACLE
PANEL SCHEDULE: PANEL B
BUS: 225 AMP. 120/208 VOLT 3 ϕ 4 W
TYPE: SURFACE WEATHERPROOF MAIN LUGS ONLY
CIR. NO. | BKR. AMP. POLE | DESCRIPTION | LOAD KW A | B | C
PANEL SCHEDULE: PANEL A
BUS: 225 AMP. 120/208 VOLT 3 ϕ 4 W
TYPE: RECESSED MAIN LUGS ONLY
CIR. NO. | BKR. AMP. POLE | DESCRIPTION | LOAD KW A | B | C
TACO CHARLEY
DESIGN AND ENGINEERING SYSTEMS INC.
ARCHITECTS-PLANNERS-ENGINEERS
3013 BRADFORD STREET, REDWOOD CITY, CALIFORNIA 94063 • (415) 364-4463
ELECTRIC SCHEDULES and DIAGRAMS
REVISIONS
JUNE 20, 1977
DATE
JOB NO.
DRAWN BY
SHEET NO.
E.2R
OF SHEETS
CAPITOL @ BERGESSA

BEST AVAILABLE

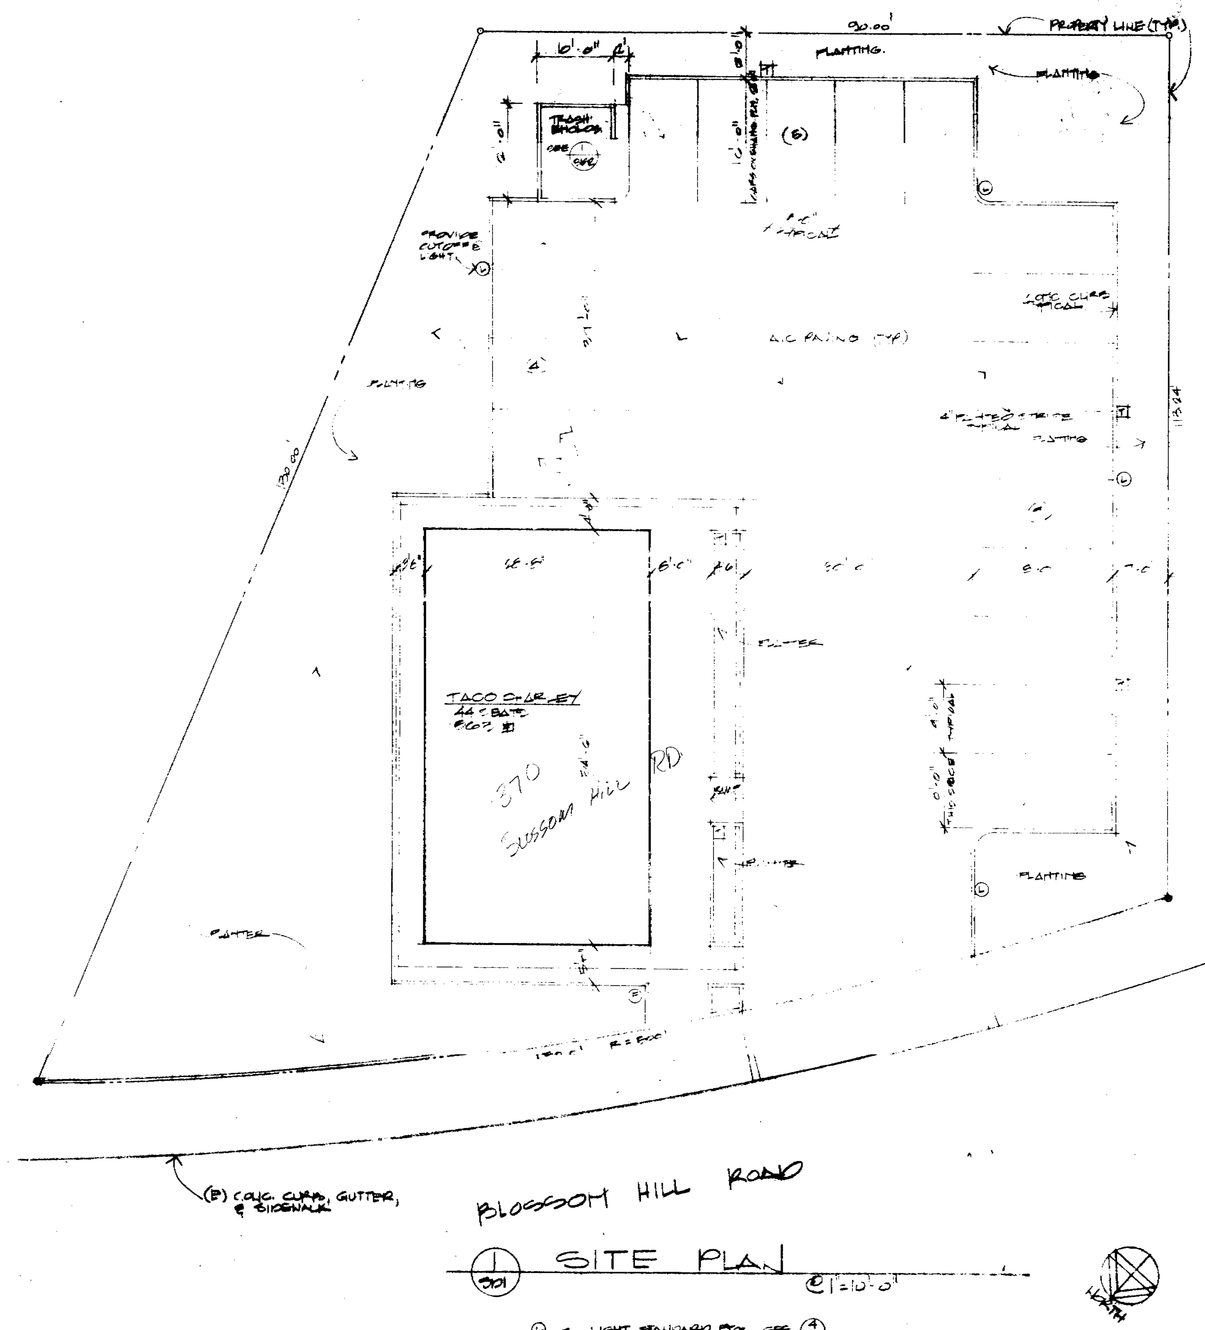

1 SITE PLAN
SD1
@ 1"=10'-0"

- LIGHT STANDARD PTG. SEE 4/SD1
- FLAGPOLE FOOTING SEE 5/SD1
- TRASH RECEPTACLE BASE SEE 7/SD1

NOTE! BOUNDARY INFORMATION FROM BLOCK BOOK. NO SURVEY DONE

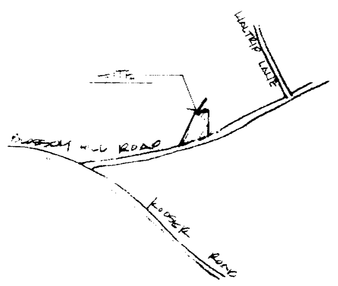

17 VICINITY MAP
SD1
NO SCALE

TABULATIONS

STAREA 14954.5 ⊞
BUILDING AREA 363 ⊞
PARKING 44%
LANDSCAPING 56%

PARKING: 44/2.5 = 17.6 REQ'D
18 PROVIDED

25

16842

REVISIONS	BY
REV. PROP. TO AS PER SURVEY	10/1

Fredric C. Divine, Architect
1368 Lincoln Avenue
San Rafael, Ca 94901
415 457 0220

TACO CHARLEY
1370 BLOSSOM HILL ROAD
SAN JOSE, CALIFORNIA
FOR:
FINE STAR INDUSTRIES

SITE PLAN

DATE 5 OCT 78
SCALE AS NOTED
DRAWN FCD/
JOB 77.35
SHEET SD-1
OF 3 SHEETS

169

PRINTED ON DIETERICH POST CLEARPRINT 1000H

BEST AVAILABLE

GENERAL REQUIREMENTS:

1. The Contractor shall select and staking trees of equal height, density, shape and size (3" and larger) and any other requirements shown.

2. Topsoil shall be provided at for the planting soil mixture, b) to bring planting areas and planters to within 1" of finish or flush grades, c) to build up the earth mound(s), and d) to apply a 6" layer in ground cover beds.

3. Topsoil shall be a fertile, friable soil of sandy loam character. It shall be free of sub-soils, stones, debris, weeds, organic matter, and any other extraneous substances. Provide 1 quart sample to Landscape Architect for approval prior to placing order.

4. Plant materials shall be true to species and varieties shown on the plan. Plants shall be healthy, well branched, with dense foliage. Plants which are anything less than typical or perfect shall be rejected.

5. Soil amendment shall be an organic substance such as treated rice hulls, ground bark of Redwood, Fir or Pine, or approved equivalent. Submit 1 quart sample to Landscape Architect for approval prior to placing order

6. Planting pits shall be excavated to at least three times the volume of the rootball, plus 6" below depth of rootball.

7. Planting soil mix: the soil mix shall consist of 1 part topsoil, 1 part existing soil (if suitable) and 1 part soil amendment.

8. Backfill pits with a 6" layer of planting soil mix. After carefully removing the plant from the container, place the rootball on the soil mix and continue backfilling and tamping. When pit is 2/3 full, place Agriform tablets as follows: 1 tablet for gallon can size plants, 3 tablets for 5 gallon can size and 6 tablets for 15 gallon can size plants. Irrigate the pit and complete the planting procedure. Form a basin and mulch the basins.

9. Trees shall be supported with a rubber or vinyl tree tie at the top of a treated Lodgepole Pine stake. The stake shall be driven into the ground until it is rigid enough to support the new tree and with the top at 2/3 height of tree.

10. Top dress all beds with a balanced commercial fertilizer.

11. Provide and place a 1½" layer of Redwood bark mulch (3/4" - 1" size) where shown on plan.

12. Plant establishment and Plant Maintenance Period shall be 60-calendar days beginning from the date of inspection and approval of completed landscape work.

13. The Contractor shall Guarantee all plants for one year from date of approval of completed landscape work. Dead or dying plants shall be replaced promptly during the Maintenance and Guarantee Periods at no additional cost to the Owner.

14. Spray planting beds and planters with a pre-emergence weed killer. Comply with state pesticide laws.

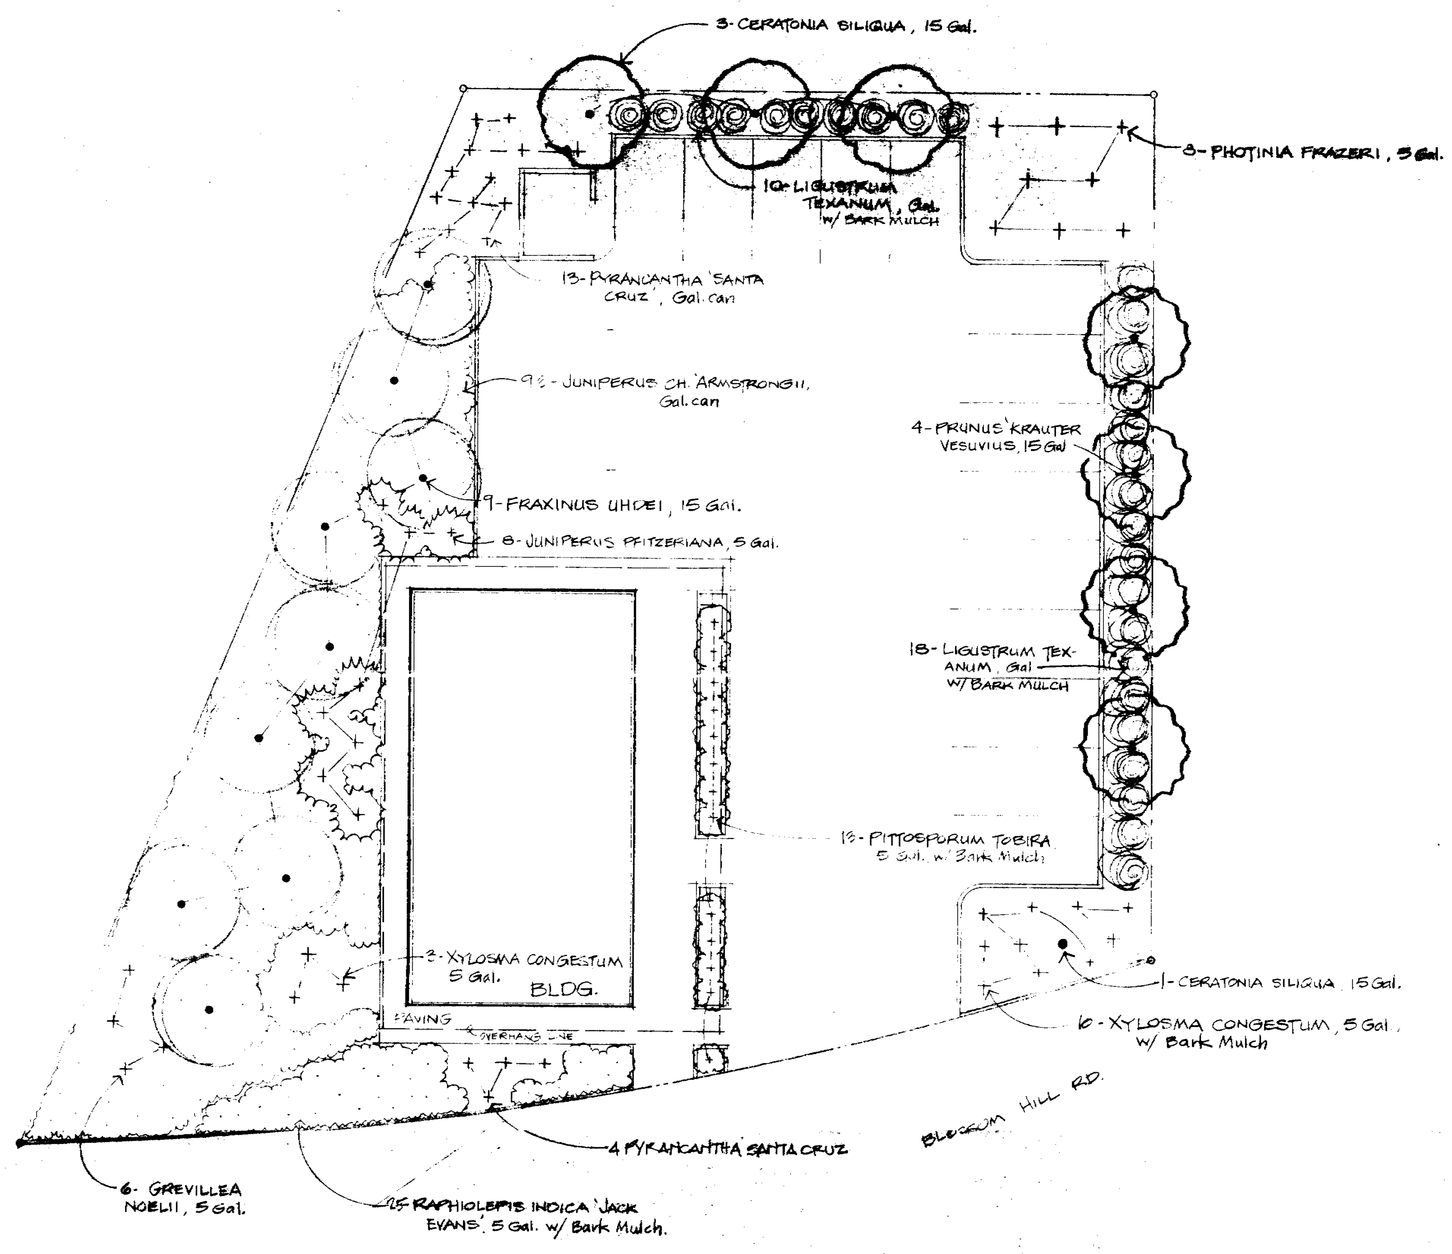

1 LANDSCAPING PLAN
@ 1"=10'-0"

26

16842

PRINTED ON DIETERICH/POST CLEARPRINT 1000H

REVISIONS	BY
REV. PRINT TO AGENCY FOR SUBMITTAL	

FRED C. FURUICHI
landscape architect
18 Corte del Rey, San Rafael, CA
(415) 492-1222

Fredric C. Divine, Architect
1368 Lincoln Avenue
San Rafael, Ca 94901
415 457 0220

TAGG CHURCH
1870 BLOSSOM HILL ROAD
EAST SAN JOSE CA

FOR: ENG STAKE THE PROJECT SITE

LANDSCAPING PLAN

DATE	7/4/78
SCALE	AS SHOWN
DRAWN	FCF
JOB	7735
SHEET	SD-3
OF	3 SHEETS

170

BEST AVAILABLE

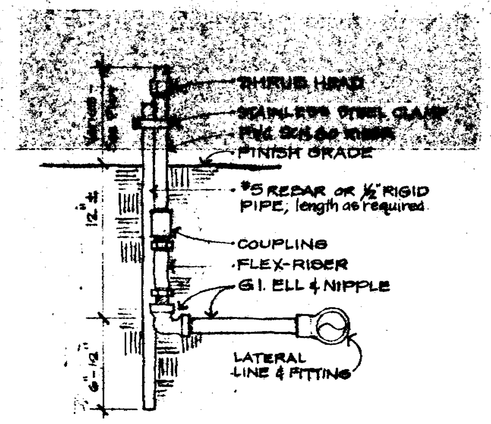

SPRINKLER RISER DETAIL

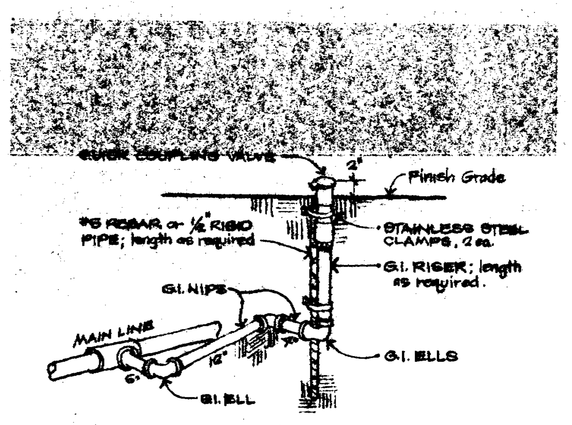

SWING JOINT ASSEMBLY FOR QCV's

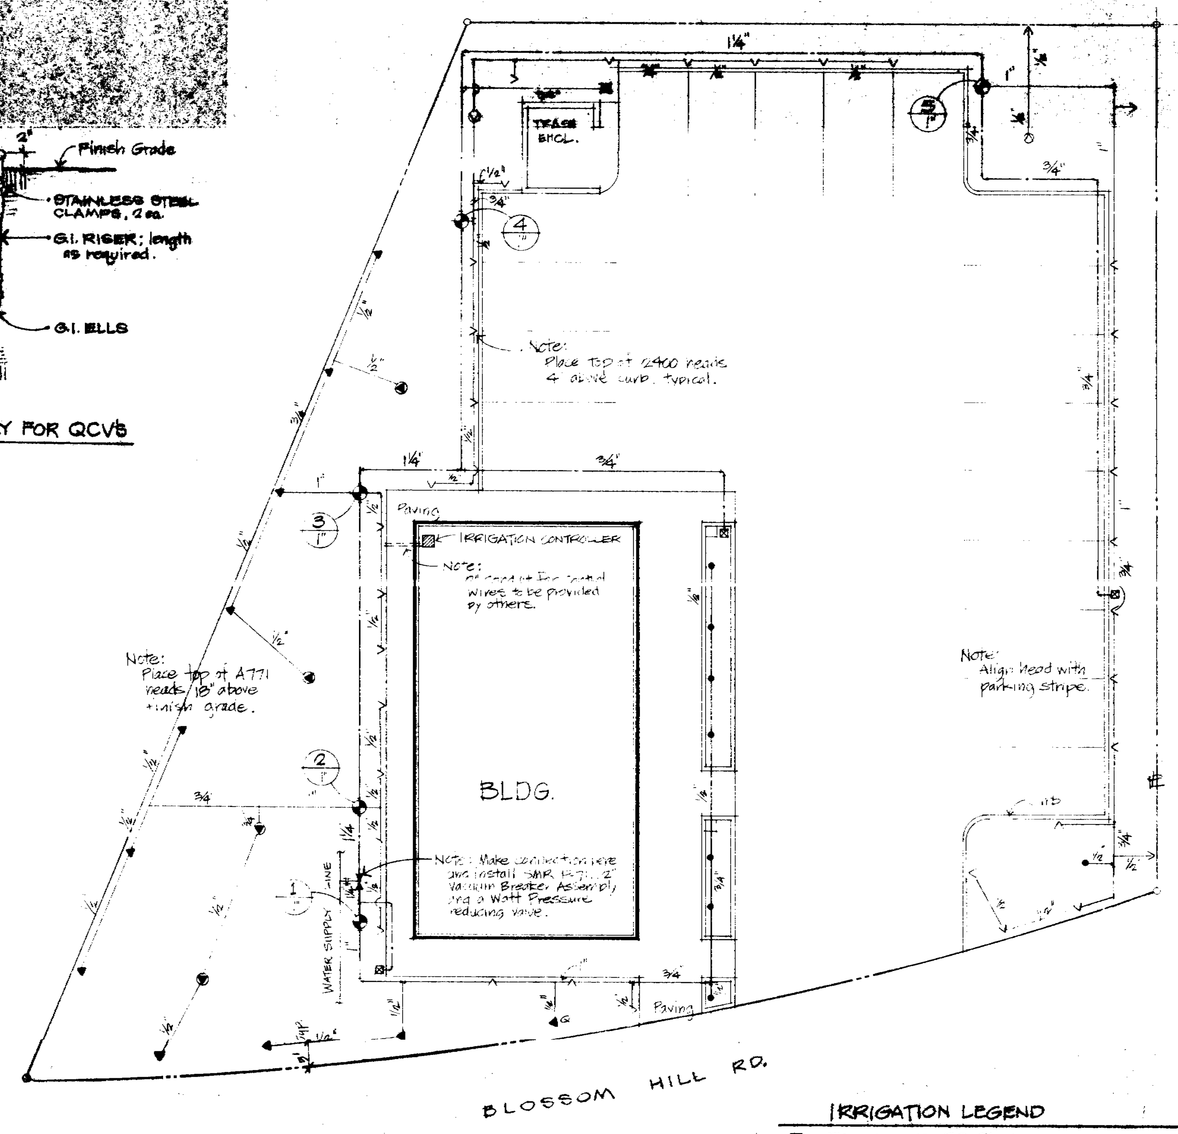

IRRIGATION PLAN
1" = 10'-0"

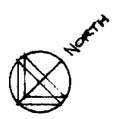

IRRIGATION SPECIFICATIONS

1. The irrigation work consists of furnishing all labor, materials and equipment necessary to provide a complete irrigation system.
2. The Contractor shall warrant the work for one (1) year from the date of Final Acceptance.
3. The work shall be performed in accordance with applicable laws, codes and regulations.
4. All materials shall be new and in perfect condition.
5. Substitutions will not be permitted, except by written authorization from the Landscape Architect.
6. The Irrigation Plan is diagrammatic to the extent that all pipe fittings, offsets and swing joints are not shown. See Detail drawings for fittings and other details.
7. Complete coverage of planted areas with the specified heads is required. The Contractor shall make minor adjustments from the Plan to comply with this requirement.
8. Dig trenches wide enough to allow a minimum of six (6) inches between parallel pipes, and deep enough to provide the following minimum cover over the pipes:
   1) 18" cover over pressure line and control wires.
   2) 12" cover over lateral lines.
9. Use direct burial vinyl-clad #14 solid copper wires for control wires.
10. Place remote control valves in Amtek boxes with top flush with finish grade.
11. Cap all risers, then perform the following hydrostatic tests. Apply a continuous static water pressure of 100 p.s.i. to the system as follows:
    1) 4 hrs. to piping on the pressure lines.
    2) 2 hrs. to piping on non-pressure lines.

    Leaks shall be repaired and tests repeated until all leaks are closed.
12. Upon approval the piping may be buried. Use clean soil, free of debris and rock not larger than 2", in 6 inch layers. Backfill shall be compacted to a minimum 95% density in trenches under paving and compacted to a minimum 85% density in trenches in planting areas.
13. Dress off all areas to finish grade.

IRRIGATION LEGEND

- RAIN BIRD NO. RC-7A, AUTOMATIC CONTROLLER, WALL MOUNT
- RAIN BIRD NO. EF Series, REMOTE CONTROL VALVE
- DENOTES STATION/VALVE NUMBER IN SEQUENCE
- DENOTES VALVE SIZE
- POINT OF CONNECTION TO EXIST. WATER LINE
- SCHEDULE 40 PVC PIPE, TYPE 1120-1220
- CLASS 160 PVC PIPE, " " " "
- SMR No. P-711, 2" VACUUM BREAKER ASSEMBLY AND WATT NO. W-5 PRESSURE REDUCING VALVE
- RAIN BIRD No. 35D, QUICK COUPLING VALVE
- " " No. 2400 PLT, H&F FLAT SPRAY HEAD
- " " No. A-771, H, F & Q SHRUB HEAD
- " " No. 2600B, BUBBLER

27

16842

REVISIONS	BY
REV. PART PL. AS REQ. FOR SURVEY	

FRED O. FURUICHI
landscape architect
15 Corte del Rey, San Rafael, CA
(415) 472-7222

Fredric C. Divine, Architect
1368 Lincoln Avenue
San Rafael, Ca 94901
415 457 0220

TACO CHARLEY
1270 BLOSSOM HILL ROAD
SAN JOSE CA.
FOR:

IRRIGATION PLAN

DATE 3 OCT 78
SCALE AS SHOWN
DRAWN FOF
JOB 77.35
SHEET SD-4 OF 4 SHEETS

171

PRINTED ON DIETERICH-POST CLEARPRINT 1000H

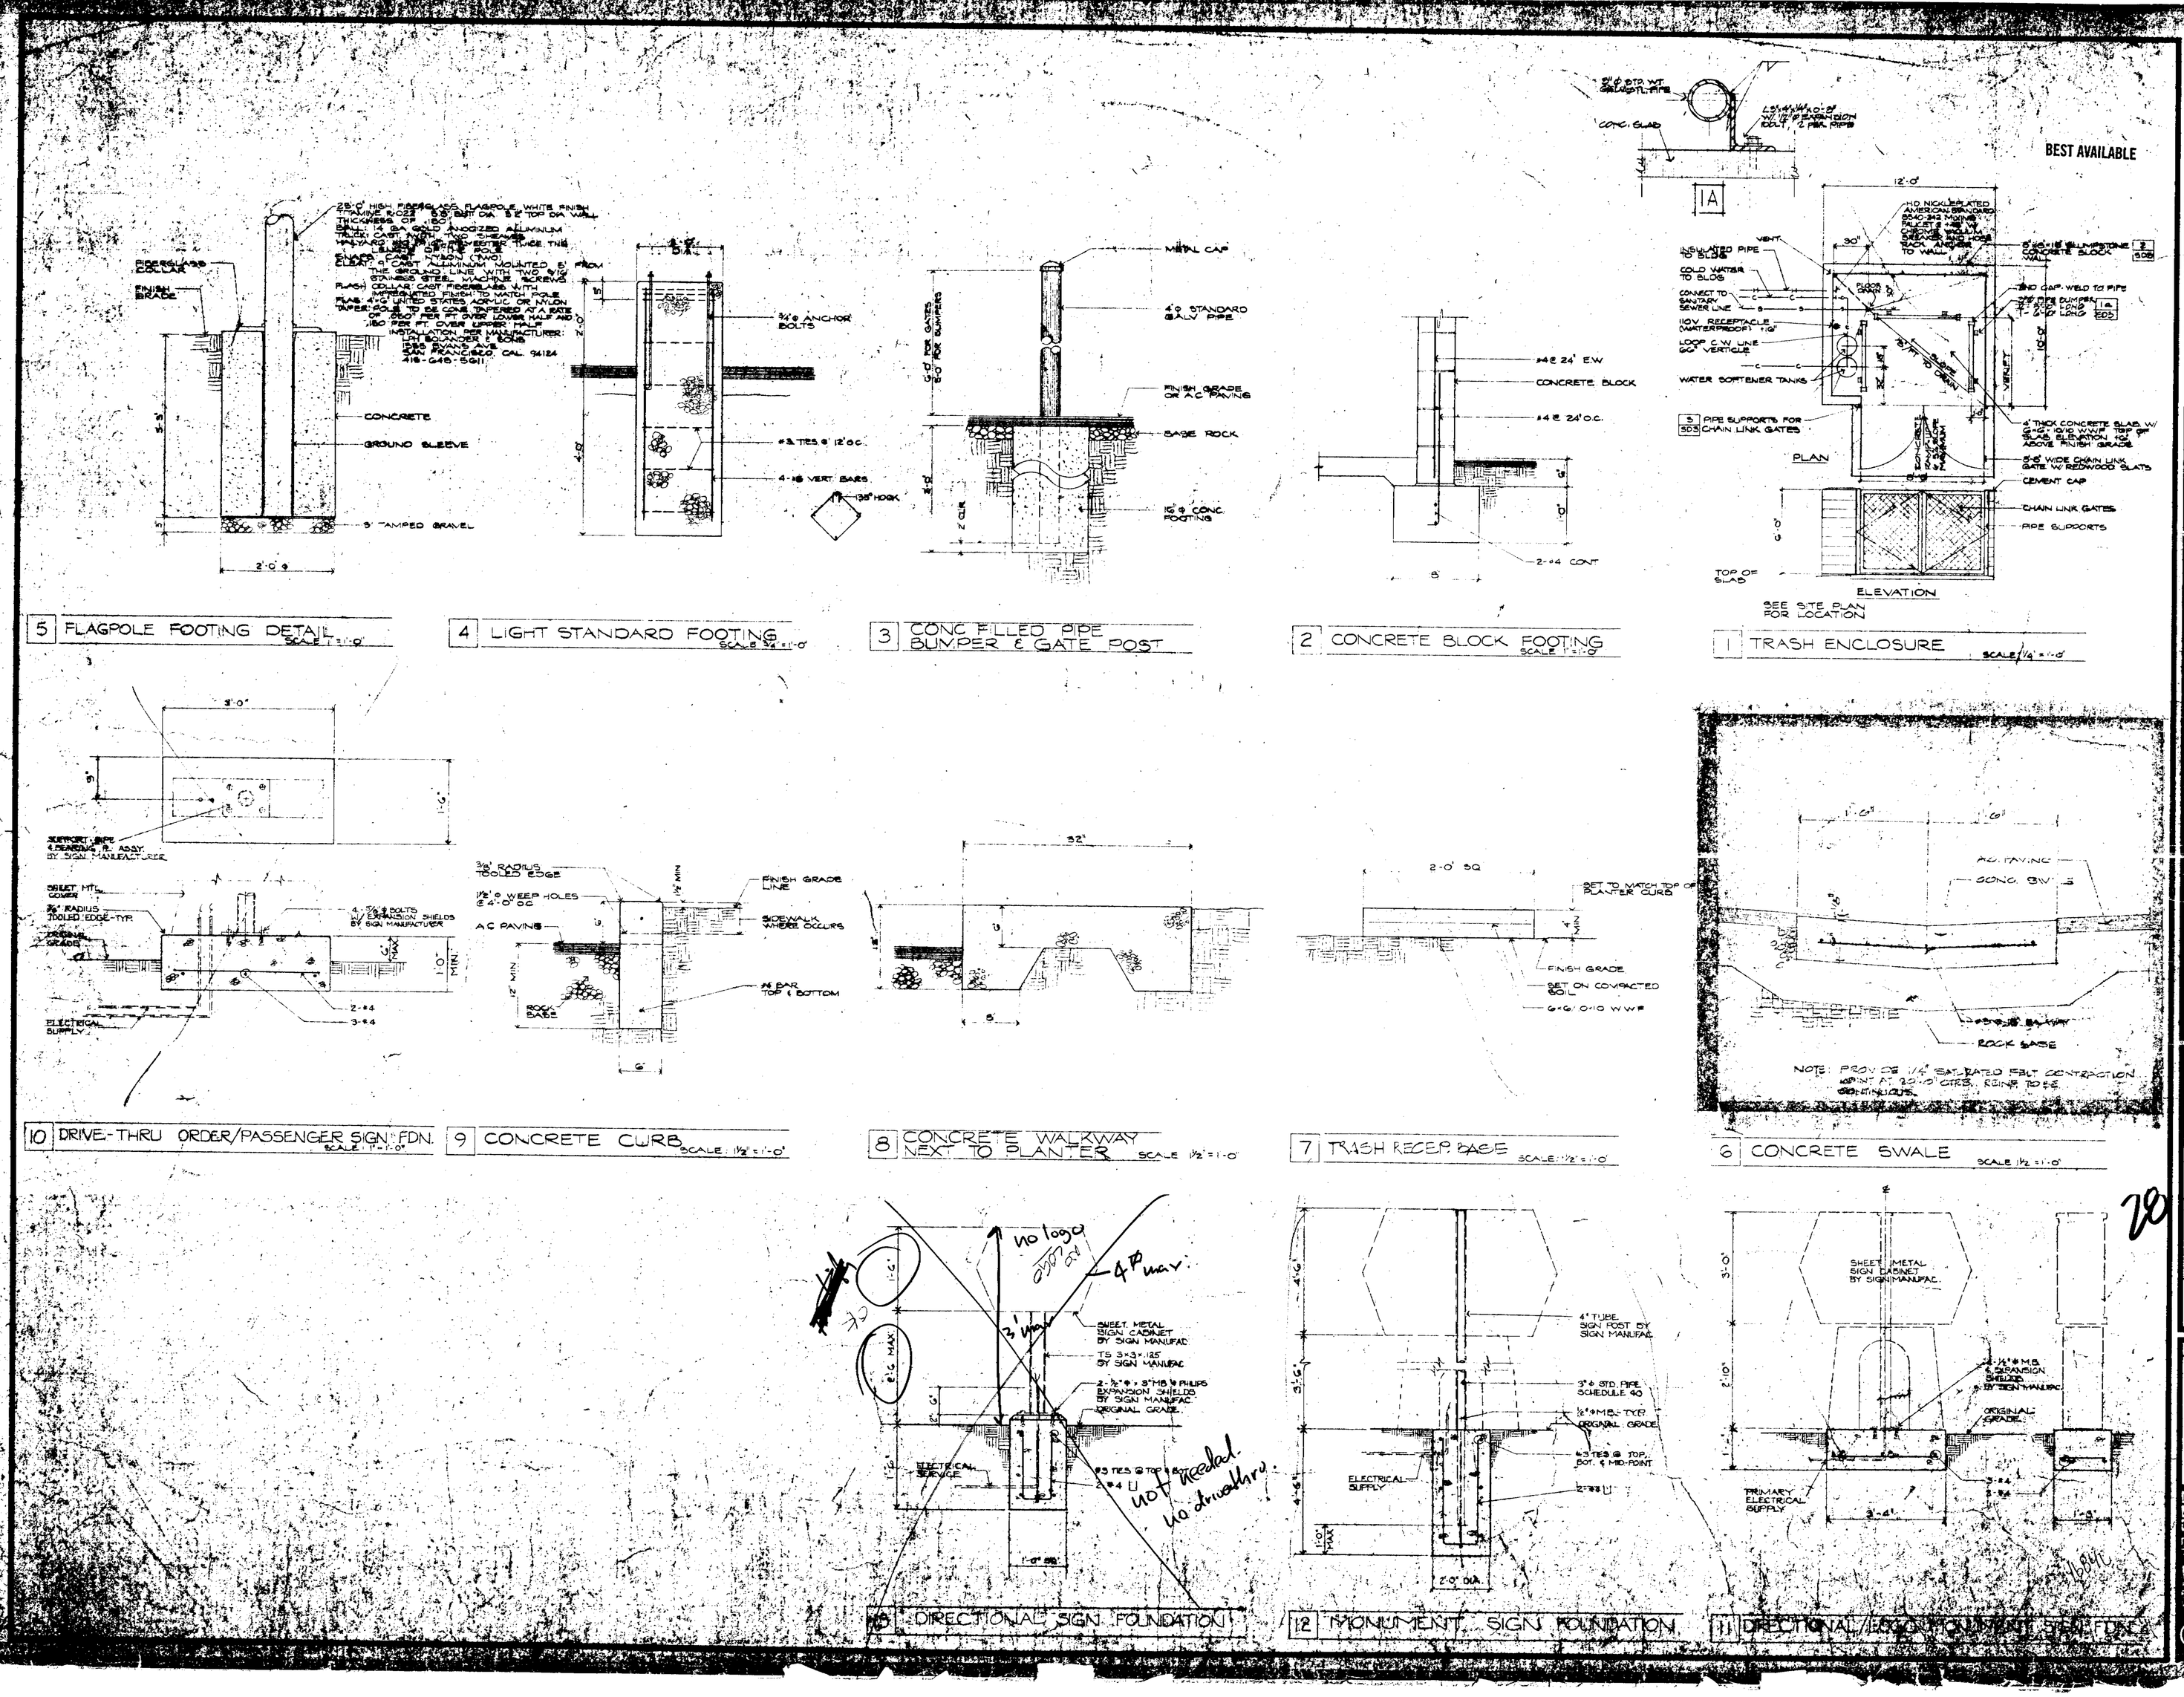
5 FLAGPOLE FOOTING DETAIL SCALE 1"=1'-0"
4 LIGHT STANDARD FOOTING SCALE 3/4"=1'-0"
3 CONC FILLED PIPE BUMPER & GATE POST
2 CONCRETE BLOCK FOOTING SCALE 1"=1'-0"
1 TRASH ENCLOSURE SCALE 1/4"=1'-0"
PLAN
ELEVATION
SEE SITE PLAN FOR LOCATION
10 DRIVE-THRU ORDER/PASSENGER SIGN FDN. SCALE 1"=1'-0"
9 CONCRETE CURB SCALE 1 1/2"=1'-0"
8 CONCRETE WALKWAY NEXT TO PLANTER SCALE 1 1/2"=1'-0"
7 TRASH RECEP. BASE SCALE 1 1/2"=1'-0"
6 CONCRETE SWALE SCALE 1 1/2"=1'-0"
13 DIRECTIONAL SIGN FOUNDATION
12 MONUMENT SIGN FOUNDATION
11 DIRECTIONAL/LOGO MONUMENT SIGN FDN.
BEST AVAILABLE
TACO CHARLEY
MEXICAN FOOD RESTAURANT
CALAY FOOD SERVICES INC.
DESIGN AND ENGINEERING SYSTEMS INC.
ARCHITECTS PLANNERS ENGINEERS
303 BRADFORD STREET, REDWOOD CITY, CALIFORNIA 94063 • (415) 364-6453
REVISIONS
28

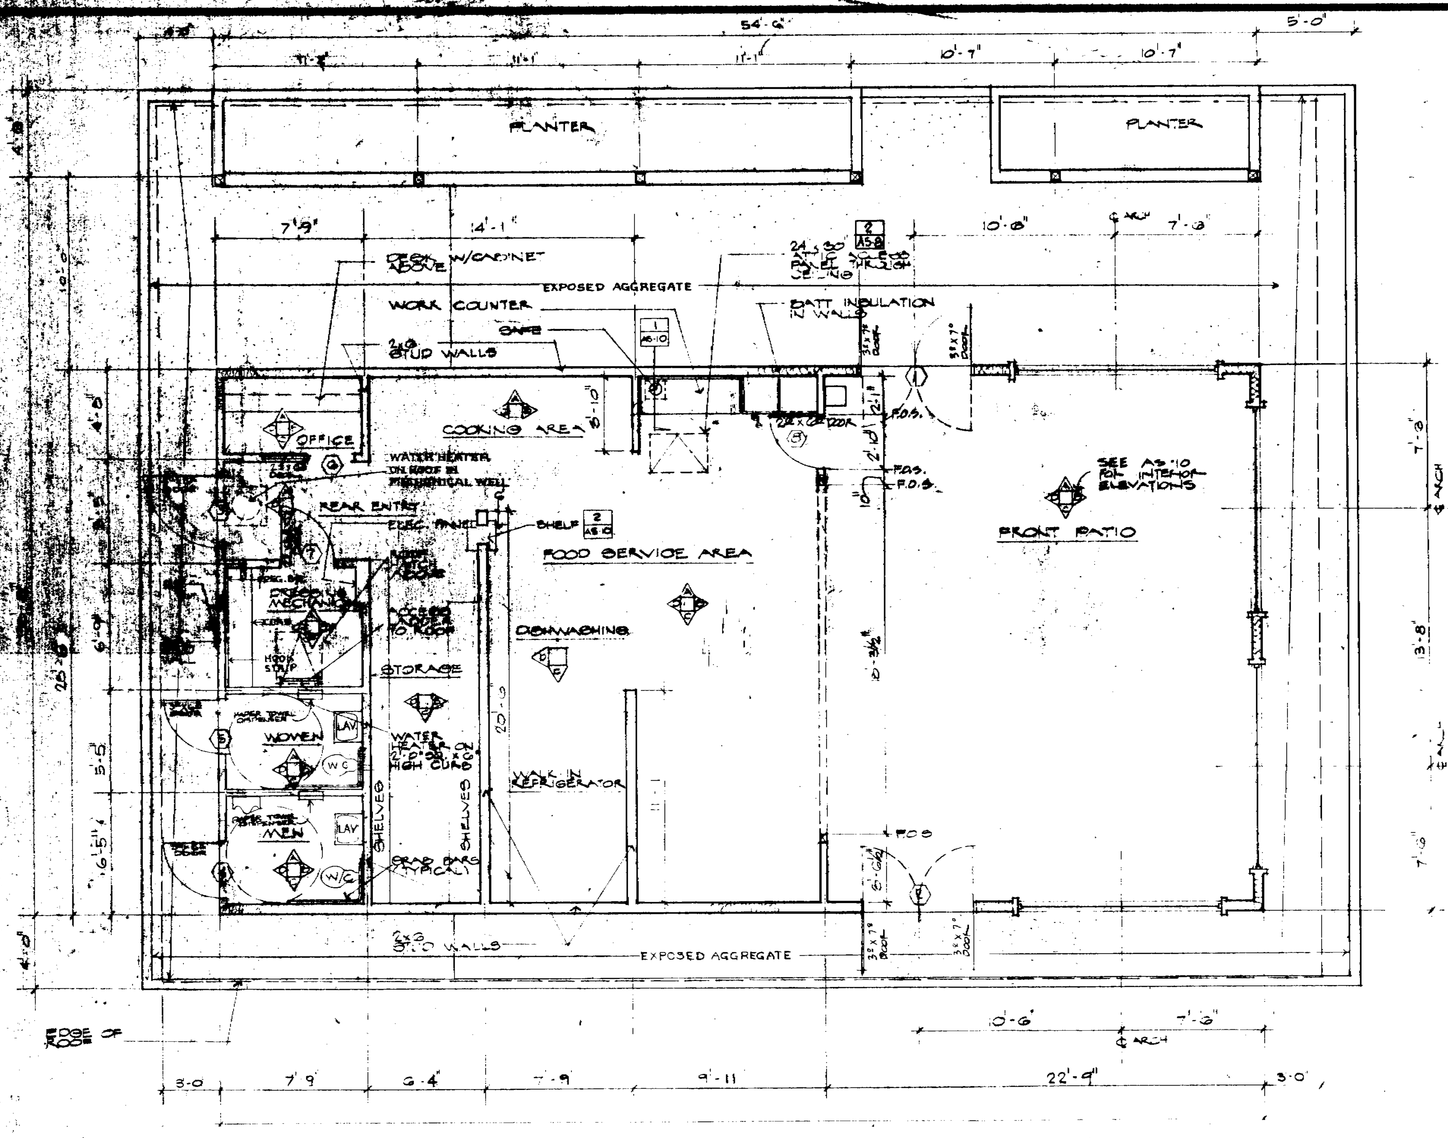

1 FLOOR PLAN SCALE 1/4" = 1'-0"

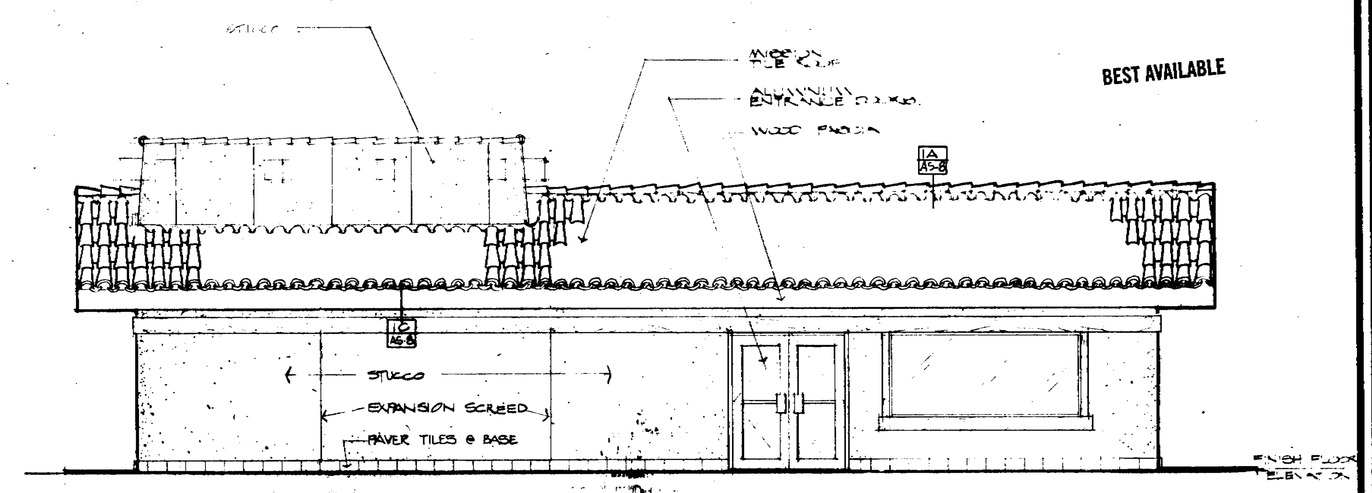

2 SIDE ELEVATION SCALE 1/4" = 1'-0"

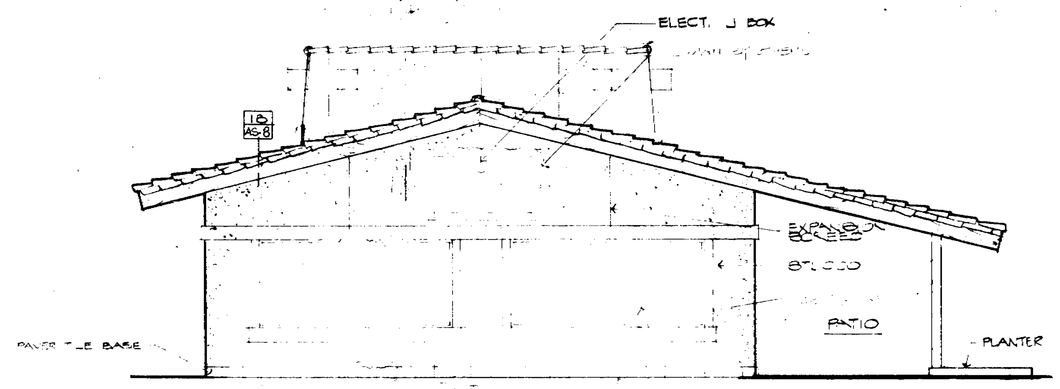

3 FRONT ELEVATION SCALE 1/4" = 1'-0"

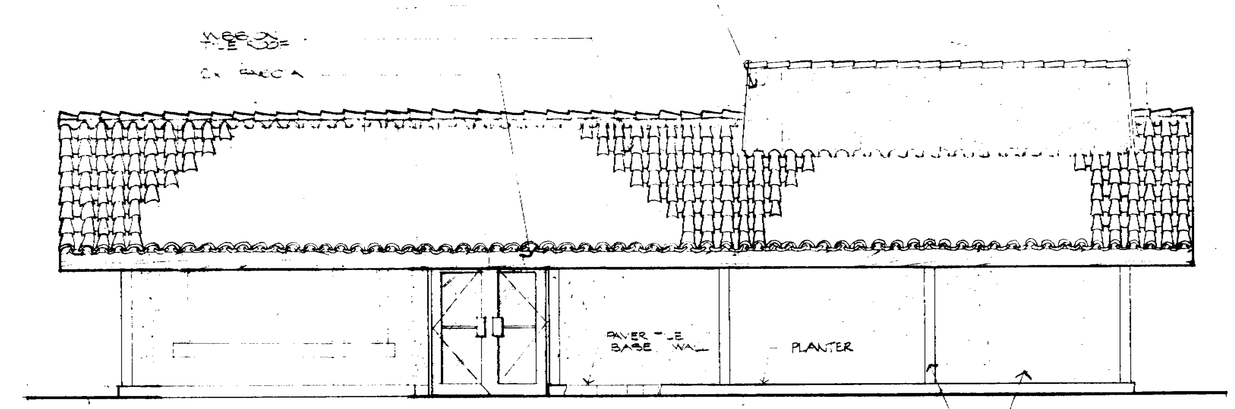

4 SIDE ELEVATION SCALE 1/4" = 1'-0"

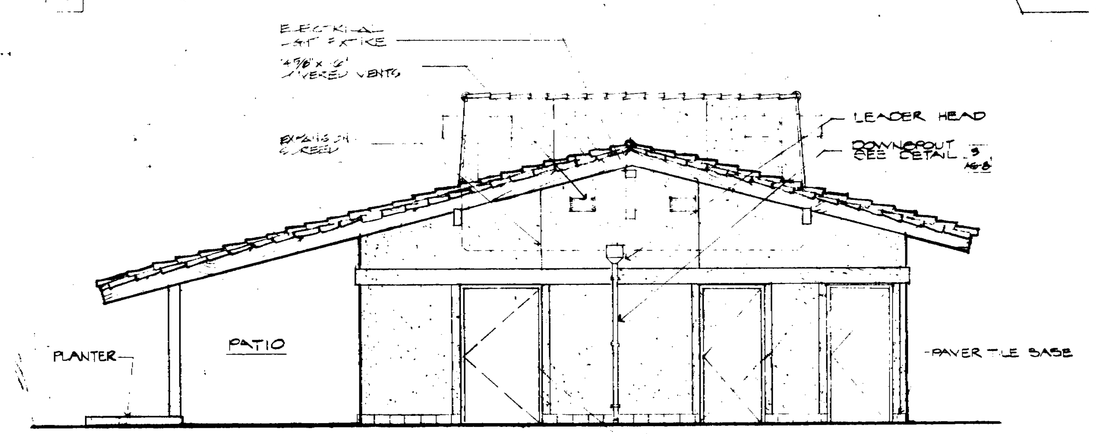

5 REAR ELEVATION SCALE 1/4" = 1'-0"

BEST AVAILABLE

29

SAN JOSE CAPITOL @ BERRYESSA

© COPYRIGHT 1976 CALNY FOOD SERVICES INC. PATENT PENDING

173

DESIGN AND ENGINEERING SYSTEMS INC.
ARCHITECTS • PLANNERS • ENGINEERS
303 BRADFORD STREET, REDWOOD CITY, CALIFORNIA 94063 • (415) 364-6463

TACO CHARLEY

MEXICAN FOOD RESTAURANT
CALNY FOOD SERVICES INC.

FLOOR PLAN, ELEVATIONS & WINDOW ELEVATION

REVISIONS
9-22-76
11-24-76
067-0230.15
6-30-77
067-0230.31
5-1-78
067-0230.40
8-1-78
067-0230.43

DATE 2-9-76
JOB NO. 067-0230.11
DRAWN P.L.B.
SHEET NO.
AS 3R
OF 12 SHEETS

des