7 3 3 7 8

73378

P L A C E

Sub Doc Type

B L

Number LG Docs

0 0 0 2

Box Number

Street #

Street Dir

Doc Type

P L

Street Name

N O A D D R E S S

Street Type

Tract Number

Document Date

	Prepped By	Scanned By	Indexed By	Verified By
Initials	Z.P			
Date	5.2.1			

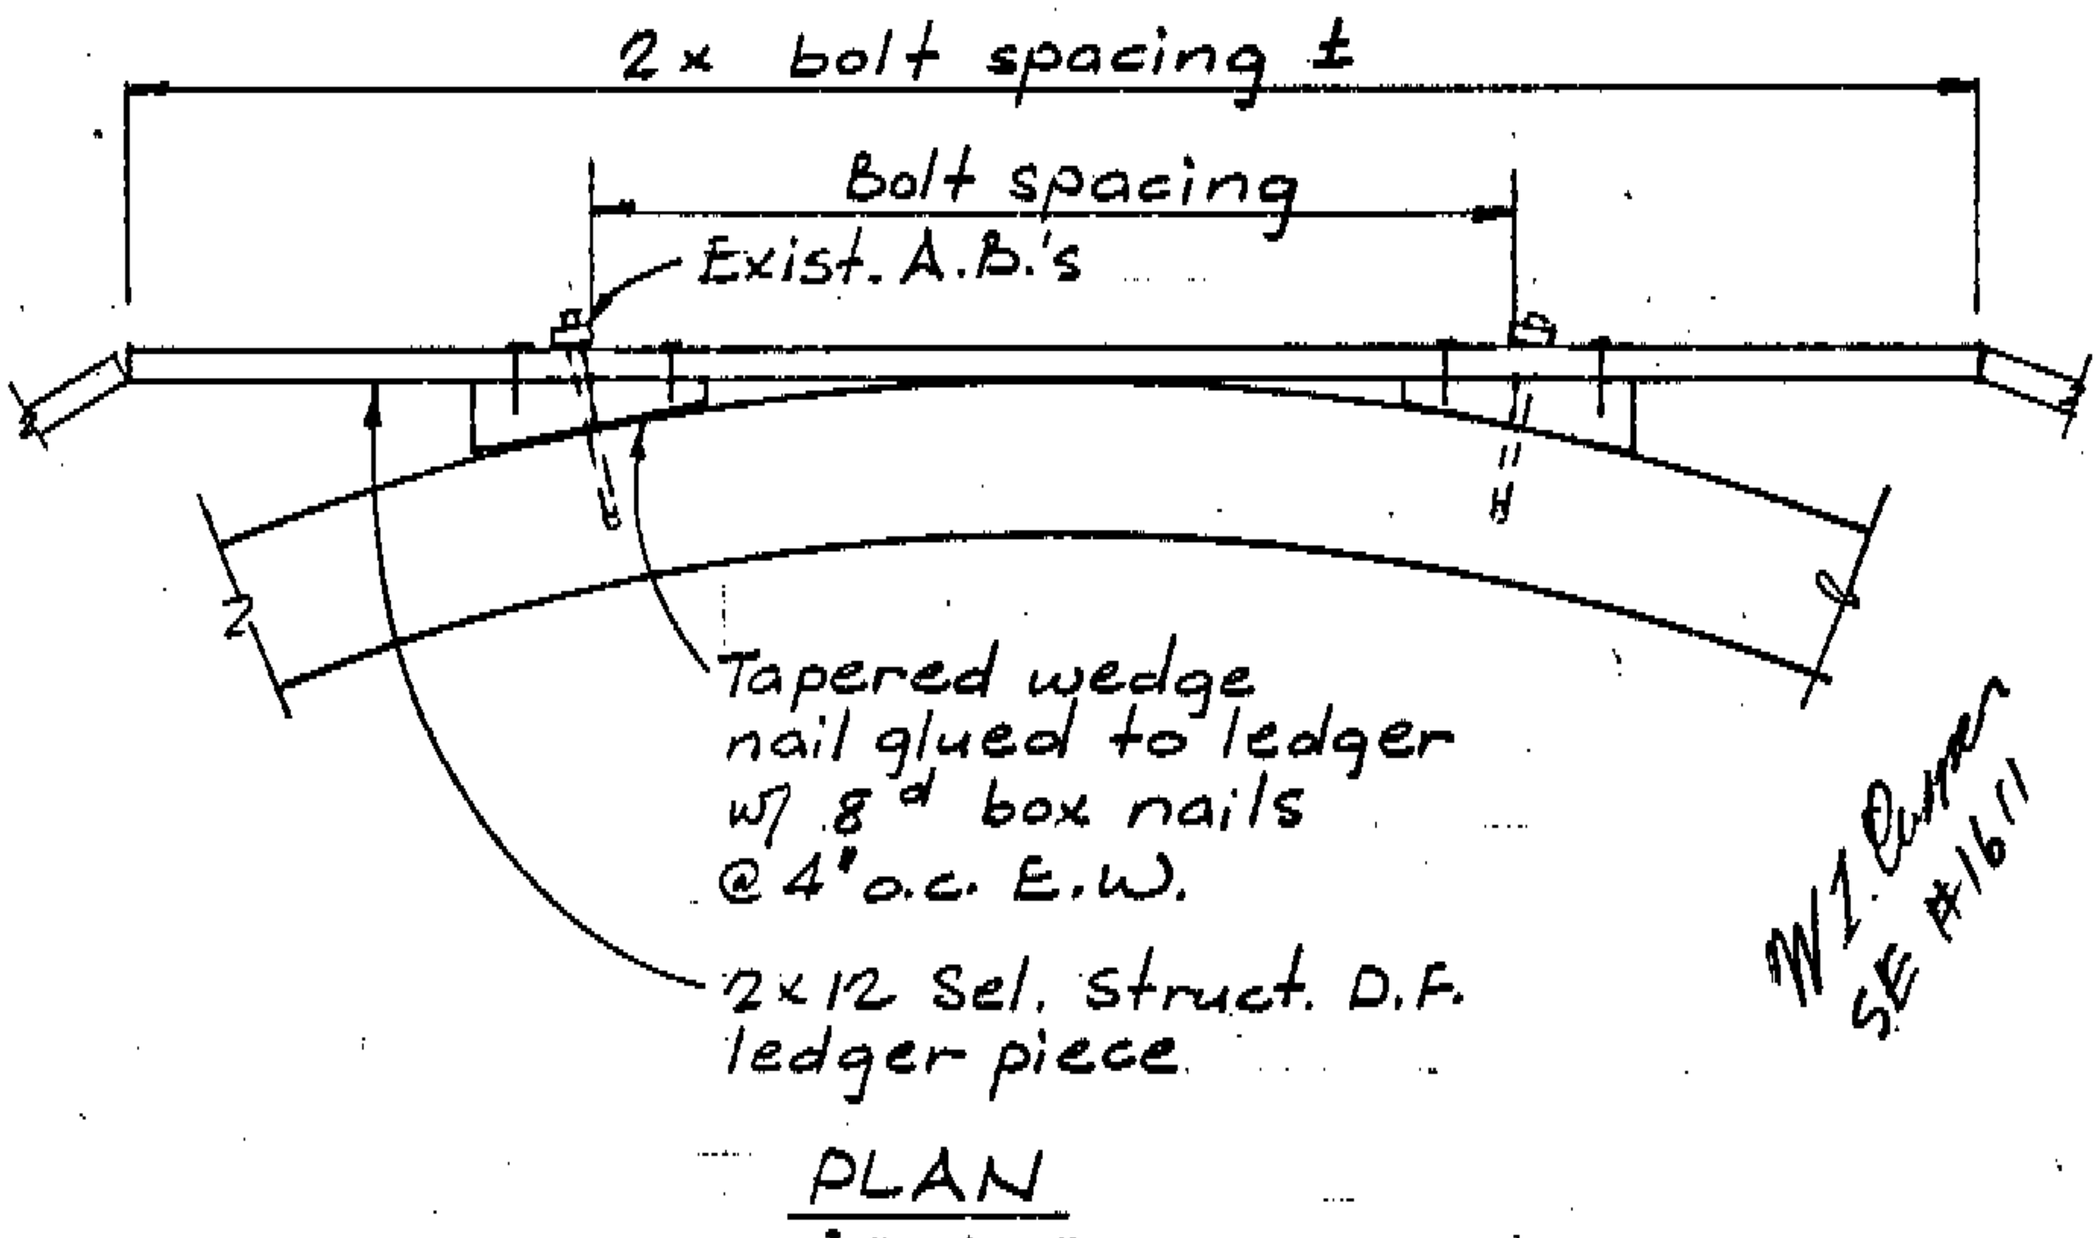

PLAN
3/4" = 1'-0"

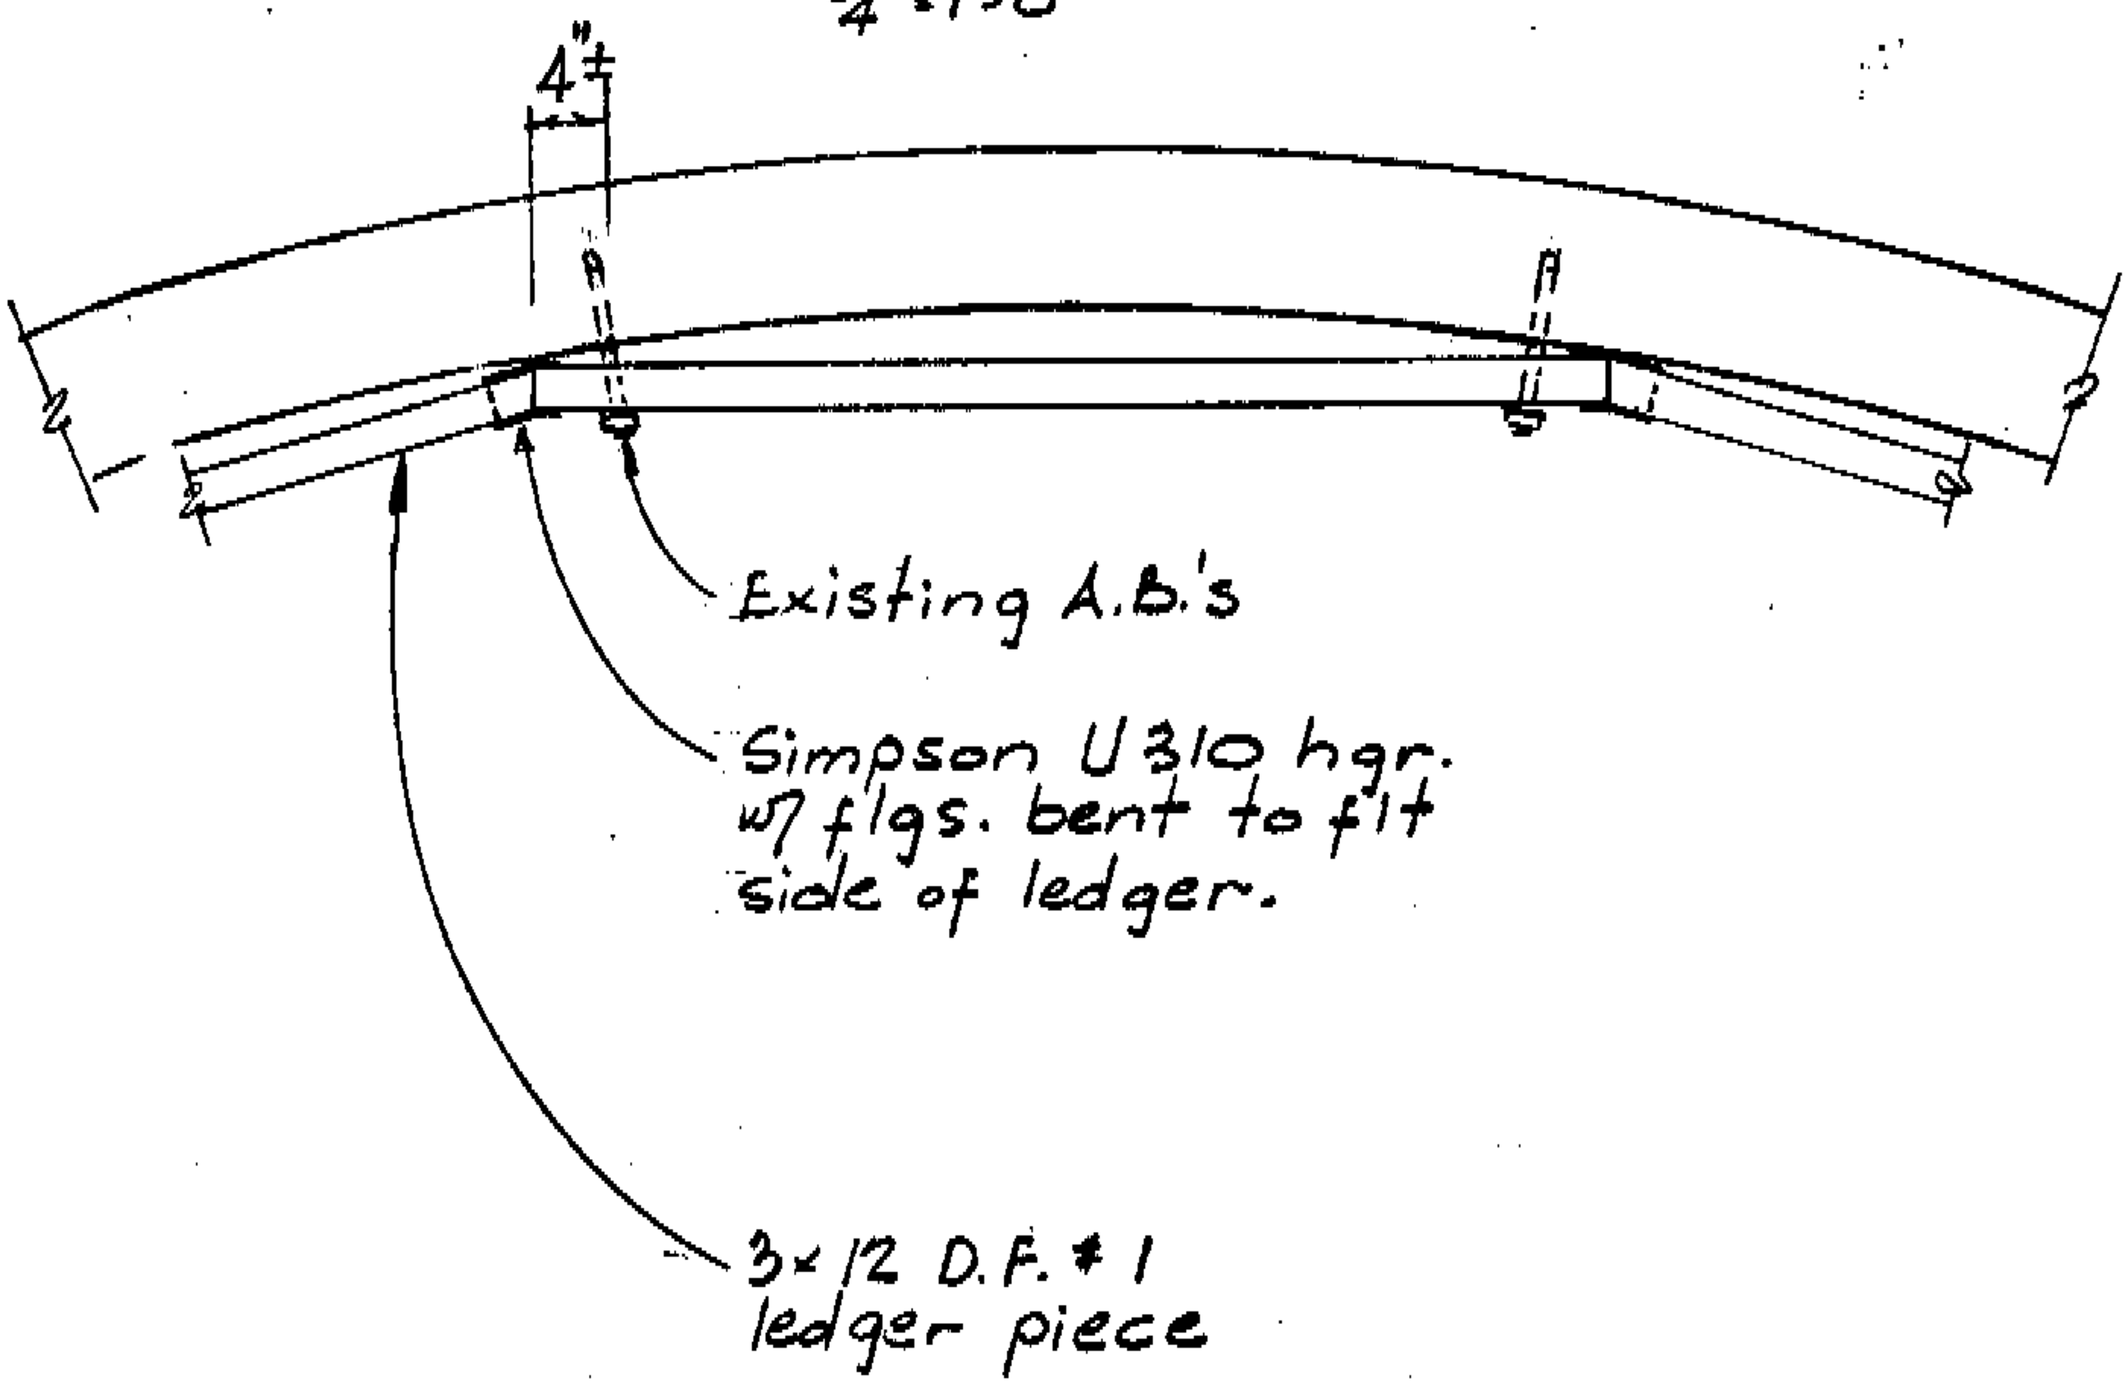

PLAN
3/4" = 1'-0"

73378

W.J. Cooper SE #1611

OF D2
PROJECT 72157
DATE 5-23-73
BY R.D.

Magic Village

Jordan, Casper and Woodman
Structural and Civil Engineers
384 First Street
Oakland, California 94607
415 | 832-5466

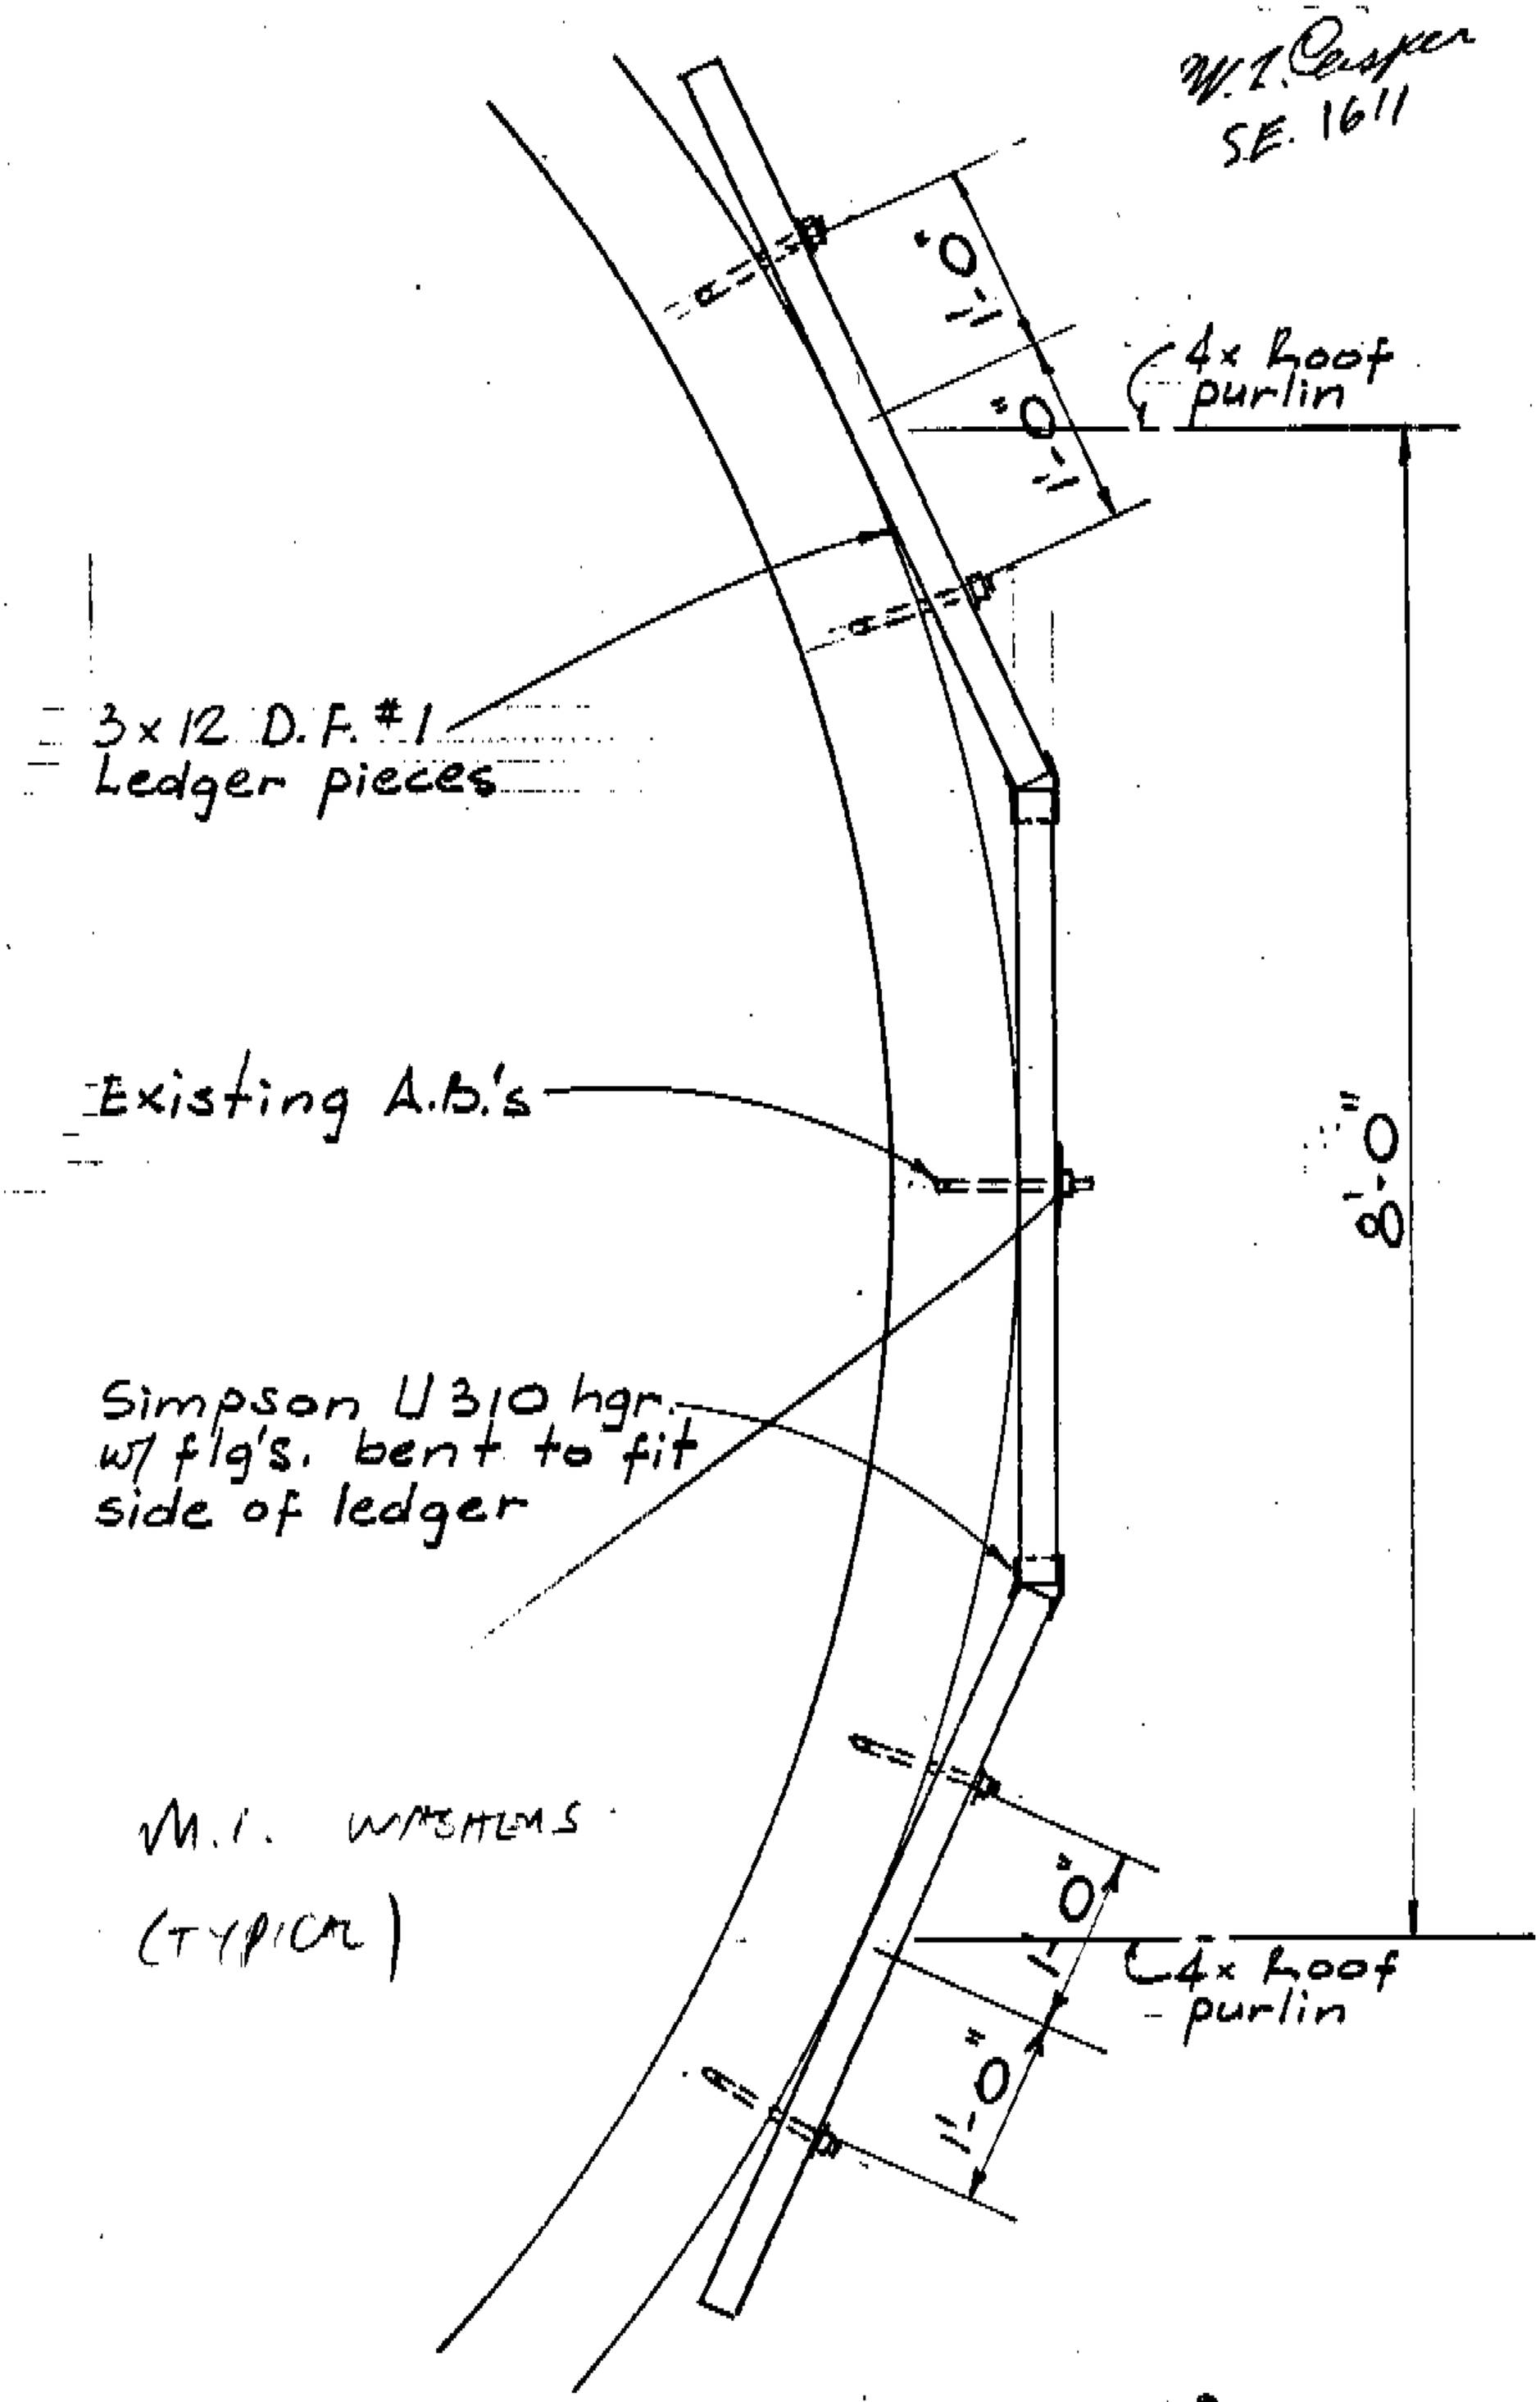

PLAN
3/4" = 1'-0"

73378

D2
OF D2
PROJECT 7215
DATE 5-24-
BY R.C

Magic Village

384 First Street
Oakland, California 94607
415|832-5466

Jordan, Casper and Woodman
Structural and Civil Engineers