58853

PLACE

58853

Address Key

43526

Sub Doc Type

BL

Number LG Docs

0012

Permit Key

773669

Street #

1462

Street Dir

S

Doc Type

PL

Trade

B

Suite

Street Name

WINCHESTER

Street Type

BL

Tract Number

Document Date

9/18/68

	Prepped By	Scanned By	Indexed By	Verified By
Initials	Cecille L.	NO		
Date	12/18/01	12.19.01		

VERIFIED BY SAN JOSE

app # + address

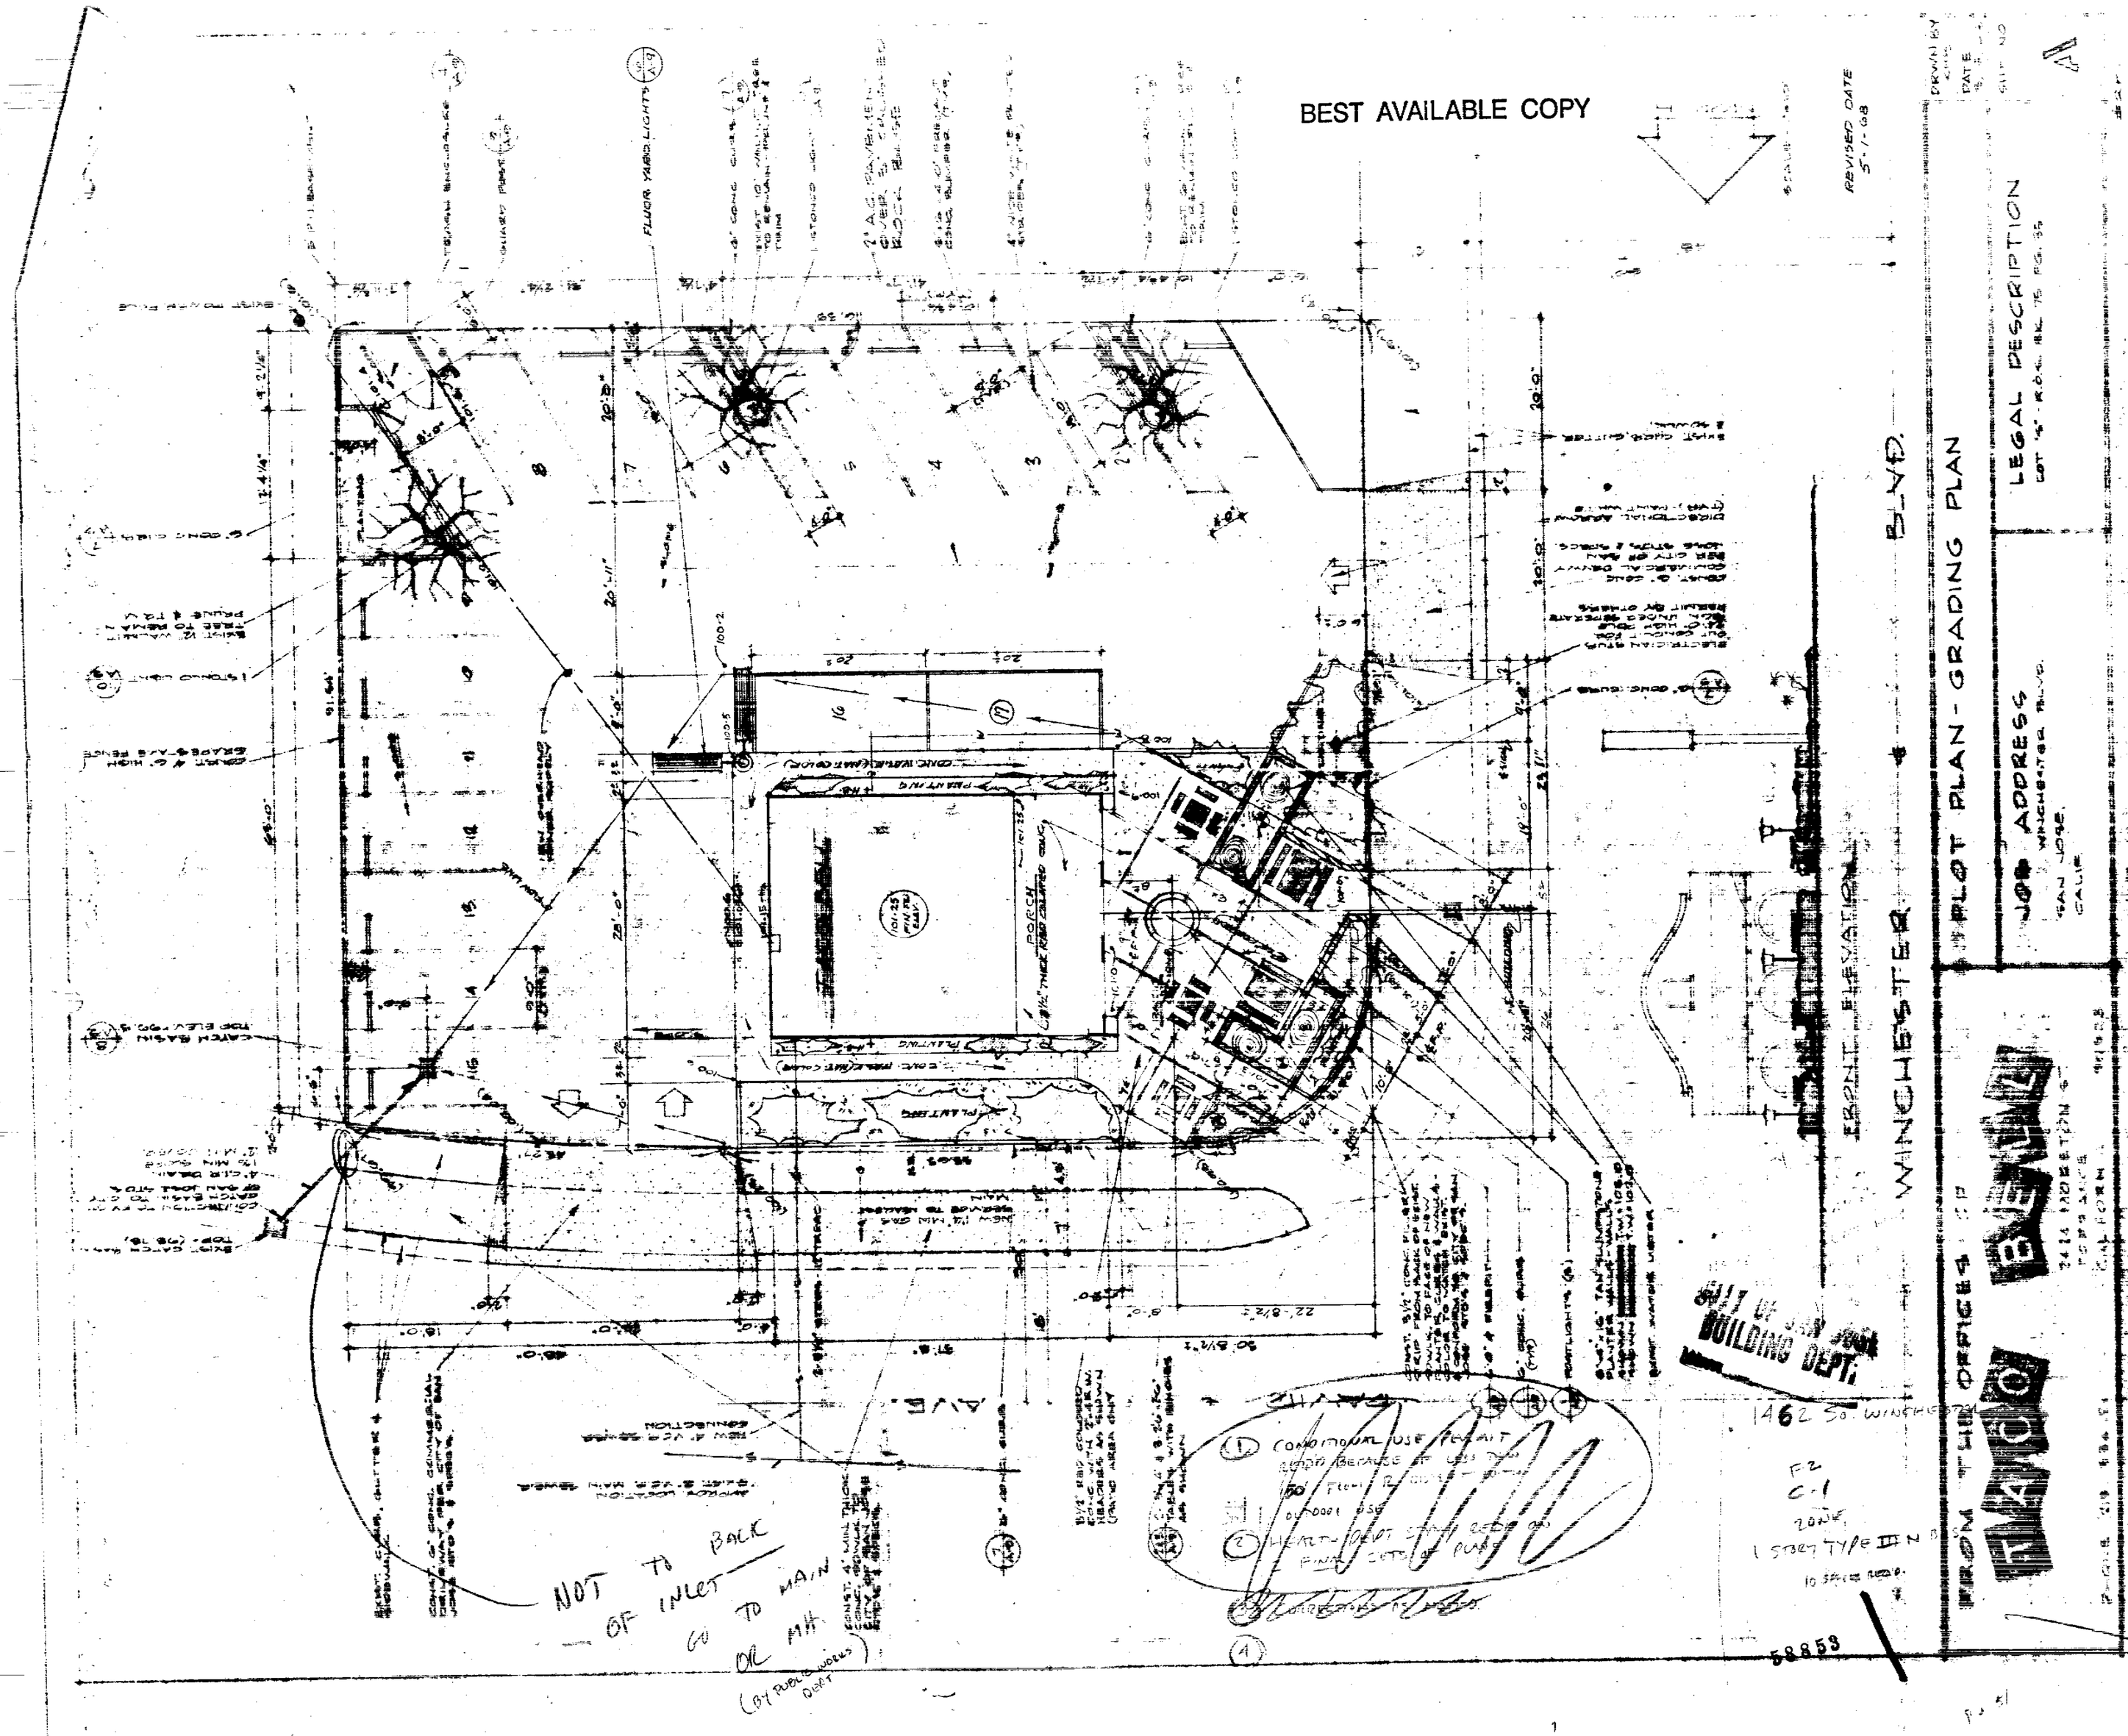
BEST AVAILABLE COPY
PLOT PLAN - GRADING PLAN
LEGAL DESCRIPTION
JOB ADDRESS
WINCHESTER BLVD.
SAN JOSE, CALIF.
FROM THE OFFICES OF
TACO BELL
FRONT ELEVATION
WINCHESTER BLVD.
REVISED DATE 5-1-68
CITY OF SAN JOSE BUILDING DEPT.
1462 So. WINCHESTER
F-2
C-1
ZONE
1 STORY TYPE III N
10 SPACES REQ'D.
58853
NOT TO BACK OF INLET GO TO MAIN OR MH
(BY PUBLIC WORKS DEPT)
CONDITIONAL USE PERMIT
PORCH
PLANTING
FLUOR YARD LIGHTS
AVE.

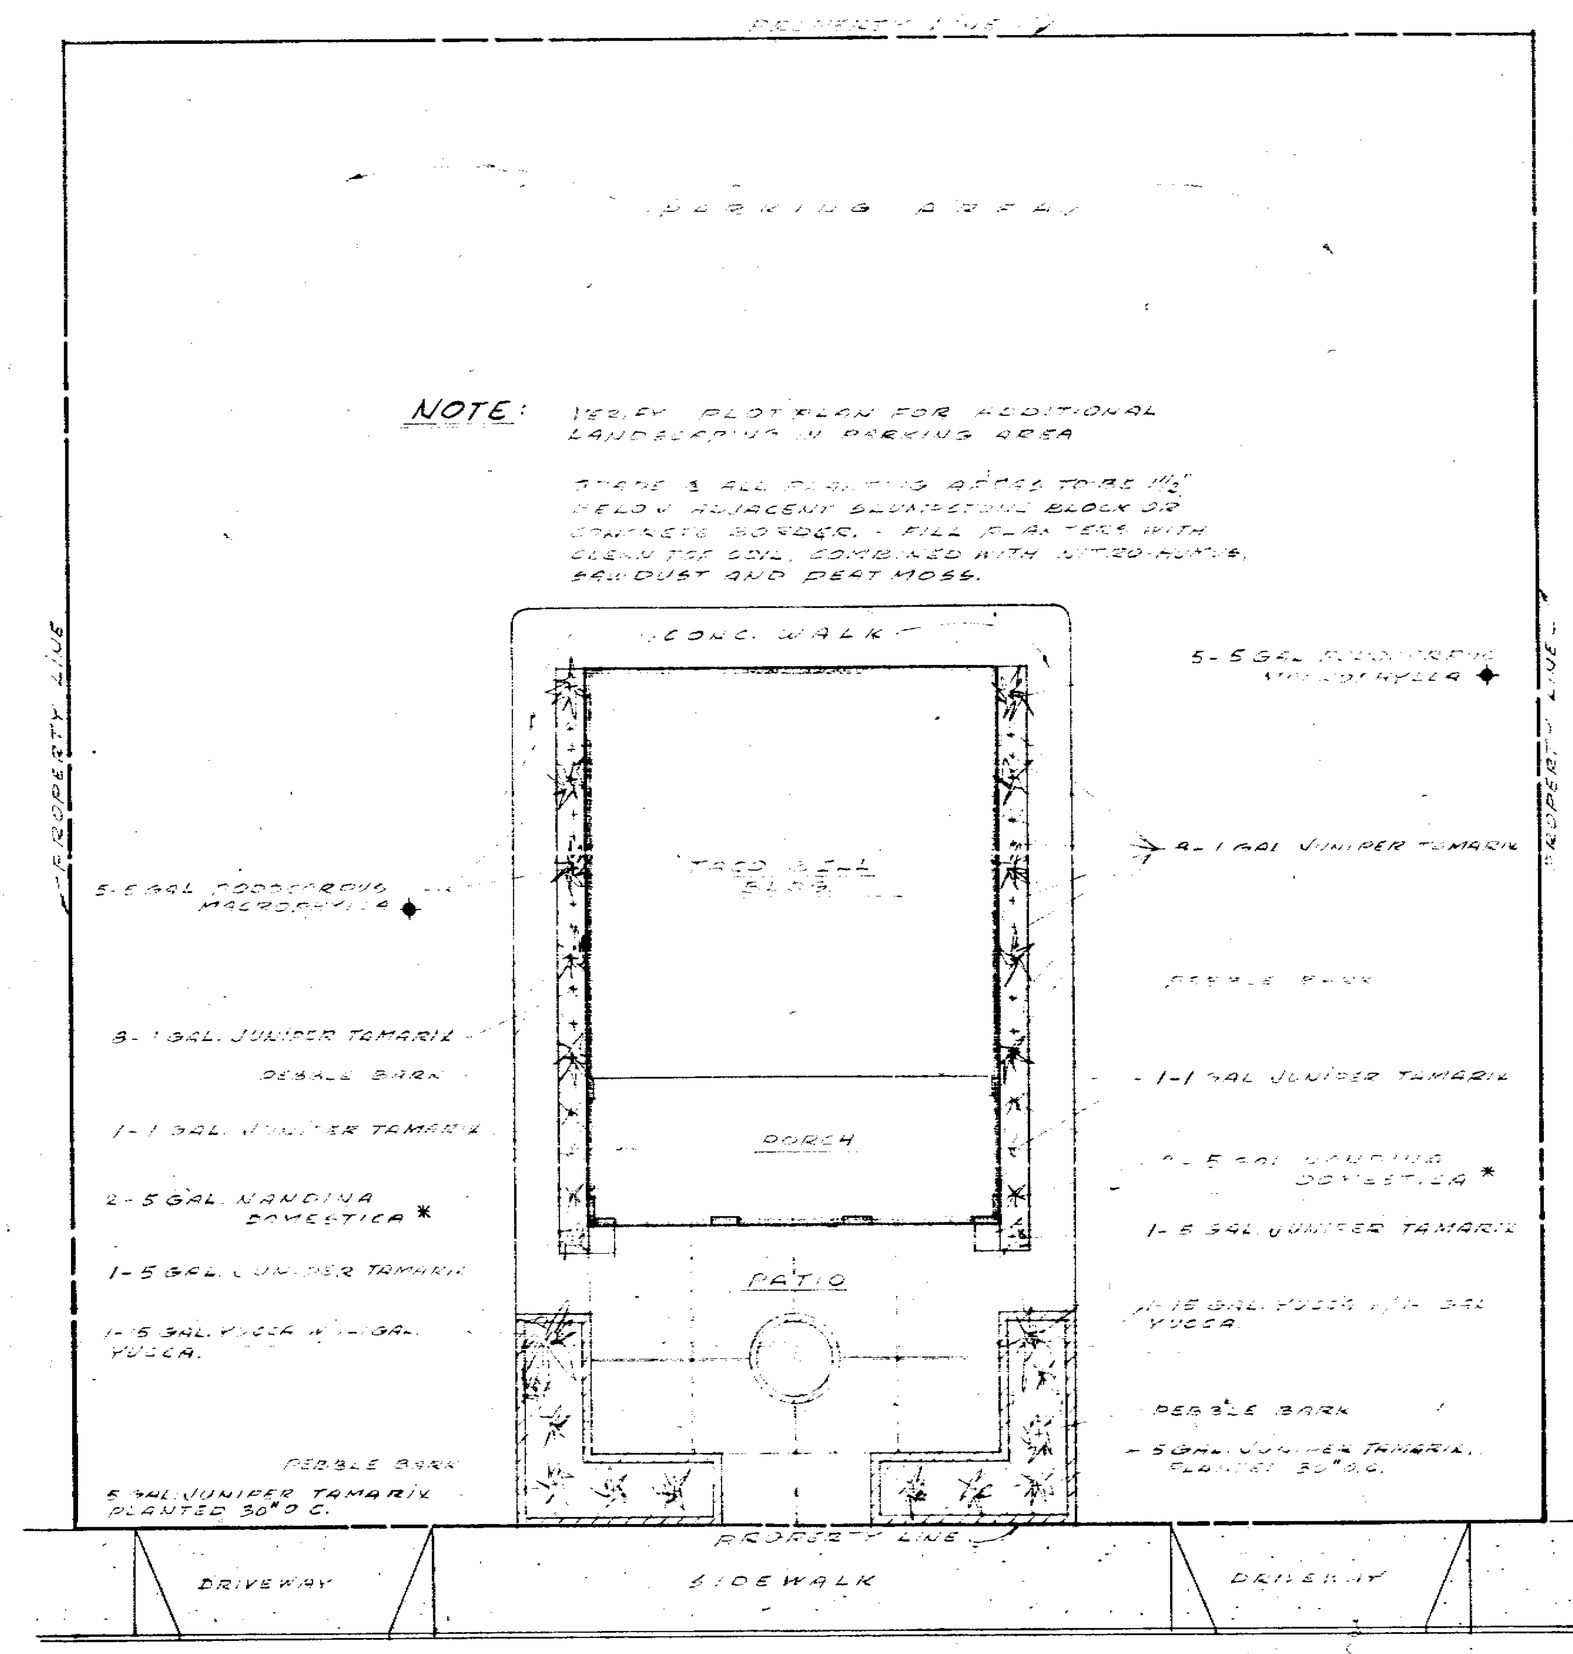

NOTES:

IN NORTHERN CALIF. AREA:

◆ SUBSTITUTE WITH JUNIPER TORULOSA (HOLLYWOOD JUNIPER) - 5 GAL. SIZE.

* SUBSTITUTE WITH THUTA ARBORVATAE 5 GAL. SIZE

BOULEVARD

58858 2

TACO BELL

GENERAL & CONSTRUCTION OFFICE
2424 MORETON ST.
TORRANCE CALIFORNIA

PHONE 21[illegible]

LANDSCAPE PLAN

DRAWN BY J.V.
DATE 12/8/[illegible]
SHEET
13

BEST AVAILABLE COPY

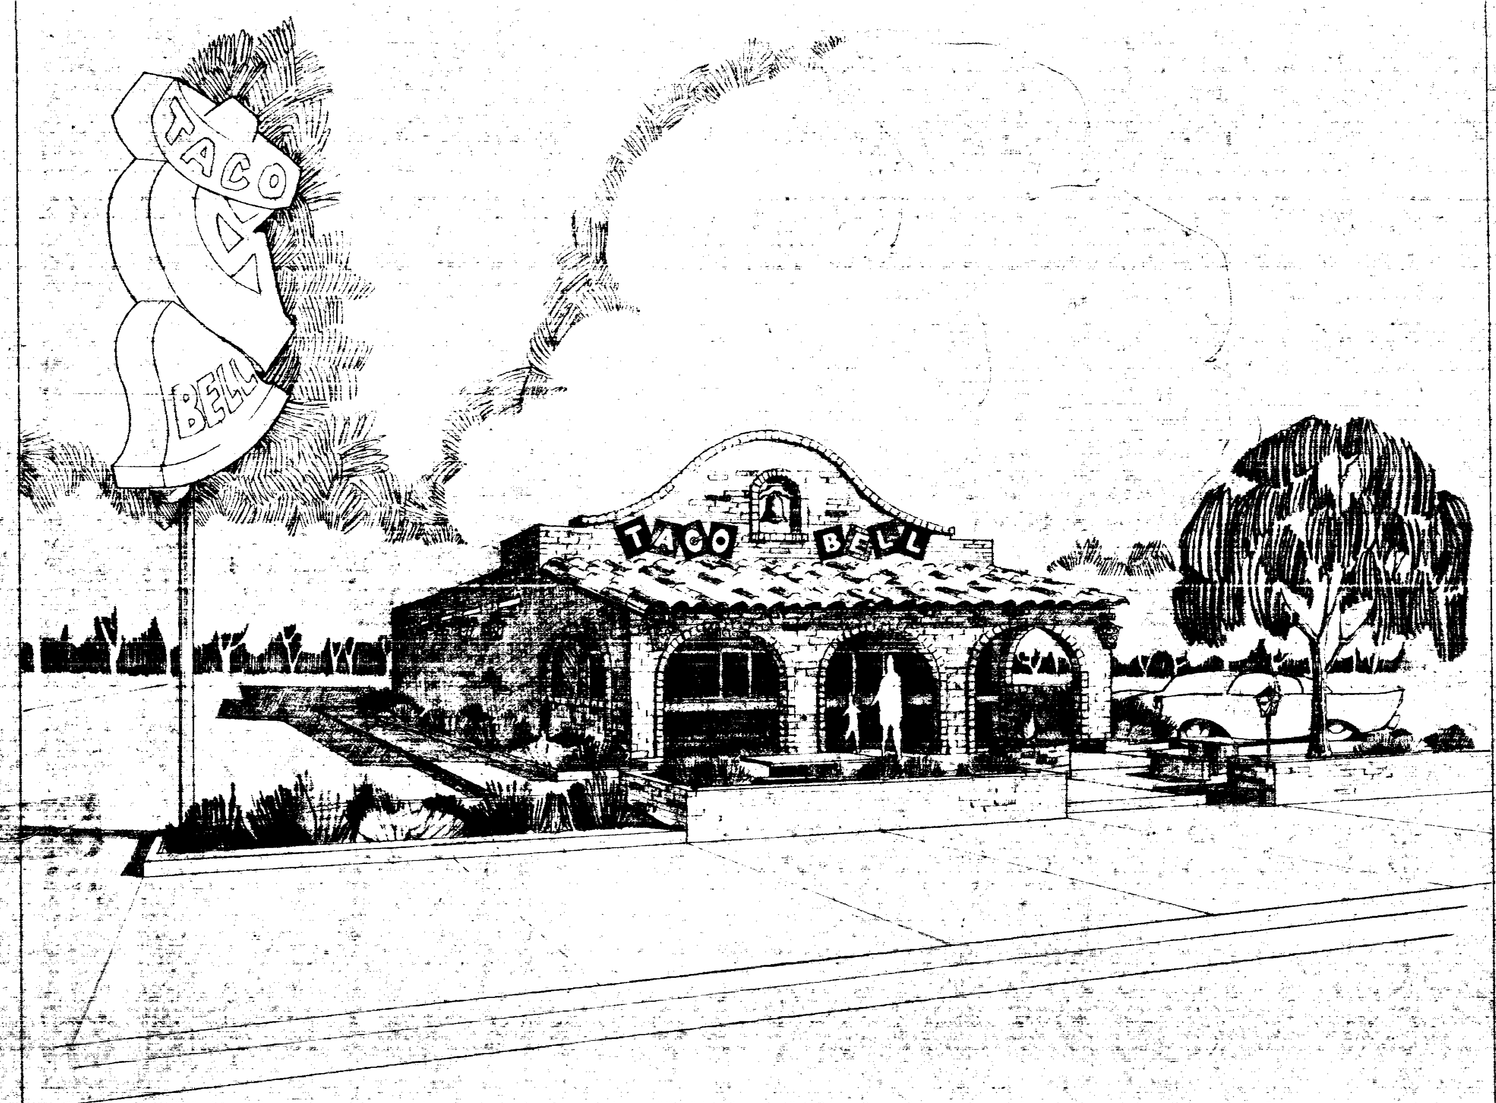

INDEX

A	PLOT PLAN AND GEN. ARRANGEMENT
A·1	PERSPECTIVE AND INDEX
A·2	FLOOR PLAN AND EXT. ELEVATIONS
A·3	FOUNDATION PLAN AND DETAILS
A·4	ROOFING PLAN
A·5	SECTIONS AND DETAILS
A·6	EQUIPMENT PLAN
A·7	ELECTRICAL AND PLUMBING REQ'TS
A·8	ELECTRICAL AND PLUMBING PLANS
A·9	YARD DETAILS

OFFICE

CITY OF SAN JOSE
BUILDING DEPT.
1462 S. WINCHESTER

BEST AVAILABLE COPY

M-0467
58853

AREA FEES DUE PW #625

LATEST

SEE RES 34042 68-230

C-1
F2
1 STORY TYPE III N BUS
10 SPACES

58853 3

TACO BELL

GENERAL & CONSTRUCTION OFFICES
[illegible] MORETON STREET
[illegible] CALIFORNIA
PHONE [illegible]

ROBERT L. McKAY
REGISTERED BLDG DESIGNER
CALIFORNIA REG. # 264

BARRY L. BARON & ASSOC.
CONSULTING ENGINEERS
16210 VENTURA BLVD. SUITE 1
ENCINO CALIFORNIA

PERSPECTIVE AND INDEX

FAMOUS AND UNIQUE MEXICAN FOODS DRIVE-IN RESTAURANTS

REVISED	DATE	DRAWN	SHEET
		S. KIRBY	A·1
		DATE	

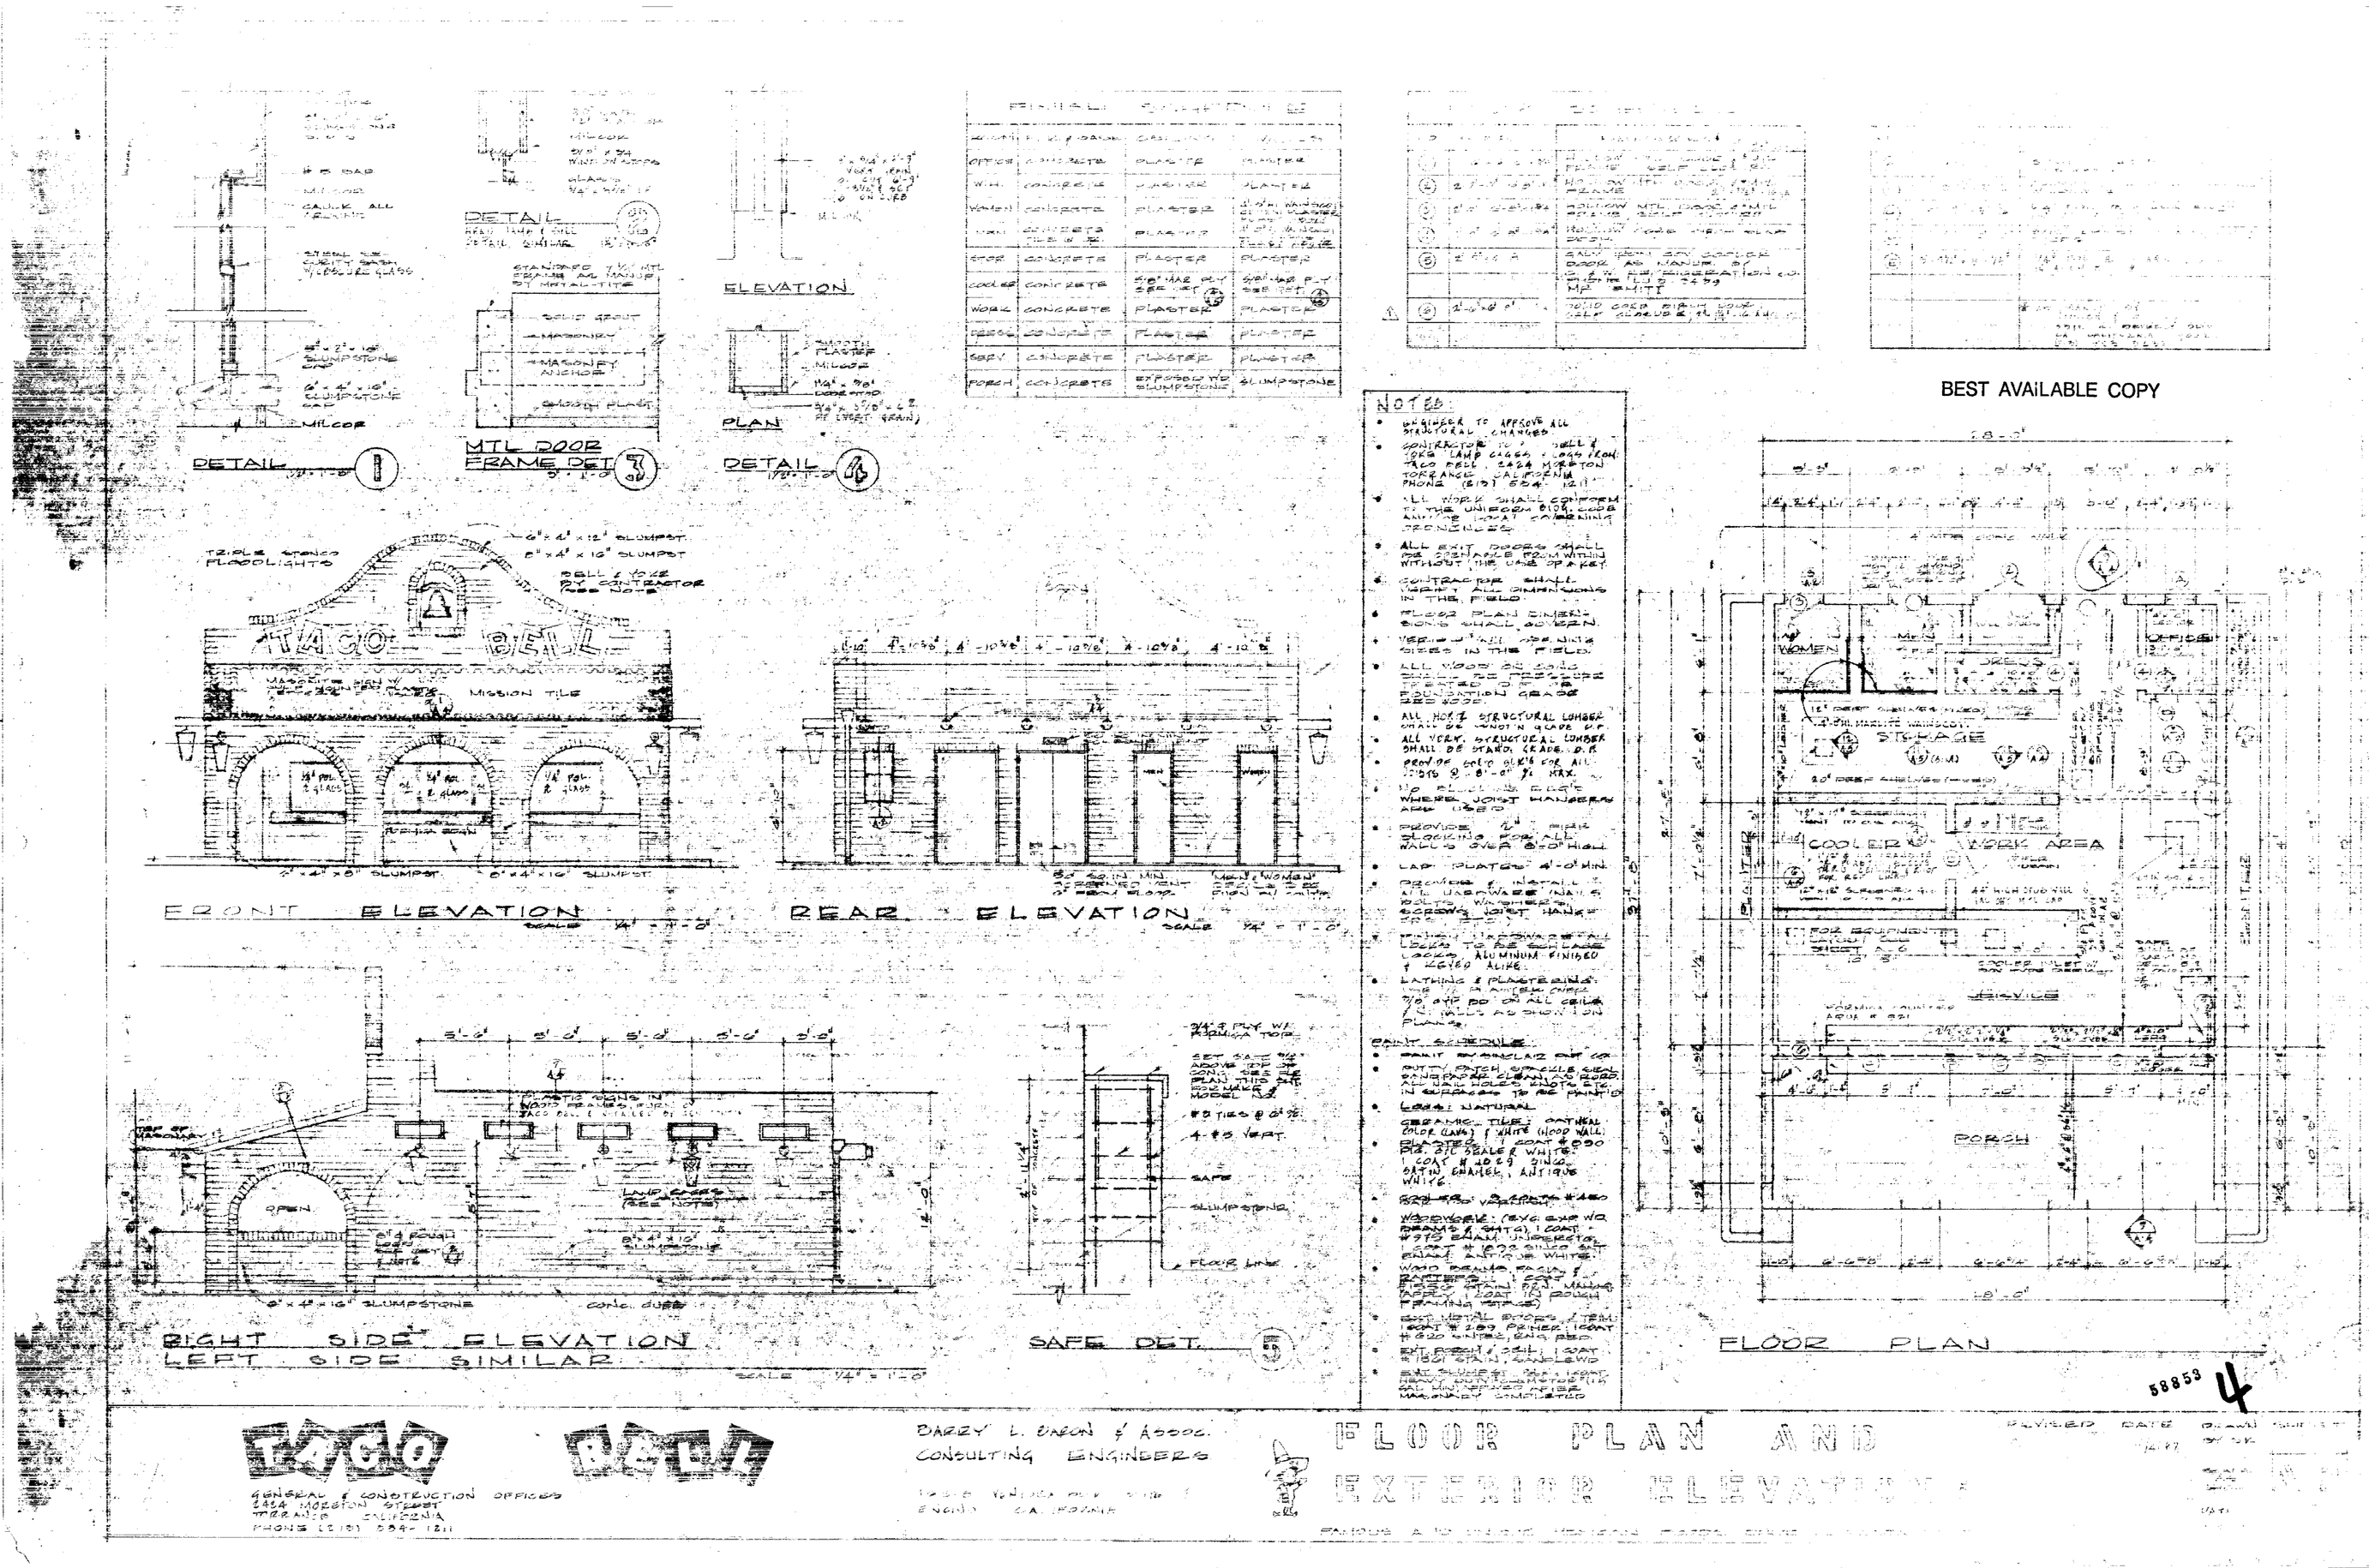

BEST AVAILABLE COPY

NOTES:

- ENGINEER TO APPROVE ALL STRUCTURAL CHANGES
- CONTRACTOR TO [illegible] BELL & YOKE LAMP CAGES & LOGS FROM: TACO BELL, 2424 MORETON TORRANCE, CALIFORNIA PHONE (213) 534-1211
- ALL WORK SHALL CONFORM TO THE UNIFORM BLDG. CODE AND/OR LOCAL GOVERNING ORDINANCES
- ALL EXIT DOORS SHALL BE OPENABLE FROM WITHIN WITHOUT THE USE OF A KEY
- CONTRACTOR SHALL VERIFY ALL DIMENSIONS IN THE FIELD
- FLOOR PLAN DIMENSIONS SHALL GOVERN
- VERIFY ALL OPENING SIZES IN THE FIELD
- ALL WOOD OR CONC. SHALL BE PRESSURE TREATED D.F. OR FOUNDATION GRADE RED WOOD
- ALL HORIZ. STRUCTURAL LUMBER SHALL BE NO. 1 GRADE D.F.
- ALL VERT. STRUCTURAL LUMBER SHALL BE STAND. GRADE D.F.
- PROVIDE SOLID BLK'G FOR ALL JOISTS @ 8'-0" O.C. MAX.
- NO BLOCKING REQ'D WHERE JOIST HANGERS ARE USED
- PROVIDE 2" FIRE BLOCKING FOR ALL WALLS OVER 8'-0" HIGH
- LAP PLATES 4'-0" MIN.
- PROVIDE & INSTALL ALL HARDWARE (NAILS, BOLTS, WASHERS, SCREWS, JOIST HANGERS, ETC.)
- FINISH HARDWARE ALL LOCKS TO BE SCHLAGE LOCKS, ALUMINUM FINISHED & KEYED ALIKE
- LATHING & PLASTERING: USE 1/2 PLASTER OVER 3/8 GYP BD ON ALL CEILS & WALLS AS SHOWN ON PLANS

PAINT SCHEDULE

- PAINT BY SINCLAIR PAINT CO.
- PUTTY PATCH, SPACKLE, SEAL, SAND PAPER CLEAN, AS REQD. ALL NAIL HOLES, KNOTS, ETC. IN SURFACES TO BE PAINT'D
- LOGS: NATURAL
- CERAMIC TILE: OATMEAL COLOR (LAVS) & WHITE (HOOD WALL)
- PLASTER: 1 COAT #890 PIG. G/L SEALER WHITE. 1 COAT #4029 SINCO SATIN ENAMEL, ANTIQUE WHITE
- COOLER: 3 COATS #450 BAR TOP VARNISH
- WOODWORK: (EXC. EXP. WD. BEAMS & SHTG) 1 COAT #975 ENAM. UNDERCTG. 1 COAT #1832 SINCO SAT. ENAM. ANTIQUE WHITE
- WOOD BEAMS, FACIA & RAFTERS: 1 COAT #1550 STAIN BRN. MAHOG. (APPLY 1 COAT IN ROUGH FRAMING STAGE)
- EXT. METAL DOORS & TRIM: 1 COAT #289 PRIMER, 1 COAT #620 SINTEX, ENG. RED
- EXT. PORCH & CEIL: 1 COAT #1861 STAIN, SANDLEWD
- EXT. SLUMPST. BLK.: 1 COAT HEAVY DUTY CONCRETE (1.5 GAL. MIN.) APPLIED AFTER MASONRY COMPLETED

58853 4

TACO BELL

GENERAL & CONSTRUCTION OFFICES
2424 MORETON STREET
TORRANCE CALIFORNIA
PHONE (213) 534-1211

BARRY L. BARON & ASSOC.
CONSULTING ENGINEERS
[illegible] VENTURA BLVD. [illegible]
ENCINO CALIFORNIA

FLOOR PLAN AND EXTERIOR ELEVATION

REVISED DATE DRAWN SHEET

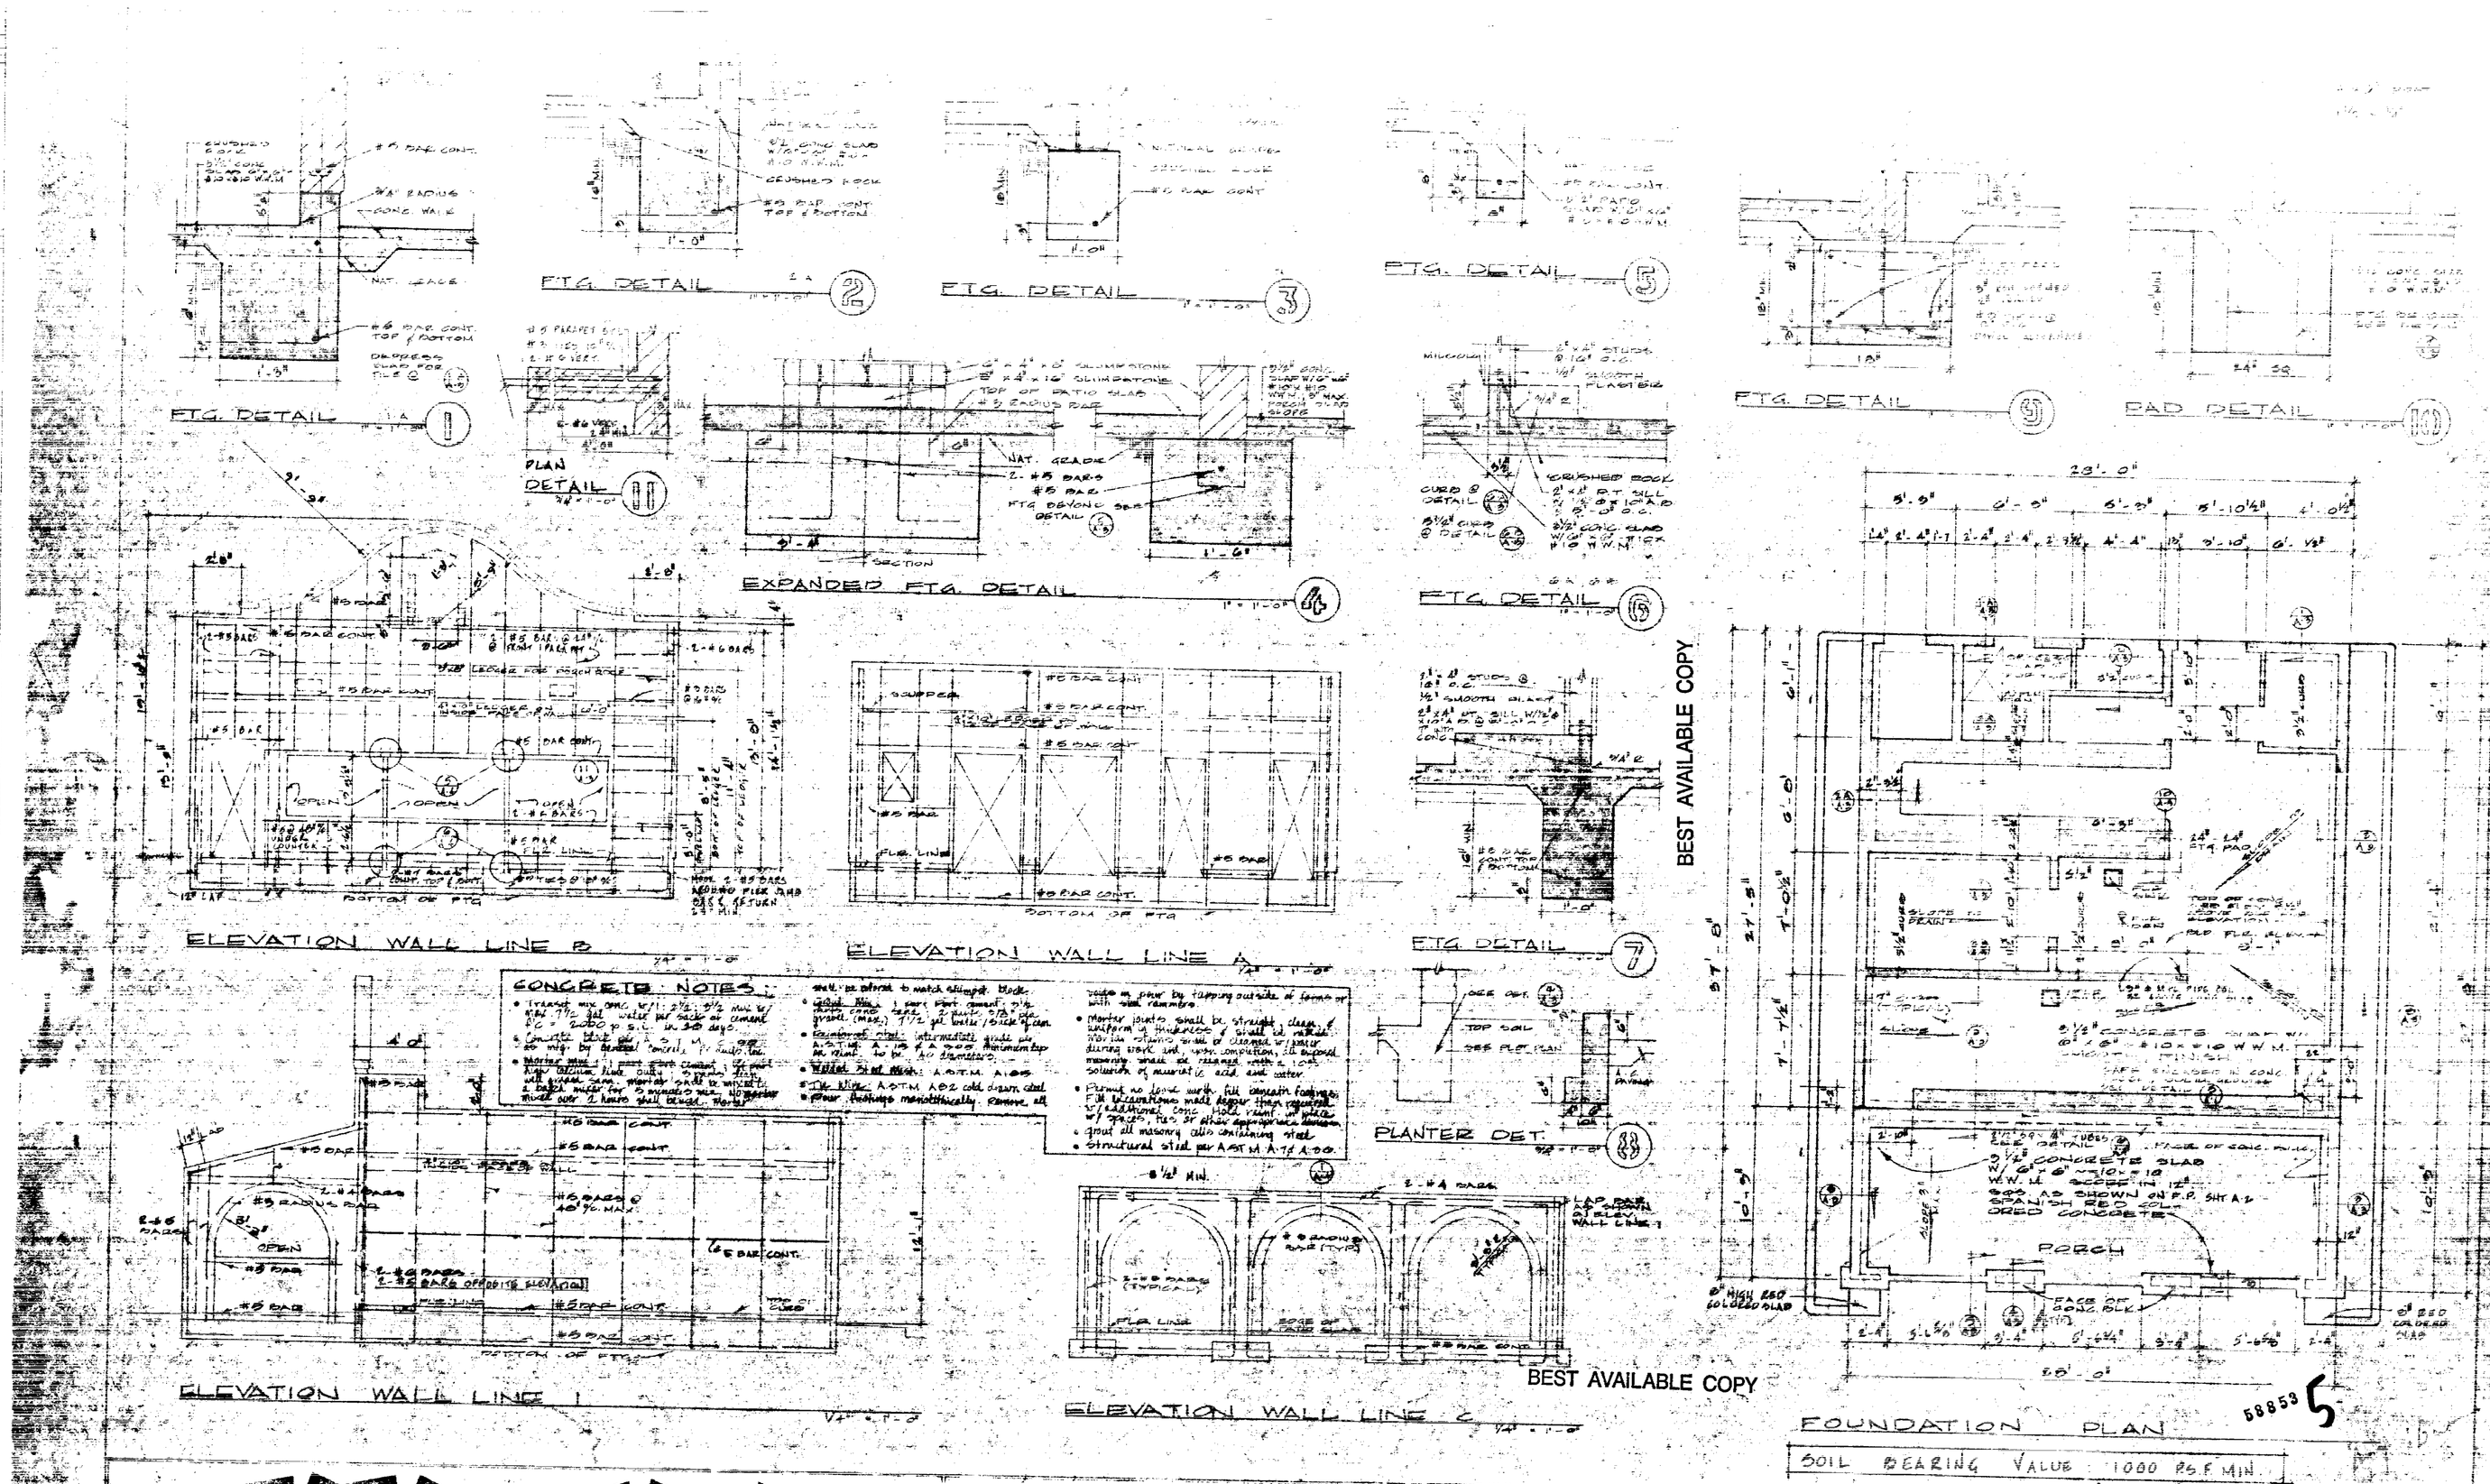

58853 5

SOIL BEARING VALUE 1000 P.S.F. MIN.

TACO BELL

GENERAL & CONSTRUCTION OFFICES:
2424 MORETON STREET
TORRANCE, CALIFORNIA
PHONE 213 534-1211

BARRY L. BARON & ASSOC.
CONSULTING ENGINEERS
10218 VENTURA BOUL., SUITE 7
ENCINO CALIFORNIA

FOUNDATION PLAN AND DETAILS

FAMOUS AND UNIQUE HEXICAN DRIVE-IN RESTAURANTS

REVISED DATE

DRAWN BY S.K.

SCALE AS SHOWN

DATE 2/20/67

A-3

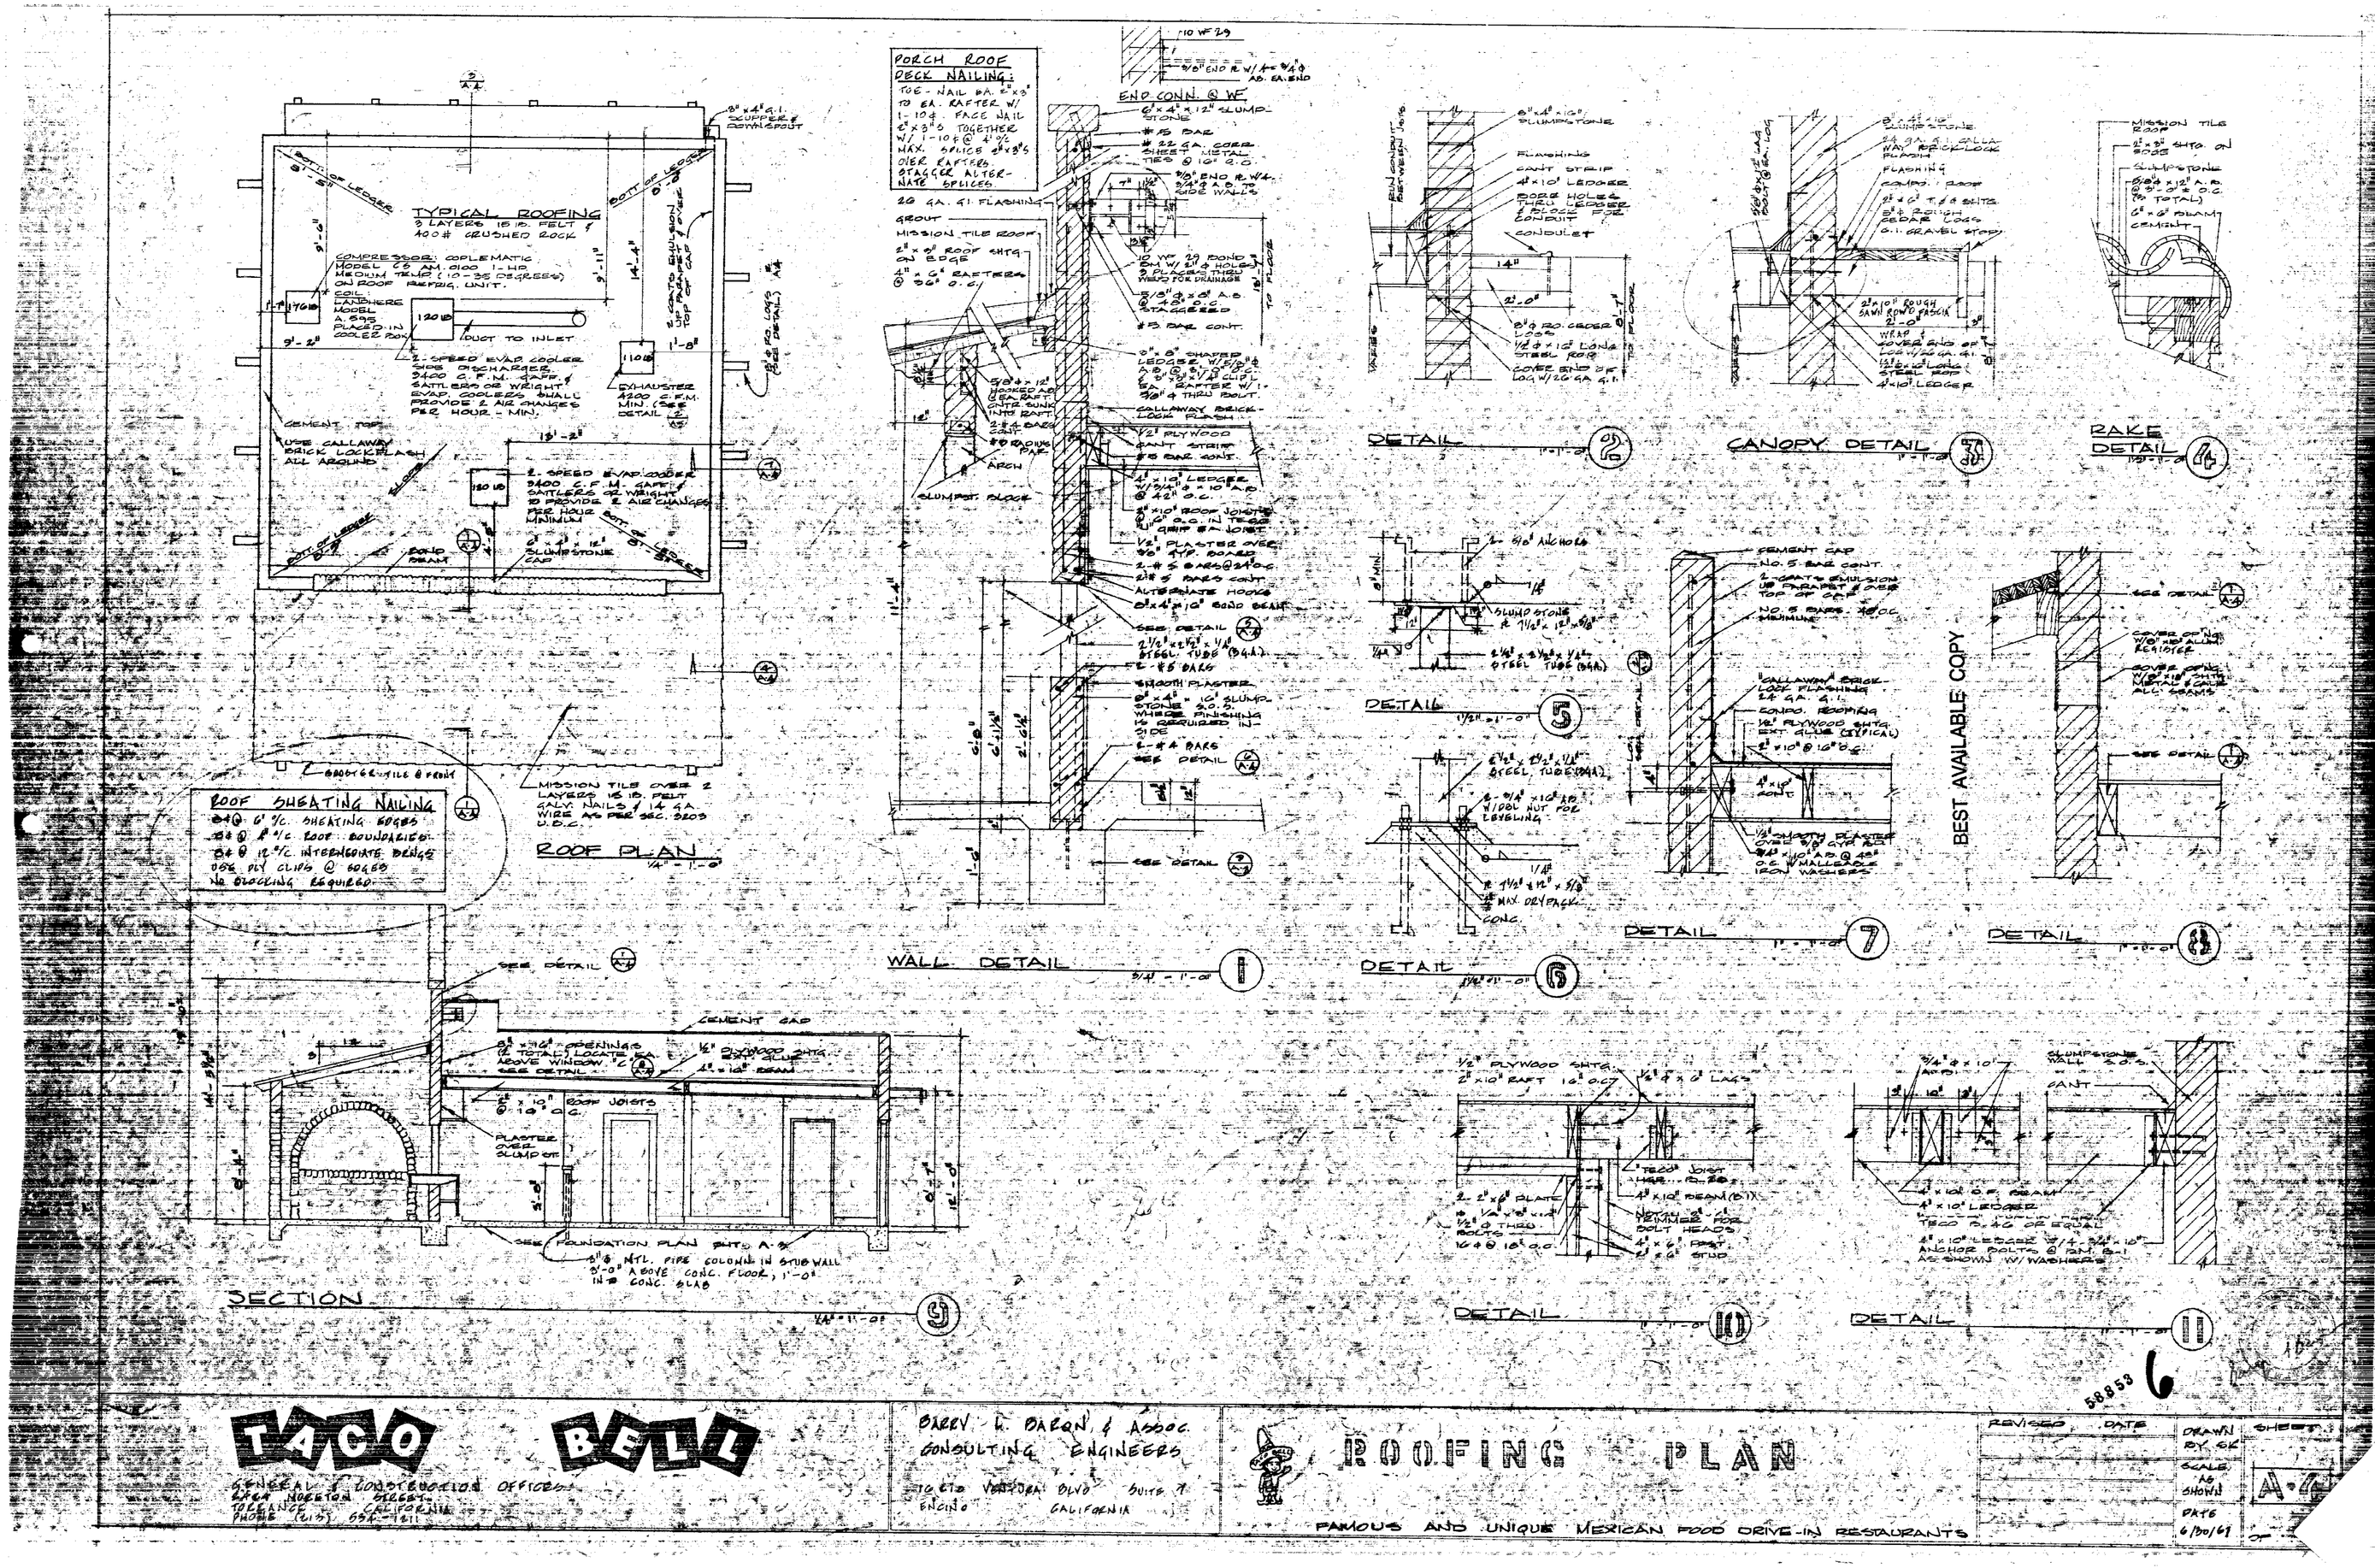

BEST AVAILABLE COPY

TACO BELL

GENERAL & CORPORATE OFFICES
4564 NORTON AVENUE
TORRANCE, CALIFORNIA
PHONE (213) 534-1211

BARRY L. BARON & ASSOC.
CONSULTING ENGINEERS
16 CTO VENTURA BLVD SUITE 7
ENCINO CALIFORNIA

ROOFING PLAN

FAMOUS AND UNIQUE MEXICAN FOOD DRIVE-IN RESTAURANTS

REVISED	DATE	DRAWN BY GK	SHEET
		SCALE AS SHOWN	A-6
		DATE 6/30/69	

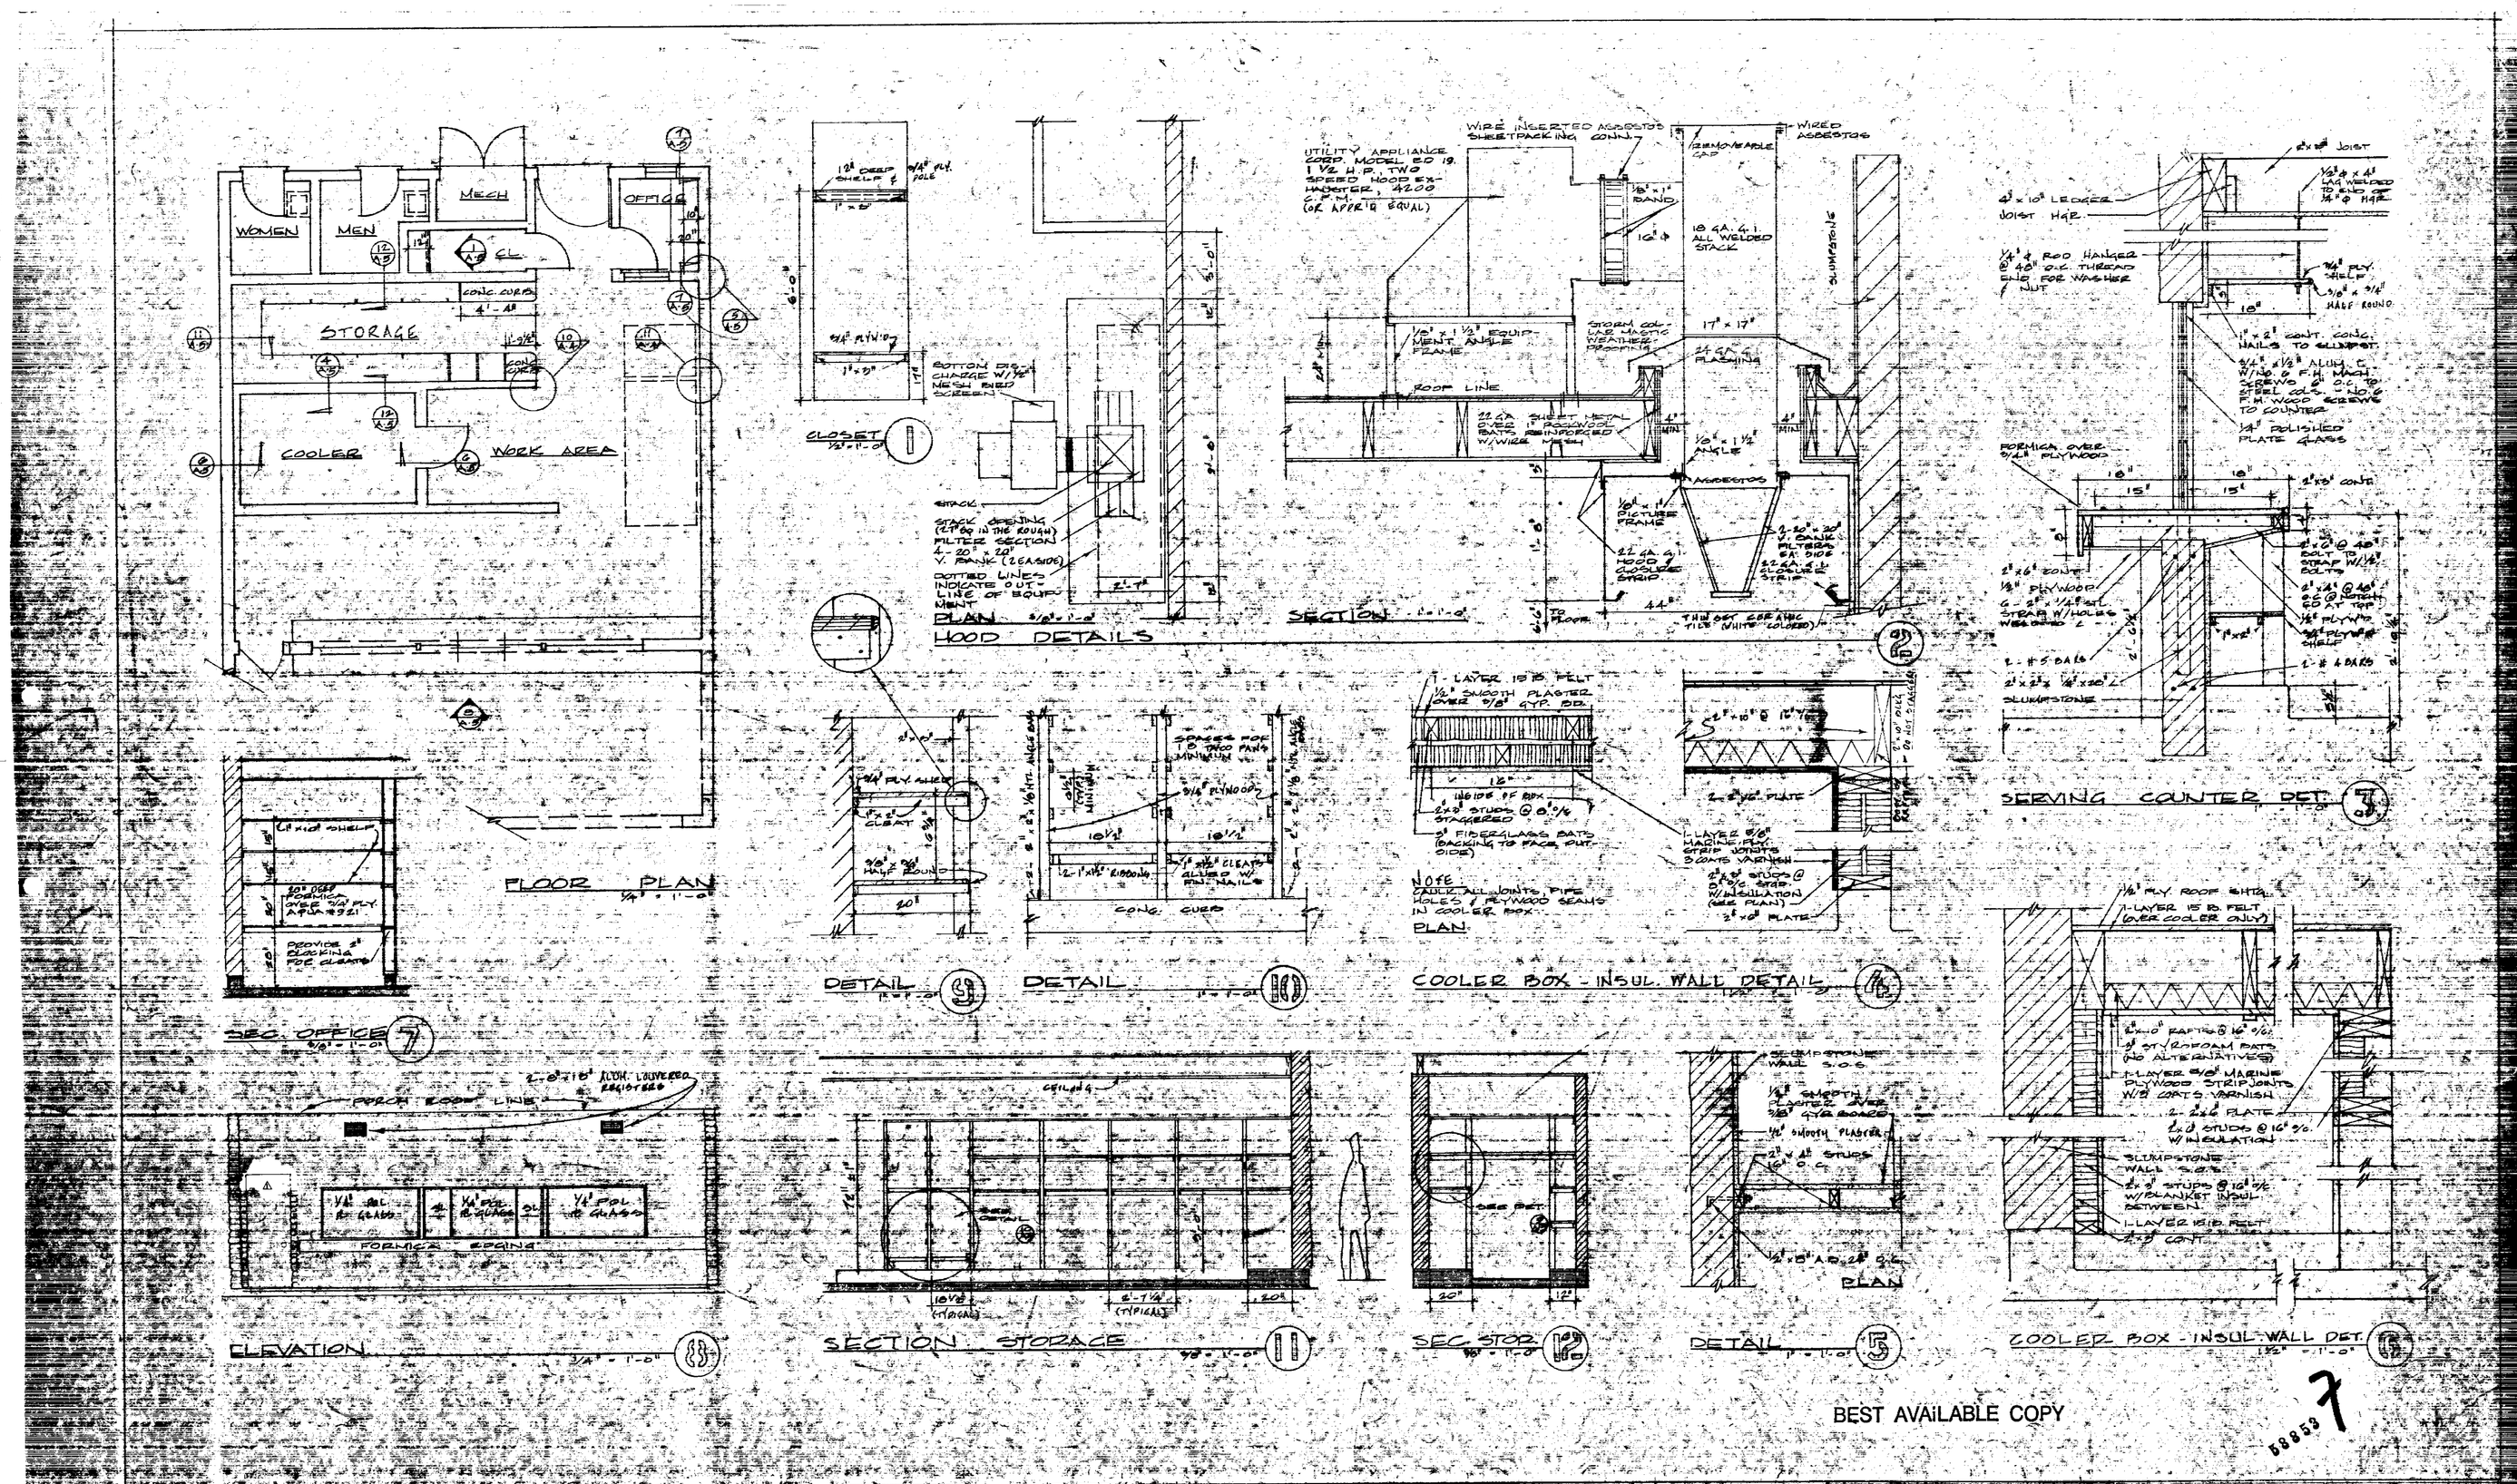

TACO BELL

GENERAL & CONSTRUCTION OFFICES
2124 NORTON STREET
TORRANCE CALIFORNIA
PHONE (213) 534-1211

BARRY L. BARON & ASSOC.
CONSULTING ENGINEERS
10210 VENTURA BLVD. SUITE 4
ENCINO CALIFORNIA

SECTIONS AND INT DETAILS

FAMOUS AND UNIQUE MEXICAN FOOD DRIVE-IN RESTAURANTS

REVISED	DATE	DRAWN	SHEET
1	12/4/67	DYSK	A-5
		SCALE AS SHOWN	
		DATE 6/30/67	OF 9

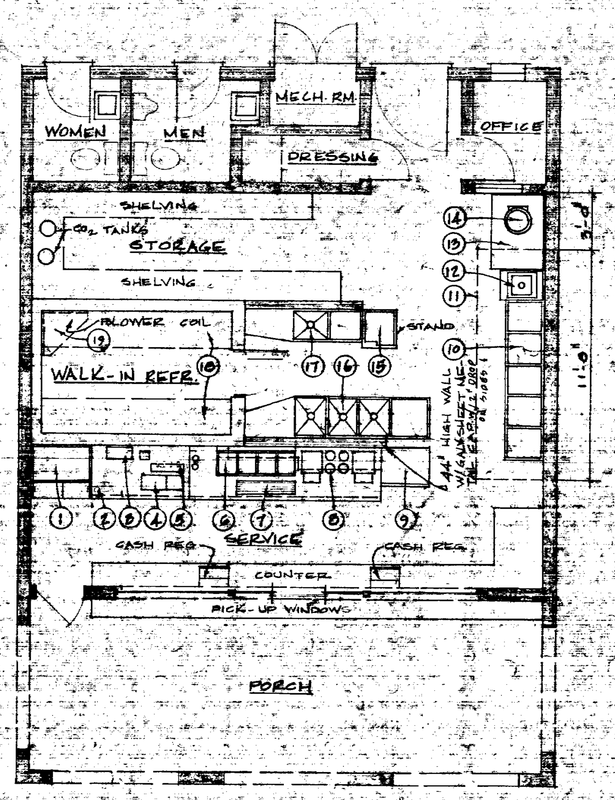

EQUIPMENT PLAN

SCALE 1/4" = 1'-0"

EQUIPMENT SCHEDULE

1. ICE MACHINE
2. CUP DISPENSERS
3. COFFEE MAKER
4. ICE BIN
5. SOFT DRINK DISPENSERS
6. VEGETABLE BINS
7. TACO RACK
8. WARMING TABLE & BOXES
9. STEAM CABINET
10. 5-BURNER RANGE
11. EXHAUST HOOD
12. FRYER
13. WORK TABLE
14. CHOPPER
15. SLICER
16. SINK
17. VEGETABLE SINK
18. REFRIGERATOR SHELVING
19. BLOWER COIL

GENERAL NOTES

- ALL CURB DIMENSIONS ARE FROM FINISHED FLOOR OR FINISHED WALL TO FINISHED TOP, FRONT OR SIDE OF CURB. SIDES OF CURB SHALL HAVE SMOOTH TROWEL FINISH.
- ALL CURBING SHALL BE COVED 3/4".
- FLOOR SHALL RECEIVE A HARD SMOOTH TROWEL FINISH CHEMICALLY SEALED W/HUNT'S PROCESS.
- TOP OF FLOOR SINK 1" ABOVE FINISHED FLOOR.
- PLATFORM FOR EXHAUST BLOWER ON ROOF & EXHAUST HOOD TO BE PROVIDED BY GENERAL CONTRACTOR. PLATFORM TO BE MADE OF ANGLE IRON ELEVATE 12" FOR COPLEMATIC MACHINE ON ROOF AND PROTECTOR COVER EOS SAME TO BE FURNISHED BY GEN. CONTRACTOR.

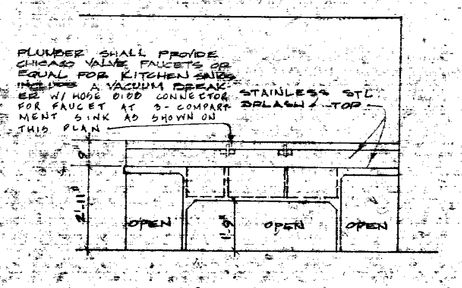

3-TRAY SINK (1)

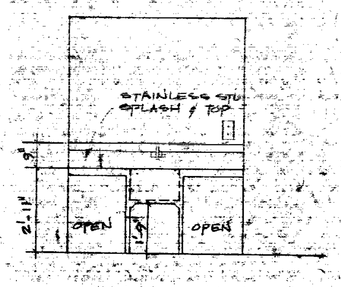

1-TRAY SINK (2)

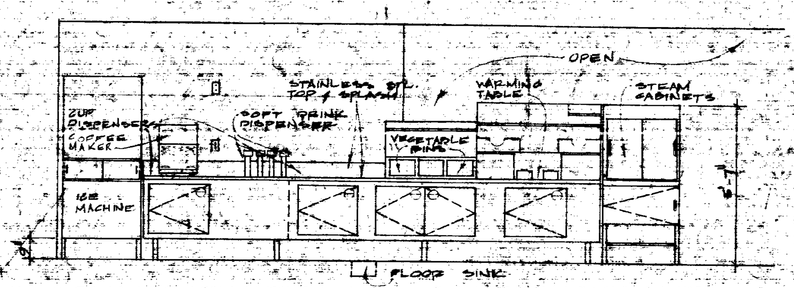

SERVICE WALL (3)

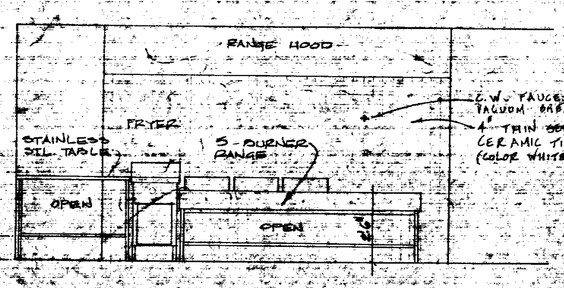

RANGE WALL (4)

1 1/2" = 1'-0"

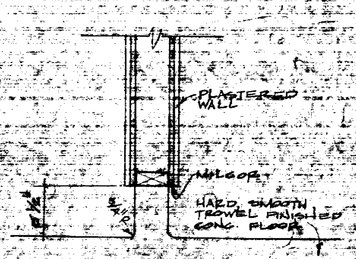

TYPICAL BASE DETAIL (5)

1 1/2" = 1'-0"

58858

TACO BELL

GENERAL & CONSTRUCTION OFFICES:
2424 MORETON STREET
TORRANCE CALIFORNIA
PHONE (213) 534-1211

BARRY L. BARON & ASSOC.
CONSULTING ENGINEERS
16610 VENTURA BLVD., SUITE 7
ENCINO CALIFORNIA

EQUIPMENT PLAN

FAMOUS AND UNIQUE MEXICAN FOOD DRIVE-IN RESTAURANTS

REVISED	DATE	DRAWN BY S.K.	SHEET
		SCALE AS SHOWN	A-6
		DATE 6/30/67	OF 9

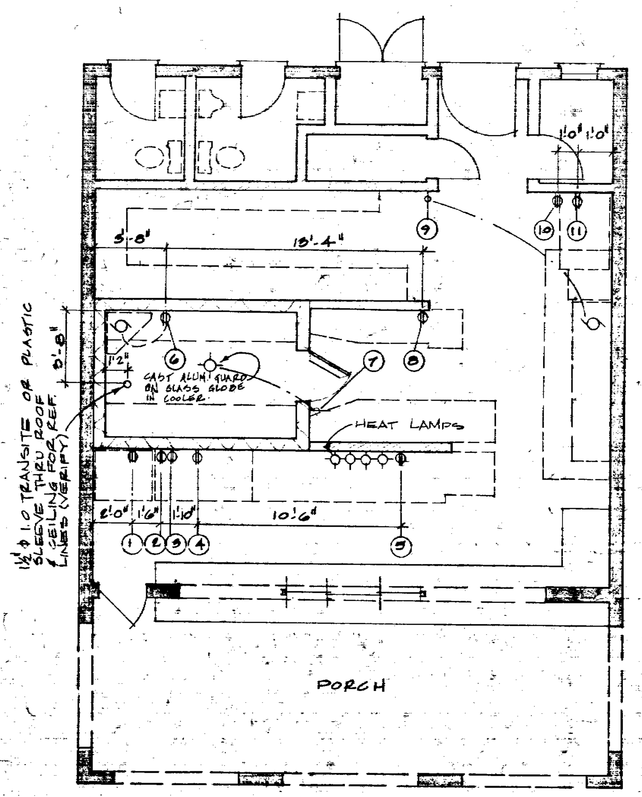

ELECTRICAL REQUIREMENTS

1/4" = 1'-0"

ELECTRICAL SCHEDULE

NO.	DESCR.	VOLTS	PH.	KW.	H.P.	H.T.	HOOK-UP
1	D.C.O.	220	1	25.5	1-HP & 1/2 HP. 50	+30"	OUTLET FOR ICE MACH. USES 25.5 KW/HR 8.3 AMP 3 WIRE
2	D.C.O.	110	1		1/4	+24"	OUTLET FOR CARBONATOR
3	D.C.O.	115	1	1.70		+48"	OUTLET FOR COFFEE MAKER
4	D.C.O.	110	1			+84"	CLOCK OUTLET
5	D.C.O.	110	1	0.26 EA.		+20"	UTILITY OUTLET FOR 4 HEAT LAMPS
6	D.C.O.	110	1		1/6	+84"	OUTLET FOR COOLER FAN VERIFY 1/6 H.P.
7	STUB	110	1	0.15		CLG. JOIST	FLEX CONN. TO VAPOR PROOF LIGHT & SWITCH
8	D.C.O.	110	1		1/3	+48"	OUTLET FOR SLICER
9	STUB	220	1		1	@ ROOF	FLEX CONN. TO EXHAUST BLOWER 1½ H & MOTOR
10	RECEPT OUTLET	220	1			+12"	OUTLET FOR CHEESE GRATER
11	D.C.O.	110	1	1.5		+48"	UTILITY OUTLET

ELECTRICAL NOTES

- ALL HORIZONTAL DIMENSIONS ARE FROM FINISHED WALL TO ℄ OF OUTLET OR STUB.
- ALL VERTICAL DIMENSIONS ARE FROM FINISHED FLOOR TO ℄ OF OUTLET OR STUB.
- CONDUIT SIZE SHALL BE DETERMINED BY ELECTRICAL CONTRACTOR.
- ELECTRICAL CONTRACTOR SHALL REFER TO THE EQUIPMENT PLANS FOR ADDITIONAL ELECTRICAL WORK & FINAL HOOK-UP WHICH SHALL BE INCLUDED IN THE ELECTRICAL CONTRACT.

ELECTRICAL SYMBOLS

- DUPLEX CONVENIENCE OUTLET, FLUSH W/WALL, MOUNT HORIZONTAL.
- 220 V. POWER RECEPT. OUTLET OR STUB & FLEX CONN. IF REQUIRED.
- SWITCH.
- HEAT LAMP OR VAPOR-PROOF LIGHT.

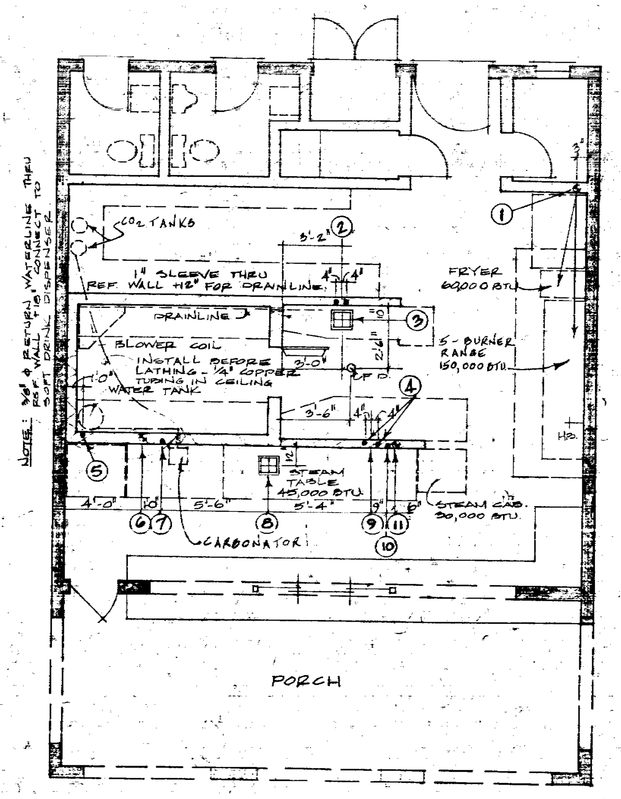

PLUMBING REQUIREMENTS

PLUMBING SCHEDULE

NO.	DESCRIP.	HT.	HOOK-UP
1	GAS LINE	+18"	CONN. TO FOLLOWING EQUIPMENT: A. FRYER 60,000 BTU B. RANGE 150,000 BTU
2	½" ⌀ HOT & COLD WATER	+18"	CONN. TO VEGETABLE PREP. SINK FAUCETS.
3	12" x 12" FLOOR SINK	AT ABOVE FLOOR LINE	DRAINAGE FOR VEGETABLE PREP. SINK & BLOWER COIL
4	½" ⌀ HOT & COLD WATER	+18"	CONN. TO SINK FAUCETS
5	½" ⌀ COLD WATER	+24"	CONN. TO 10 GALLON WATER TANK, FROM WATER TANK CONN. TO CARBONATOR.
6	GAS LINE	+18"	
7	½" ⌀ HOT & COLD WATER	+18"	CONN. TO FOLLOW. EQUIP: COLD: ICE MACH. & DISP. HOT: COFFEE MAKER
8	12" x 12" FLOOR SINK	AT FLOOR LINE	DRAINAGE FOR STEAM CAB. & STEAM TABLE; OF INK DISP. ICE BINS, COFFEE URN ICE MACH.
9	2" WASTE	+12"	CONN. TO SINK DRAIN
10	½" ⌀ HOT WATER	+18"	CONN. TO STEAM CAB. & STEAM TABLE
11	GAS LINE	+18"	CONN. TO FOLLOW. EQUIP. A. STEAM CAB. 30,000 BTU. B. STEAM TABLE 45,000 BTU.

PLUMBING NOTES

- ALL HORIZONTAL DIMENSIONS ARE FROM FINISHED WALL TO ℄ OF OUTLET OR STUB.
- ALL VERTICAL DIMENSIONS ARE FROM FINISHED FLOOR TO ℄ OF OUTLET OR STUB.
- ALL STUB-UPS SHALL BE NO LESS AND NO MORE THAN 8" FROM FINISHED FLOOR UNLESS OTHERWISE NOTED.
- PLUMBING CONTRACTOR SHALL REFER TO THE EQUIPMENT PLANS FOR ADDITIONAL PLUMBING WORK, ACCORDING TO LOCAL CODES AND FINAL HOOK-UP, WHICH SHALL BE INCLUDED IN THE PLUMBING CONTRACT.

PLUMBING SYMBOLS

- HOT OR COLD WATER LINE SIZE AS NOTED ON SHT. A-8
- WASTE LINE SIZE AS NOTED ON SHT. A-8
- GAS LINE SIZE PER PATH BATTLES, SHT. A-8
- FLOOR DRAIN
- 12" x 12" FLOOR SINK

BEST AVAILABLE COPY

BEST AVAILABLE COPY

58853 9

TACO BELL

GENERAL & CONSTRUCTION OFFICES
2424 MORETON STREET
TORRANCE CALIFORNIA
PHONE (213) 534-1211

BARRY L. BARON & ASSOC.
CONSULTING ENGINEERS
16210 VENTURA BLVD SUITE 1
ENCINO CALIFORNIA

ELECTRICAL AND PLUMBING REQ'TS

FAMOUS AND UNIQUE MEXICAN FOOD DRIVE-IN RESTAURANTS

REVISED	DATE	DRAWN BY SK	SHEET
		SCALE 1/4"=1'-0"	A-7
		DATE 6/30/67	OF 9

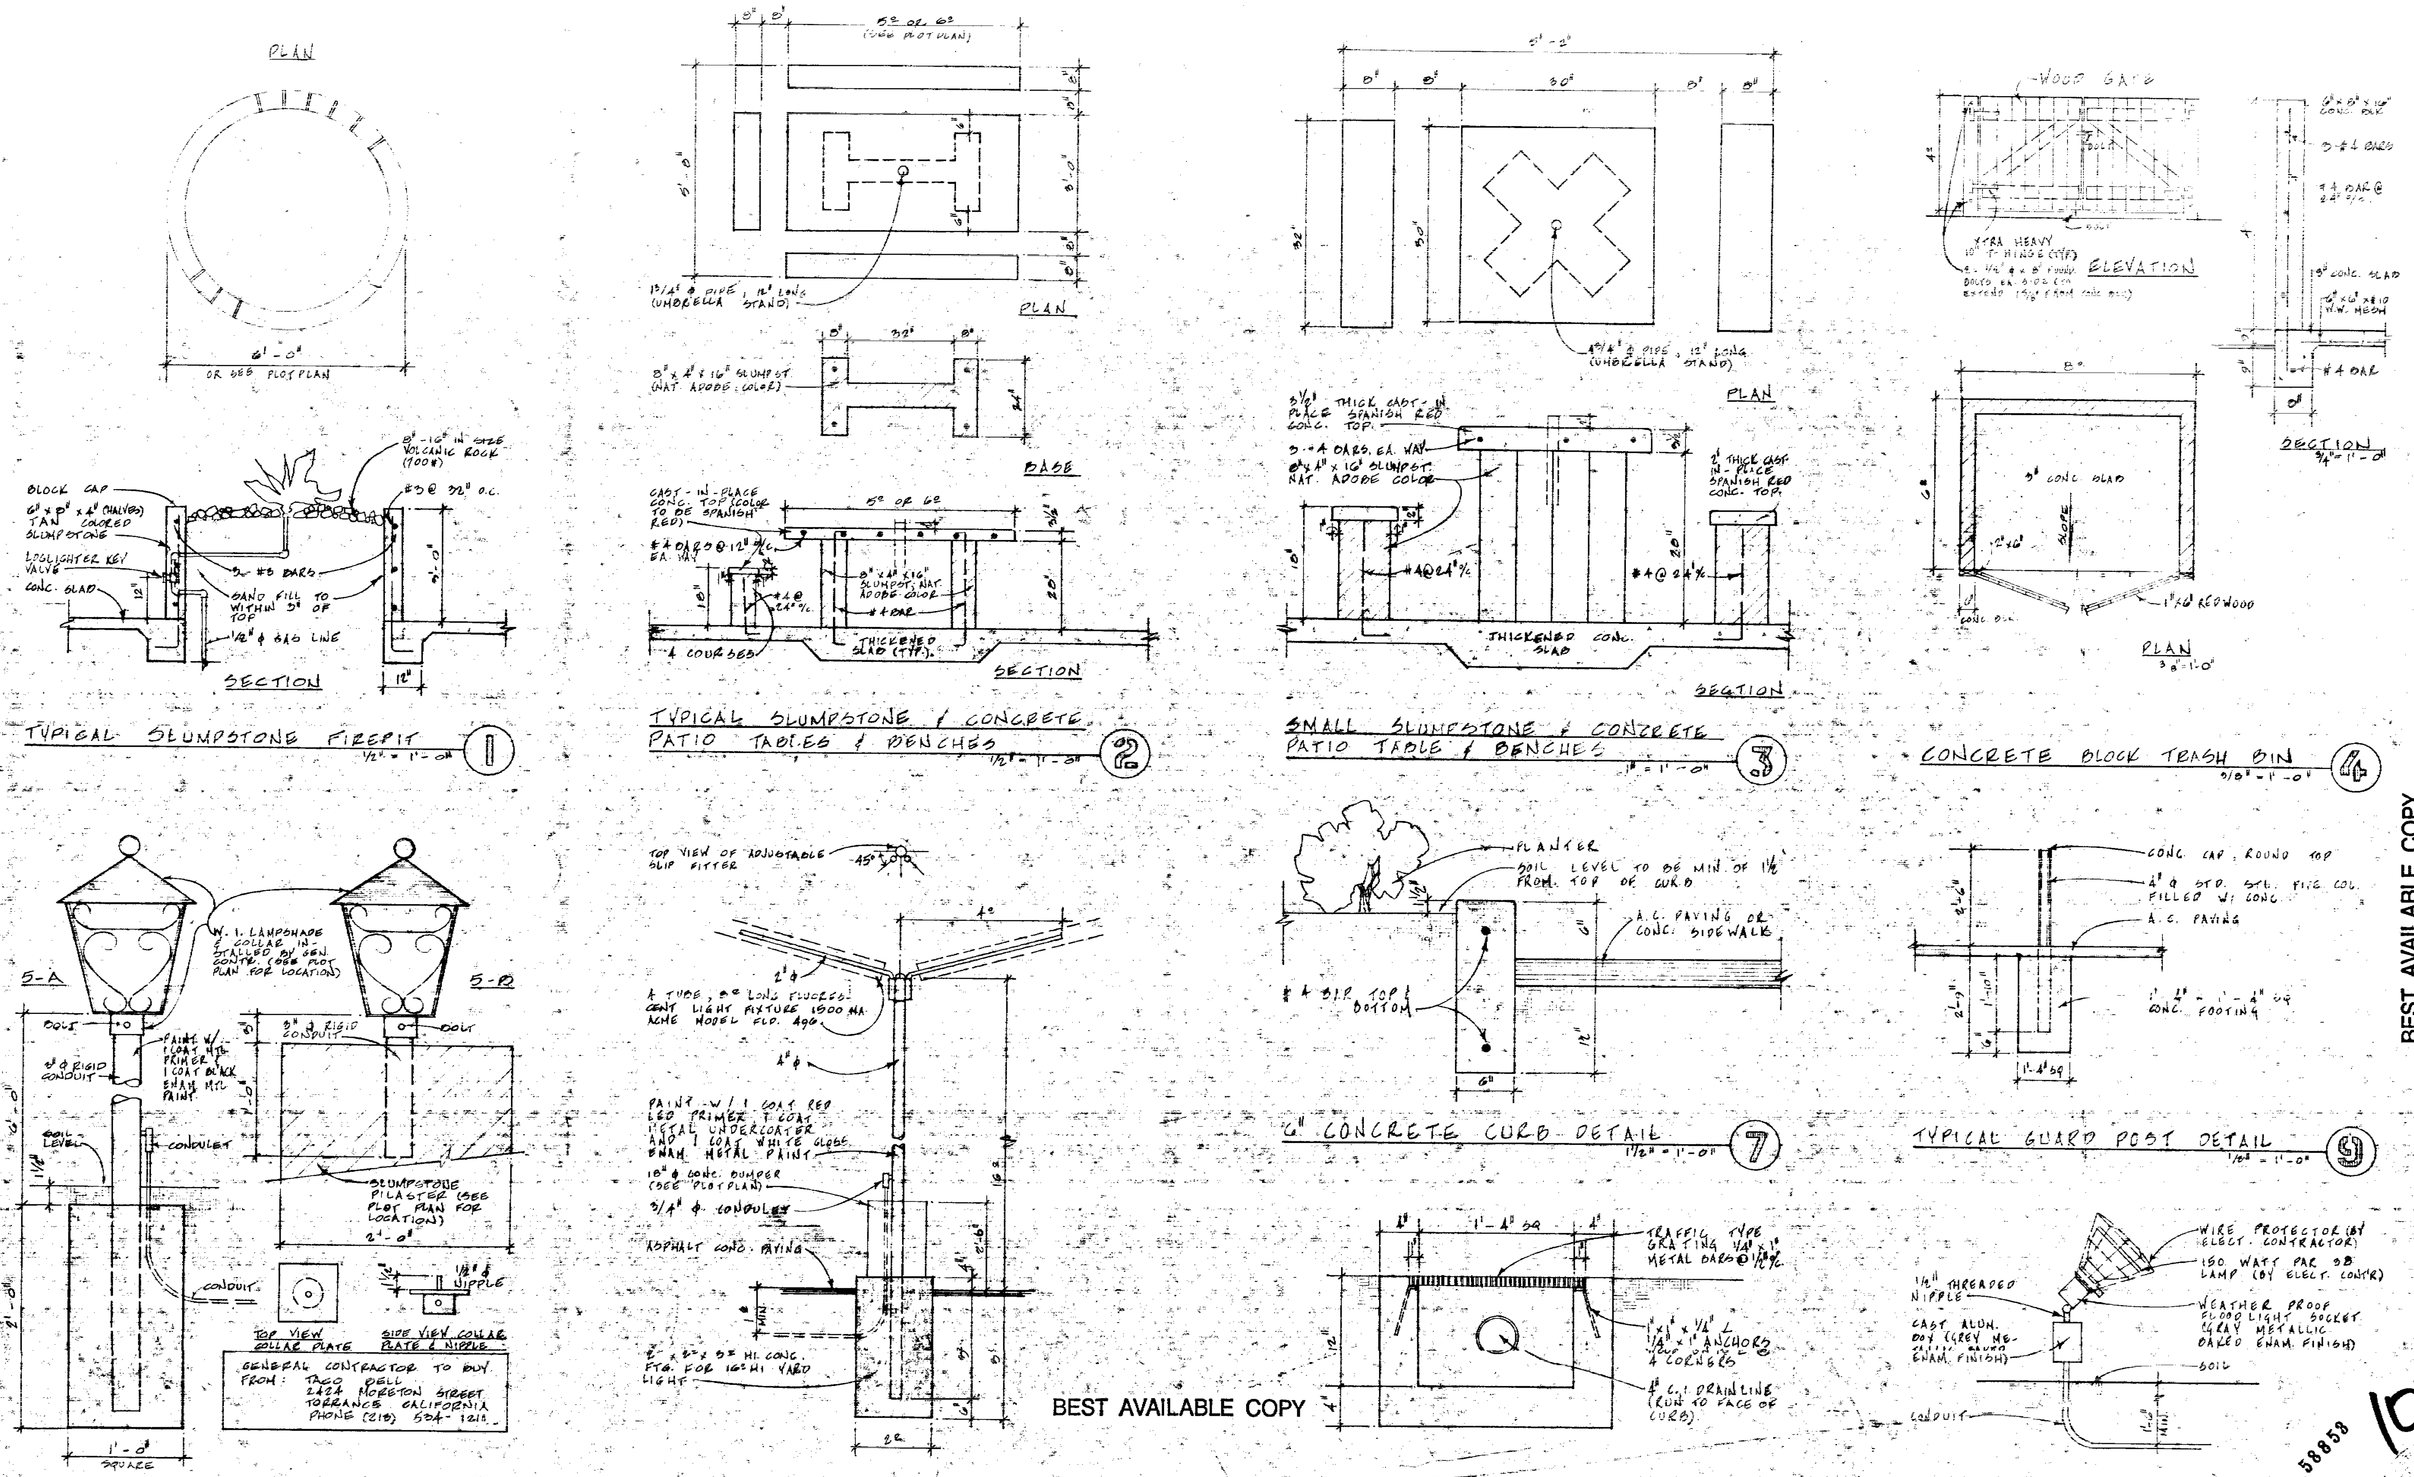

BEST AVAILABLE COPY

BEST AVAILABLE COPY

58858

TACO BELL

GENERAL & CONSTRUCTION OFFICES:
2424 NORETON STREET
TORRANCE, CALIFORNIA
TEL. (213) 534-1211

BARRY L. BARON & ASSOC.
CONSULTING ENGINEERS
16218 VENTURA BLVD, SUITE 1
ENCINO CALIFORNIA

YARD DETAILS

FAMOUS AND UNIQUE MEXICAN FOOD DRIVE-IN RESTAURANTS

REVISED	DATE	DRAWN BY B.V.	SHEET
		SCALE AS SHOWN	A-9
		DATE 6/30/67	OF 3

BEST AVAILABLE COPY

ELECTRICAL NOTES

- ALL MATERIALS TO BE NEW, TYPE AND QUALITY SPECIFIED AS LISTED BY UNDERWRITERS LABORATORIES, INC. WITH LABEL.
- ALL WORK TO BE DONE IN ACCORDANCE WITH NATIONAL ELECTRICAL CODES, STATE ELECTRICAL SAFETY ORDER AND ALL OTHER APPLICABLE CODES.
- WORKMANSHIP PER HIGHEST STANDARDS OF PRACTICE IN THE TRADE.

NOTE: CEILING FANS IN TOILET ROOMS IF REQUIRED BY CITY OR COUNTY ORDINANCE - SWITCH SEPARATELY.

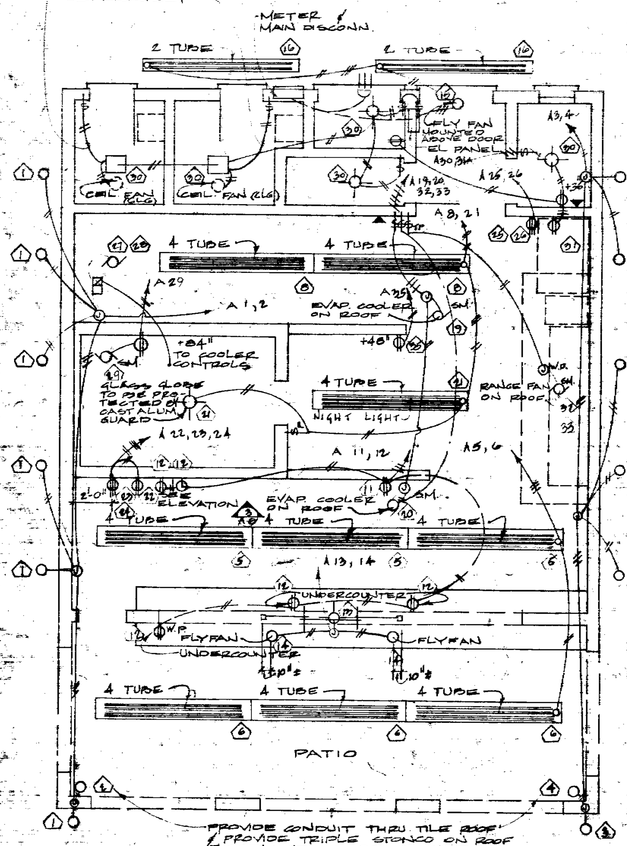

ELECTRICAL PLAN

SCALE: 1/4" = 1'-0"

CIRC NO	BREAKER AMP	BREAKER POLE	LITE OUTL.	RECEP ETC.	DESCRIPTION	LOAD φ1	LOAD φ2
1	20	1	6		OUTSIDE 180 W EA.		1080
2	20	1	3		OUTSIDE FRONT 180 W EA	540	
3	20	1	6		OUTSIDE 180 W EA.		1080
4	20	1	3		OUTSIDE FRONT 180 W EA	540	
5	20	1	4		SERVING 400 W EA		1200
6	20	1	4		ENTRY 400 W EA	1200	
7	20	1	4		ENTRY 400 W EA		1200
8	20	1	2		STORAGE 400 W EA	800	
9	20	1			SIGN		800
10	20	1			SIGN	800	
11	20	1		1	HEAT LAMPS 100 W EA		700
12	20	1			PLUG, CASH REG, CARD'R.	700	
13	20	1	2		EXT. OVER BELL		500
14	20	1		3	FLY FAN FRONT	1200	
15	20	1		3	FLY FAN REAR		600
16	20	1			LIGHTS REAR	600	
17	20	1			AREA LIGHTING		
18	20	1			AREA LIGHTING		
19	20	1		1	EVAP. COOLER 1/3 HP		750
20	20	1		1	EVAP. COOLER 1/3 HP	750	
21	20	1	2		NITE LITE & COOLER LITE		500
22	20	1			COFFEE URN	1785	
23	20	2		1	ICE MACHINE 3/4 HP.		850
24	20	2		1	ICE MACHINE 3/4 HP.	850	
25	20	2		1	SLICER GRINDER 1 HP		1200
26	20	2		1	SLICER GRINDER 1 HP	1200	
27	20	1			COMPRESSOR 1 HP		1000
28	20	1			COMPRESSOR 1 H.P.	1000	
29	20	1		1	COOLER FAN		500
30	20	1	5		LITES: OFFICE & REST RMS.	1260	
31	20	1			OUTLETS: OFFICE & UTIL.		540
32	30	1		1	RANGE FAN 1 1/2 HP	1750	
33	30	1		1	RANGE FAN 1 1/2 HP		1750
34	20	1			SPARE		
35	20	1		1	SLICER 1/2 HP		1200
36	20	1			SPARE		
TOTAL WATTS PER PHASE						14,195	15,650
MAX. LINE AMPS = 15,650 ÷ 120V = 131							282

120/240 V, 1φ, 3W, SN PANEL "A"

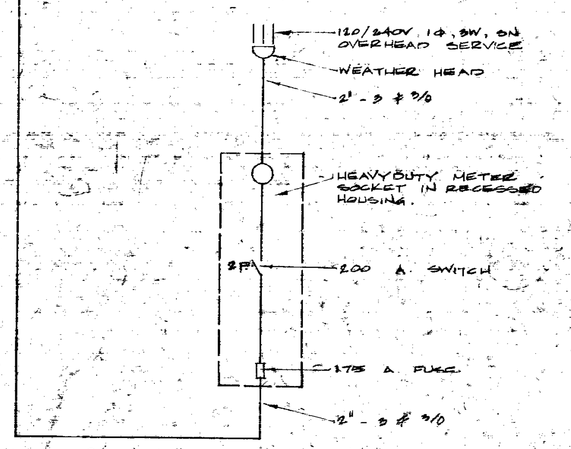

225 AMP BUS FLUSH MOUNTED CAB.

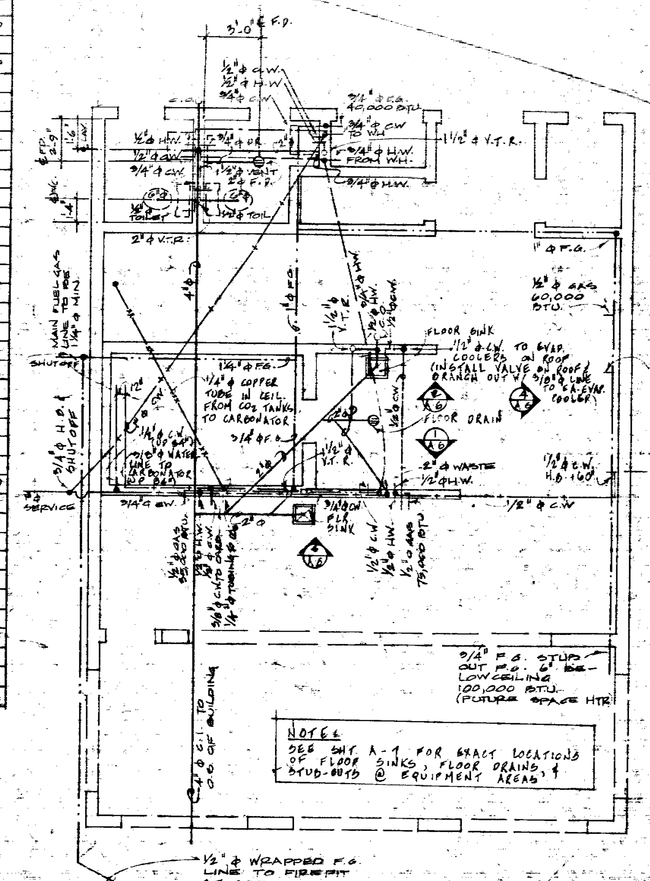

PLUMBING PLAN

SCALE: 1/4" = 1'-0"

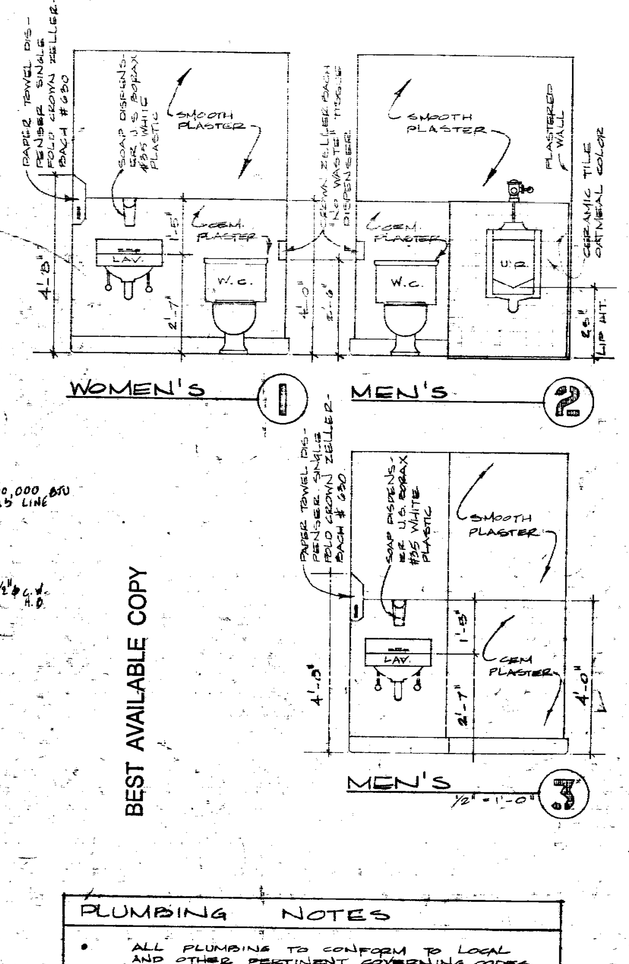

BEST AVAILABLE COPY

ELECTRICAL SYMBOLS

- LIGHTING FIXTURE (FLUOR.) & OUTLET ACME 82 LONG FIXTURE 435 NA. MODEL 6.824-96 & 5.722-96 OR EQUAL. CONTRACTOR SHALL PROVIDE ALL TUBES & BULBS FOR FIXTURES, OUTRIGGER LIGHT BULBS & BULBS FOR EXIT LIGHTS TO BE 150 WATT, YELLOW COLORED.
- DUPLEX CONVENIENCE OUTLET
- 240 VOLT OUTLET
- JUNCTION BOX
- SWITCH
- MAGNETIC STARTER
- WALL SWITCH +52"
- SWITCH W/THERMAL OVERLOAD PROTECTION.
- SWITCH W/ PILOT LIGHT.
- LIGHTING FIXTURE (INCANDESCENT) & OUTLET.
- TELEPHONE
- FLYFAN - HUNTER MODEL FB-20
- INDICATE NUMBER OF CIRCUIT.
- HASH MARKS INDICATE #12 CONDUCTORS SIZE CONDUIT PER CODE

PLUMBING SYMBOLS

- WASTE LINE
- COLD WATER
- HOT WATER
- FUEL GAS IN CEILING OR WALL
- 1/4" φ COPPER TUBING
- COLD OR HOT WATER LINE, SIZE AS NOTED.
- WASTE LINE
- FLOOR DRAIN

NOTE: ELECTRICAL & PLUMBING CONTRACTOR TO WRAP ALL LINES (WATER, GAS, & ELECT.) THAT RUN IN COOLER BOX CEILING WITH INSULATING TAPE - TO PREVENT CONDENSATION.

PLUMBING NOTES

- ALL PLUMBING TO CONFORM TO LOCAL AND OTHER PERTINENT GOVERNING CODES.
- PLUG AND CAP ALL PIPING DURING INSTALLATION AND KEEP FREE FROM DEBRIS ETC.
- WATER SYSTEM UNDER SLAB SHALL BE SOFT DRAWN LUBE COPPER TYPE "L".
- WATER SYSTEM ABOVE SLAB SHALL BE HARD DRAWN COPPER TYPE "L".
- IF GARBAGE DISPOSAL IS REQUIRED, PROVIDE ONE IN 3-COMPARTMENT SINK AND SEPARATELY TRAP AND VENT.
- COVER ALL FIXTURES AND PLATED TRIM TO PREVENT ADHESION OF CONCRETE, PLASTER OR PAINT.
- PROVIDE A PRESSURE REGULATOR IF WATER PRESSURE IS OVER 80 P.S.I.

FIXTURE SCHEDULE

ROOM	FIXTURE	DESCRIPTION
MEN	URINAL	AMER. STD. WASHBROOK F 6500 WALL-HUNG ALGAN VALVE 1 B.B.H. OR APPR. EQUAL.
MEN & WOMEN	W.C.	NEW CADET F 2120 W/# 500 CHROME SEAT AMER. STD.
MEN & WOMEN	LAV.	NEW LUCERNE F 5311-422 AMER. STD. 18" x 20"
	WATER HEATER	40 GAL. GLASS LINED WATER HTR. W/10 YR. GUARANTEE.

TACO BELL

GENERAL & CONSTRUCTION OFFICES:
2444 MORETON STREET
TORRANCE CALIFORNIA
TELEPHONE (213) 534-1211

BARRY L. BARON & ASSOC.
CONSULTING ENGINEERS
16210 VENTURA BLVD. SUITE 1
ENCINO, CALIFORNIA

ELECTRICAL AND PLUMBING PLANS

FAMOUS AND UNIQUE MEXICAN FOOD DRIVE-IN RESTAURANTS

REVISED	DATE	DRAWN BY	SHEET
		SCALE AS SHOWN	A-8
		DATE 6/30/69	OF 9

88858

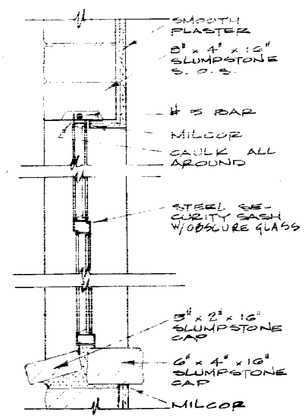

DETAIL 1 — 1½" = 1'-0"

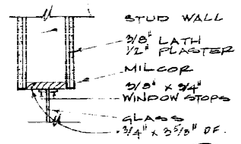

DETAIL 2 — HEAD JAMB & SILL DETAIL SIMILAR — 1½" = 1'-0"

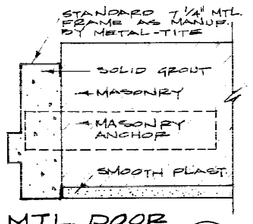

MTL. DOOR FRAME DET. 3 — 3" = 1'-0"

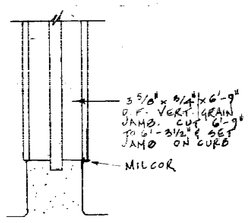

ELEVATION

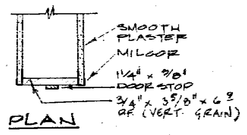

PLAN

DETAIL 4 — 1½" = 1'-0"

FINISH SCHEDULE			
ROOM	FLR. & BASE	CEILING	WALLS
OFFICE	CONCRETE	PLASTER	PLASTER
W.H.	CONCRETE	PLASTER	PLASTER
WOMEN	CONCRETE	PLASTER	4'-0" HI. WAINSCOT CEMENT PLASTER EXCEPT ABOVE
MEN	CONCRETE TILE @ UR.	PLASTER	4'-0" HI. WAINSCOT CEMENT PLASTER EXCEPT ABOVE
STOR.	CONCRETE	PLASTER	PLASTER
COOLER	CONCRETE	5/8" MAR. PLY SEE DET. 4	5/8" MAR. PLY. SEE DET. 4
WORK	CONCRETE	PLASTER	PLASTER
DRESS	CONCRETE	PLASTER	PLASTER
SERV.	CONCRETE	PLASTER	PLASTER
PORCH	CONCRETE	EXPOSED W/C SLUMPSTONE	SLUMPSTONE

DOOR SCHEDULE		
NO.	SIZE	REMARKS
1	3'-0" x 6'-8" x 1 3/4"	HOLLOW MTL. DOOR & MTL. FRAME; SELF CLOSURE
2	2'-2'-0" - 6'-8" x 1 3/4"	HOLLOW MTL. DOOR & MTL. FRAME & 8" x 1 1/2" - 16 GA.
3	2'-0" - 6'-8" x 1 3/4"	HOLLOW MTL. DOOR & MTL. FRAME; SELF CLOSURE
4	2'-0" - 6'-8" x 1 3/8"	HOLLOW CORE BIRCH GLAZ DOOR
5	2'-8" x 6'-8"	GALV. IRON COV. COOLER DOOR. AS MANUF. BY G. & W. REFRIGERATION CO. PHONE LU 5-3489 MR. SMITT
6	2'-6" x 6'-8" x 1 3/8" (ARCHED DOOR)	SOLID CORE BIRCH DOOR; SELF CLOSURE; 2 3/4" x 1 1/4" - 16 GA MTL. FR.

WINDOW SCHEDULE		
NO.	SIZE	REMARKS
A	1'-8 7/8" x 2'-9"	STEEL SECURITY SASH W/ SCREEN
B	1'-8 7/8" x 3'-1 1/4"	ALUMINUM WINDOW * SLIDING SERVING
C	5'-1" x 3'-1 1/4"	1/4" POL. & GLASS FIXED IN ALUM. F *
D	1'-2" x 2'-0"	3/16" CRYST. GLASS, IN WOOD STOPS
E	3'-1 1/2" x 3'-1 1/4"	1/4" POL. & GLASS FIXED IN ALUM F *
		* AS MANUF. BY: KISSER & CO. INC. 5312 S. BEVERLY BLVD. LA CALIFORNIA 90022 (213) 722 5022

NOTES:

- ENGINEER TO APPROVE ALL STRUCTURAL CHANGES.
- CONTRACTOR TO BUY BELL & YOKE/LAMP CAGES & LOGS FROM: TACO BELL, 2424 MORETON TORRANCE, CALIFORNIA PHONE (213) 534-1211
- ALL WORK SHALL CONFORM TO THE UNIFORM BLDG. CODE AND/OR LOCAL GOVERNING ORDINENCES.
- ALL EXIT DOORS SHALL BE OPENABLE FROM WITHIN WITHOUT THE USE OF A KEY.
- CONTRACTOR SHALL VERIFY ALL DIMENSIONS IN THE FIELD.
- FLOOR PLAN DIMENSIONS SHALL GOVERN.
- VERIFY ALL OPENING SIZES IN THE FIELD.
- ALL WOOD ON CONC. SHALL BE PRESSURE TREATED D.F. OR FOUNDATION GRADE REDWOOD.
- ALL HORIZ. STRUCTURAL LUMBER SHALL BE CONST'N GRADE D.F.
- ALL VERT. STRUCTURAL LUMBER SHALL BE STAND. GRADE D.F.
- PROVIDE SOLID BLK'G FOR ALL JOISTS @ 8'-0" ℄ MAX.
- NO BLOCKING REQ'D WHERE JOIST HANGERS ARE USED
- PROVIDE 2" FIRE BLOCKING FOR ALL WALLS OVER 8'-0" HIGH.
- LAP PLATES 4'-0" MIN.
- PROVIDE & INSTALL ALL HARDWARE (NAILS, BOLTS, WASHERS, SCREWS, JOIST HANGERS, ETC.)
- FINISH HARDWARE: ALL LOCKS TO BE SCHLAGE LOCKS, ALUMINUM FINISHED & KEYED ALIKE.
- LATHING & PLASTERING: USE 1/2" PLASTER OVER 3/8" AND 3/8" ON ALL CEILS. & INT WALLS AS SHOWN ON PLANS.

PAINT SCHEDULE:

- PAINT BY SINCLAIR PNT. CO.
- PUTTY, PATCH, SPACKLE, SEAL, SAND PAPER CLEAN, AS REQ'D ALL NAIL HOLES, KNOTS, ETC. IN SURFACES TO BE PAINT'D
- LOGS: NATURAL
- CERAMIC TILE: OATMEAL COLOR (LAVA) & WHITE (HOOD WALL).
- PLASTER: 1 COAT #090 PIG. OIL SEALER WHITE; 1 COAT #1069 SINCO SATIN ENAMEL, ANTIQUE WHITE.
- COOLER: 3 COATS #460 BAR TOP VARNISH.
- WOODWORK (EXC. BAR WD. PANELS & SHTG.) 1 COAT #375 ENAM. UNDERCTG; 1 COAT #1092 SINCO SAT ENAM. ANTIQUE WHITE.
- WOOD BEAMS, FASCIA & RAFTERS: 1 COAT #1350 STAIN; PRN. MANUF. (APPLY 1 COAT IN ROUGH FRAMING STAGE)
- EXT. METAL DOORS & TRIM: 1 COAT #269 PRIMER; 1 COAT #620 SINTEC, ENA FINISH
- EXT. PORCH & CEIL: 1 COAT #1861 STAIN, SANDLEWD
- EXT. SLUMPST. BLK: 1 COAT HEAVY DUTY CHEMSTOP (15 GAL. MIN) APPLIED AFTER MASONRY COMPLETED.

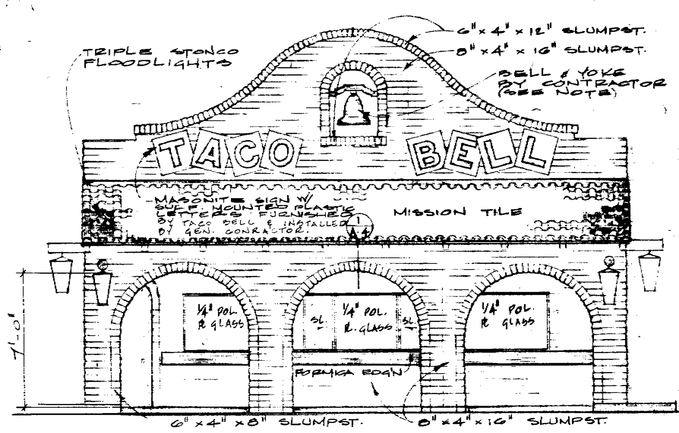

FRONT ELEVATION — SCALE 1/4" = 1'-0"

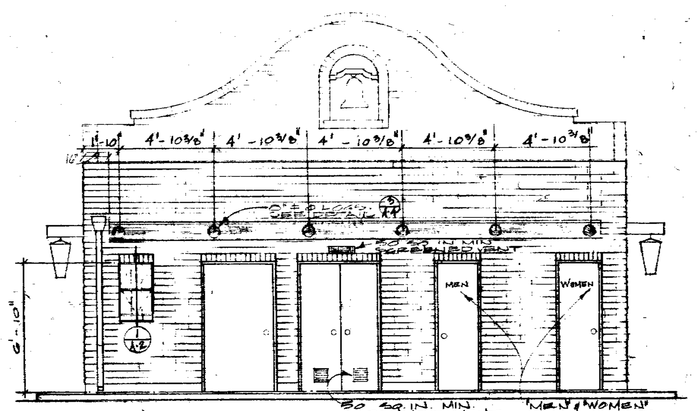

REAR ELEVATION — SCALE 1/4" = 1'-0"

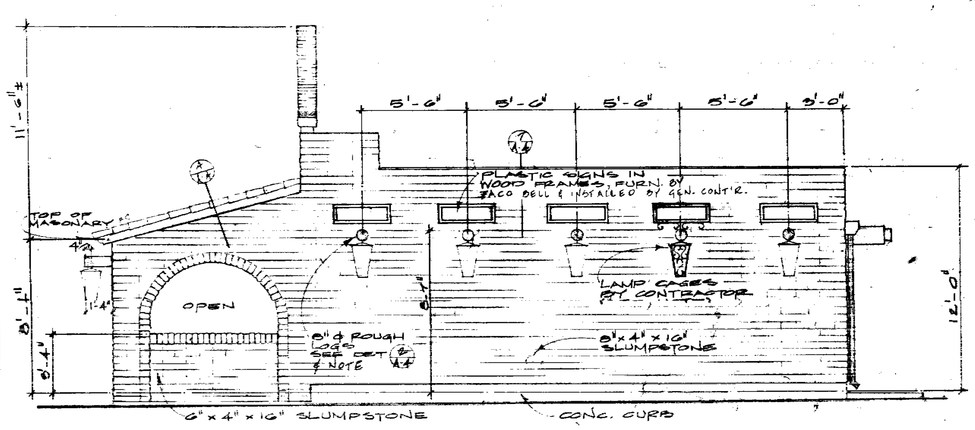

RIGHT SIDE ELEVATION
LEFT SIDE SIMILAR — SCALE 1/4" = 1'-0"

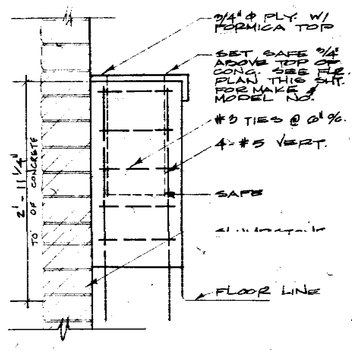

SAFE DET. 5

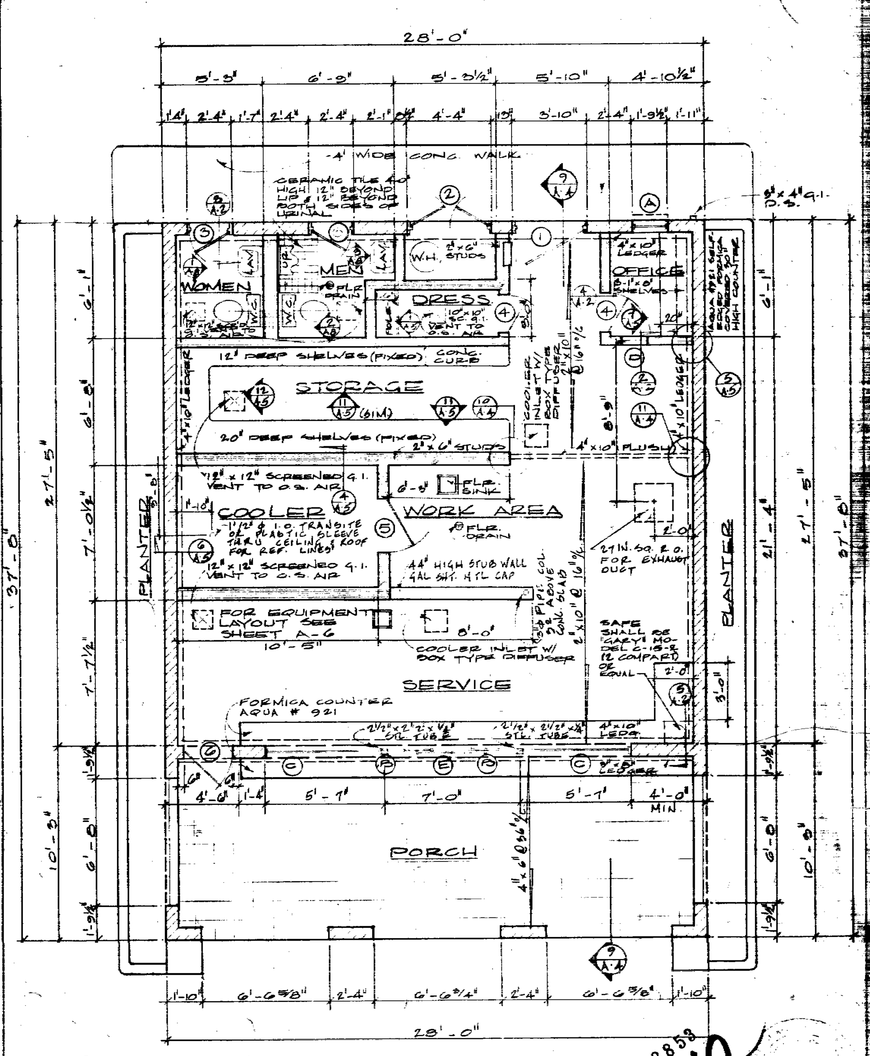

FLOOR PLAN — SCALE 1/4" = 1'-0"

BEST AVAILABLE COPY

58838

12

REG. 67-230

TACO BELL

GENERAL & CONSTRUCTION OFFICES
2424 MORETON STREET
TORRANCE CALIFORNIA
PHONE (213) 534-1211

BARRY L. BARON & ASSOC.
CONSULTING ENGINEERS

10210 VENTURA BLVD. SUITE 1
ENCINO, CALIFORNIA

FLOOR PLAN AND EXTERIOR ELEVATIONS

FAMOUS AND UNIQUE MEXICAN FOODS DRIVE-IN RESTAURANTS

REVISED	DATE	DRAWN BY SK	SHEET
		SCALE AS SHOWN	A-2
		DATE 6/20/67	OF 9