City of San Jose - Building Division - Index Cover

Address 5338 MONTEREY RD

PLAN CHECK # _____ PERMIT # (B E P M) 11-016086

Prepared By MP Page # _____ Date 5-24-11

Category	Document Type	Sub Document Type
☐ MP Tracts	☐ PP Plot Plans	
	☐ TP Tract Plans	☐ BD Building ☐ PB Plumbing ☐ MM Mechanical ☐ EE Electrical
	☐ TD Supporting Documents	
	☐ TC Structural Calculations	
	☐ TN Energy Calculations	
	☐ TS Soils Report	
	☐ TT Trusses/Shop Drawings	
	☐ TM Tract Map	☐ AR Addressed
☑ PL Plans	☐ PY Preliminary Plans	
	☑ EP Plans	☑ BL Building ☐ BP Plumbing ☐ BM Mechanical ☐ BE Electrical
	☐ PM Parcel Map	
	☐ AM Alternate Materials	
	☐ SC Structural Calculations	
	☐ EC Energy Calculations	
	☐ SD Supporting Documents	
	☐ SR Soils Report	
	☐ TR Trusses/Shop Drawing	
	☐ CR Copy Request	
☐ PT Permits	☐ AD Addressing	
	☐ IN Inspection Notices	☐ EP Expired
	☐ PR Permits & Applications	☐ CC Cash Receipts / Refunds ☐ CO C of O ☐ CP Correspondence ☐ EX Expired / Voided ☐ FI Finals ☐ IN Initial ☐ IS Initial – Supporting Doc's ☐ MR Meter Releases ☐ SI Special Inspection Reports
	☐ CF Compliance Files	☐ CN Compliance Notices ☐ RS Rescind ☐ SW Stop Work Orders
	☐ DR Damage Reports	☐ ED Earthquake Damage ☐ FD Flood Damage ☐ FA Fire/Auto Survey ☐ IV Investigation Survey

Rev. 06/27/2008

Sign "1" • Existing Menu Board (To be Removed)
Install New V-302 Menu Board, same location & w/ New Footing - Sign "A"

Sign "2" • Existing OCB - to be removed.
Install New OCB w/ New Footing - Sign "B"

CITY OF SAN JOSE BUILDING DIVISION
APPROVED PLAN SET
(X) OFFICE SET ( ) FIELD SET
ADDRESS 5538 MONTEREY RD
PERMIT No. 11-016986 DATE 5/24/11
P.C. No 11-016503 DATE 05/24/11
CODE EDITIONS: CBC, UMC, UPC 10 NEC ___ ENERGY ___ DA
OCCUPANCY GROUP(S) U TYPE OF CONSTRUCTION V/B

PLANS APPROVED FOR:	CHECKED BY	APPROVED BY
(X) BUILDING NON STRUCT	VC	VC
(X) BUILDING STRUCT		
( ) ELECTRICAL		
( ) PLUMBING		
( ) MECHANICAL		
( ) FIRE		
( ) OTHER		
( ) ZONING	PLANNING PERMIT #	

COMMENTS:

City of San José
Dept. of Planning, Building & Code Enforcement
Plan Conformance Review Approval
By: SYLVIA DO
Date: 5/24/11
Permit #: N/A

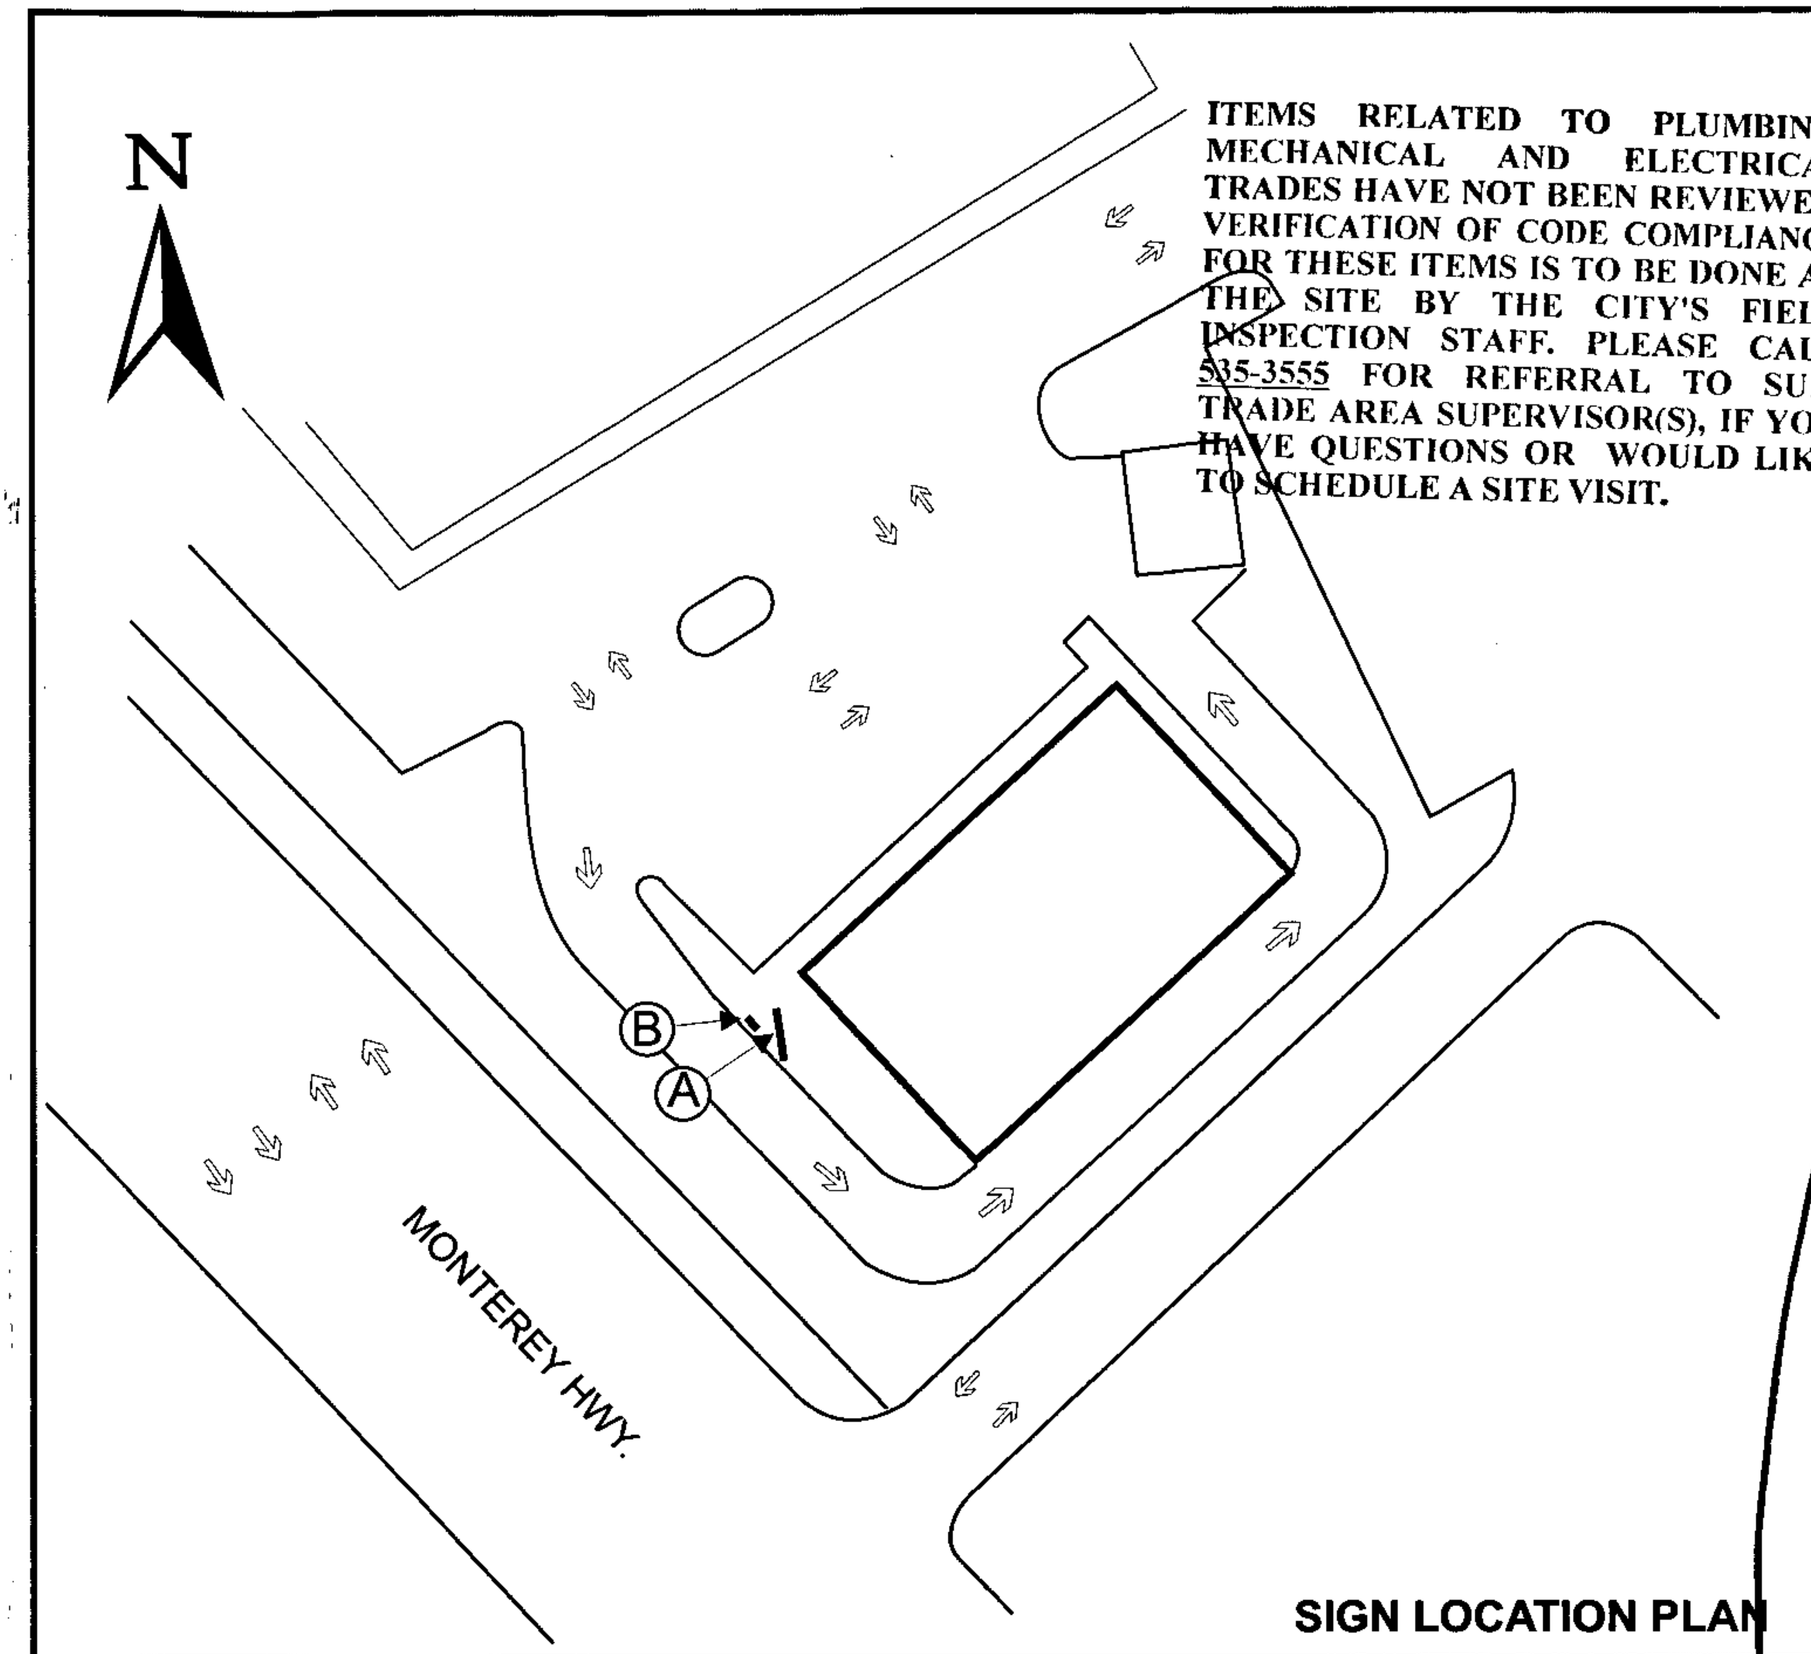

ITEMS RELATED TO PLUMBING, MECHANICAL AND ELECTRICAL TRADES HAVE NOT BEEN REVIEWED. VERIFICATION OF CODE COMPLIANCE FOR THESE ITEMS IS TO BE DONE AT THE SITE BY THE CITY'S FIELD INSPECTION STAFF. PLEASE CALL 535-3555 FOR REFERRAL TO SUB-TRADE AREA SUPERVISOR(S), IF YOU HAVE QUESTIONS OR WOULD LIKE TO SCHEDULE A SITE VISIT.

SIGN LOCATION PLAN

BE11-016986 OFFICE

SCOPE OF WORK

① • Remove Existing Menu Board. Ⓐ • Install New V-302 Menu Board - same location, new footing.
② • Remove Existing OCB (Order Confirmation Board). Ⓑ • Install New OCB - same location, new ftg.

Swain
Sign Installation and Maintenance Co., Inc.

Client TACO BELL #4284 Sales
Site Address 5538 Monterey Hwy., San Jose, CA 95138
Client Approval Date
Landlord Approval Date

This is an original unpublished drawing created by Swain Sign Installation and Maintenance Co., Inc. It is submitted for your personal use in connection with a project being planned for you by Swain. It is not to be shown to anyone outside your organization, nor is it to be used, reproduced, copied or exhibited in any fashion without the written permission of Swain Sign Installation & Maintenance Co.

TACO BELL

1 ___
2 ___
3 ___
4 ___
5 ___

Design No. TB-4284
Sht 1 of 3
Dwg by gs
Date 5-5-11

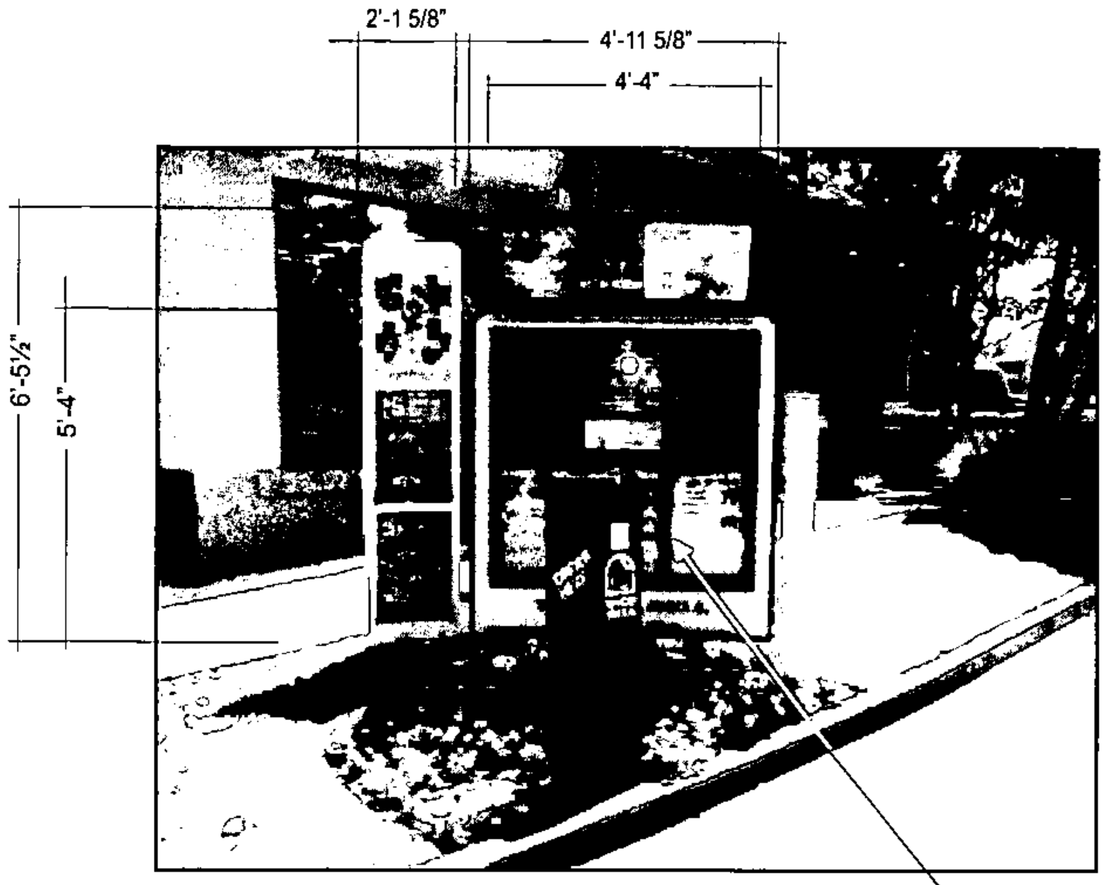

Sign "1" • Existing Menu Board
(To be Removed) Install New Menu Board
Sign "A" on new ftg.

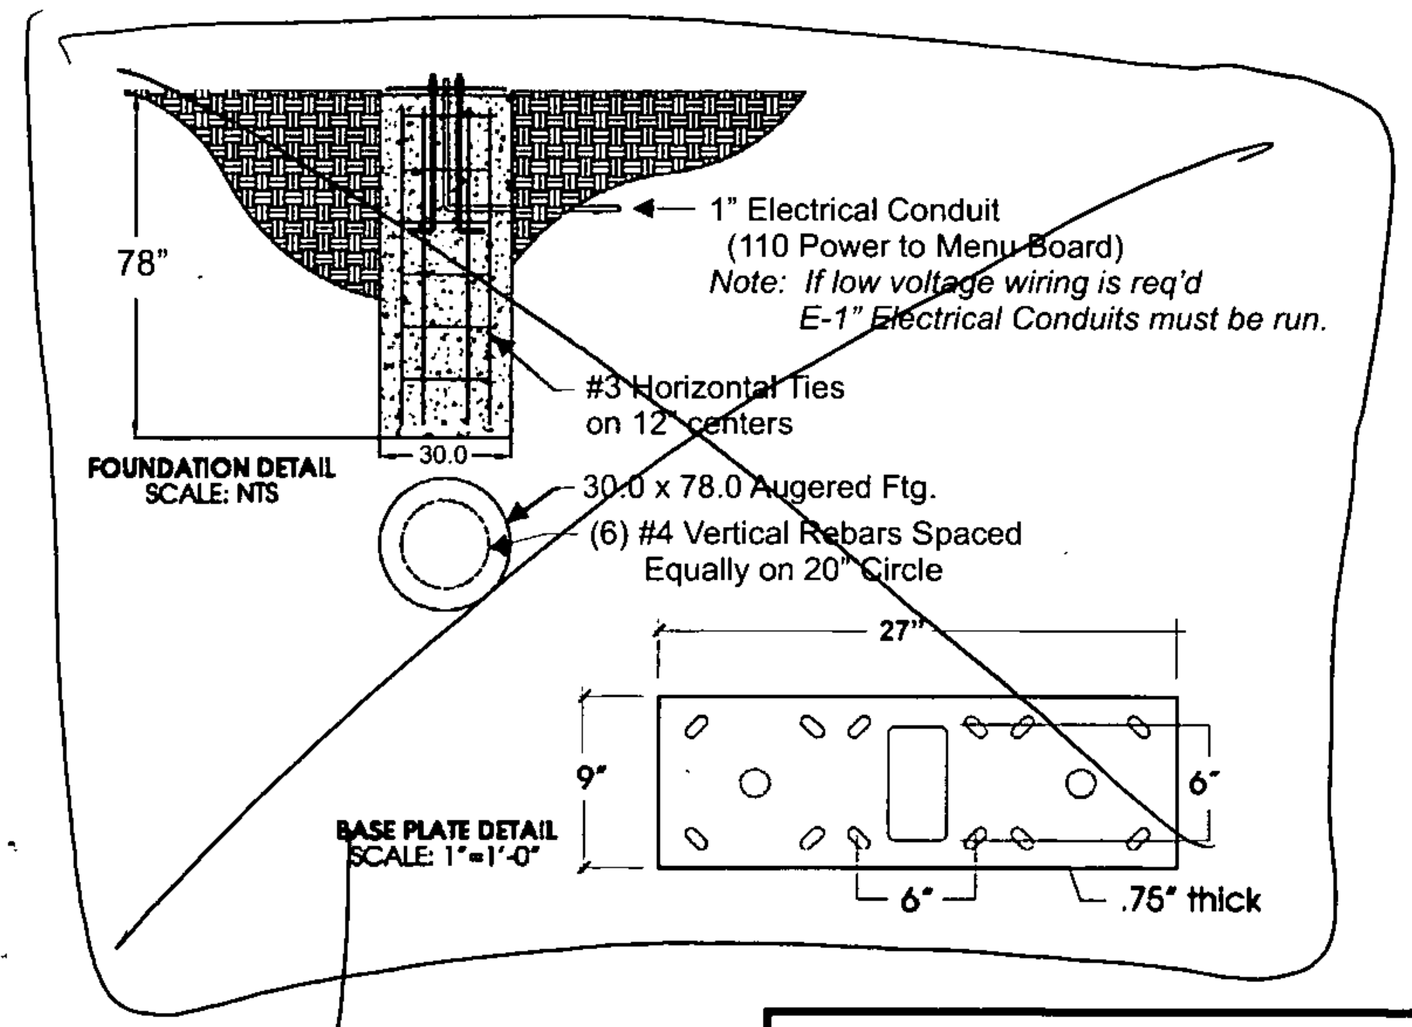

See structural drawing

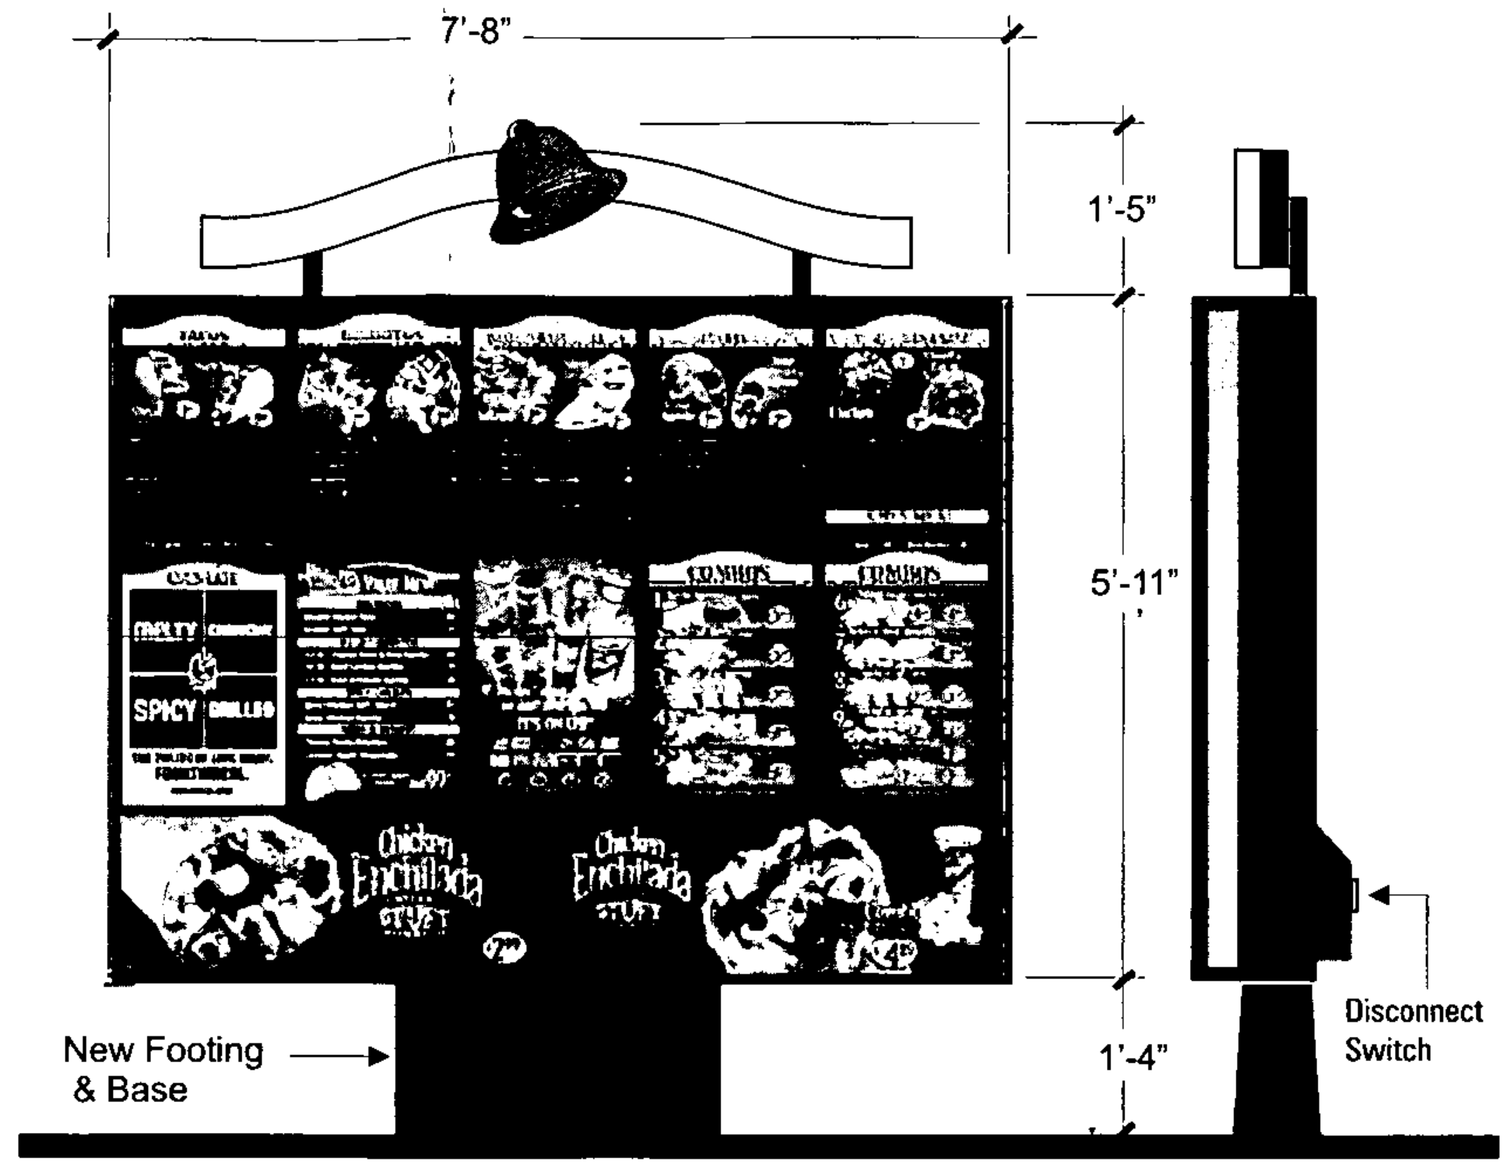

FRONT VIEW 1/2"= 1'-0" **END VIEW**

Ⓐ V-302 ILLUMINATED MENU BOARD

Install in Same Location as Existing Menu Board.

SIGN SPECIFICATIONS

Materials
- Cabinet: Extruded Aluminum
- Face: .150 S/G Polycarbonate

Access
- Open doors & remove panels

Area
- Squared: 81.72 Sq. Ft.

Weight (Est.)
- 950 lbs.

Wind Load
- 50PSF, 110 MPH wind speed, 3 sec. gust-exposure C.

ELECTRICAL SPECIFICATIONS

Lamps
- (4) F025/741 36" 4100K, (10) F032/741 48" 4100K (2) F040/741 60" 4100K

Ballasts
- (7) Electronic Ballasts @ .58 amps ea.
- (1) Electronic Ballast @ .17 amps
- (2) Electronic Ballasts @ 1.15 amps

Line Load
- 4.09 Amps @ 120 VAC
- (1) 15 Amp circuit, 60Hz UL 48 & NEC Compliant

COLOR SPECIFICATIONS

Interior: Mill Finish
Exterior: Cabinet: Tiger Drylac 49/66230-33 Bronze
Doors & Mullions: Black
Graphic & Colors Specifications:
Tiger Drylac 49/66230-33 Bronze

All Electrical Components to be UL Approved

CITY OF SAN JOSE
BUILDING DIVISION
B.P.# _____
DATE _____

Renderings are for graphic purposes only and not intended for actual construction dimensions. For windload requirements, actual dimensions and mounting detail, please refer to engineering specifications & install drawings.

Swain
Sign Installation and Maintenance Co., Inc.

Client TACO BELL #4284 Sales _____
Site Address 5538 Monterey ~~Hwy.~~ Rd., San Jose, CA 95138
Client Approval _____ Date _____
Landlord Approval _____ Date _____

This is an original unpublished drawing created by Swain Sign Installation and Maintenance Co., Inc. It is submitted for your personal use in connection with a project being planned for you by Swain. It is not to be shown to anyone outside your organization, nor is it to be used, reproduced, copied or exhibited in any fashion without the written permission of Swain Sign Installation & Maintenance Co.

TACO BELL

1 ____
2 ____
3 ____
4 ____
5 ____

Design No. TB-4284
Sht 2 of 3
Dwg by gs
Date 5-5-11

NOTE:
BOLT PATTERN PROVIDED AS EXAMPLE - OBTAIN ANCHOR BOLT TEMPLATE FROM SUPPLIER

CONDUIT SCHEDULE

DEVICE	POWER	DATA
DIRECTIONAL	(1) 3/4"	-
OCB	(1) 3/4"	(3) 1"
MENU BOARD	(1) 3/4"	(1) 1"

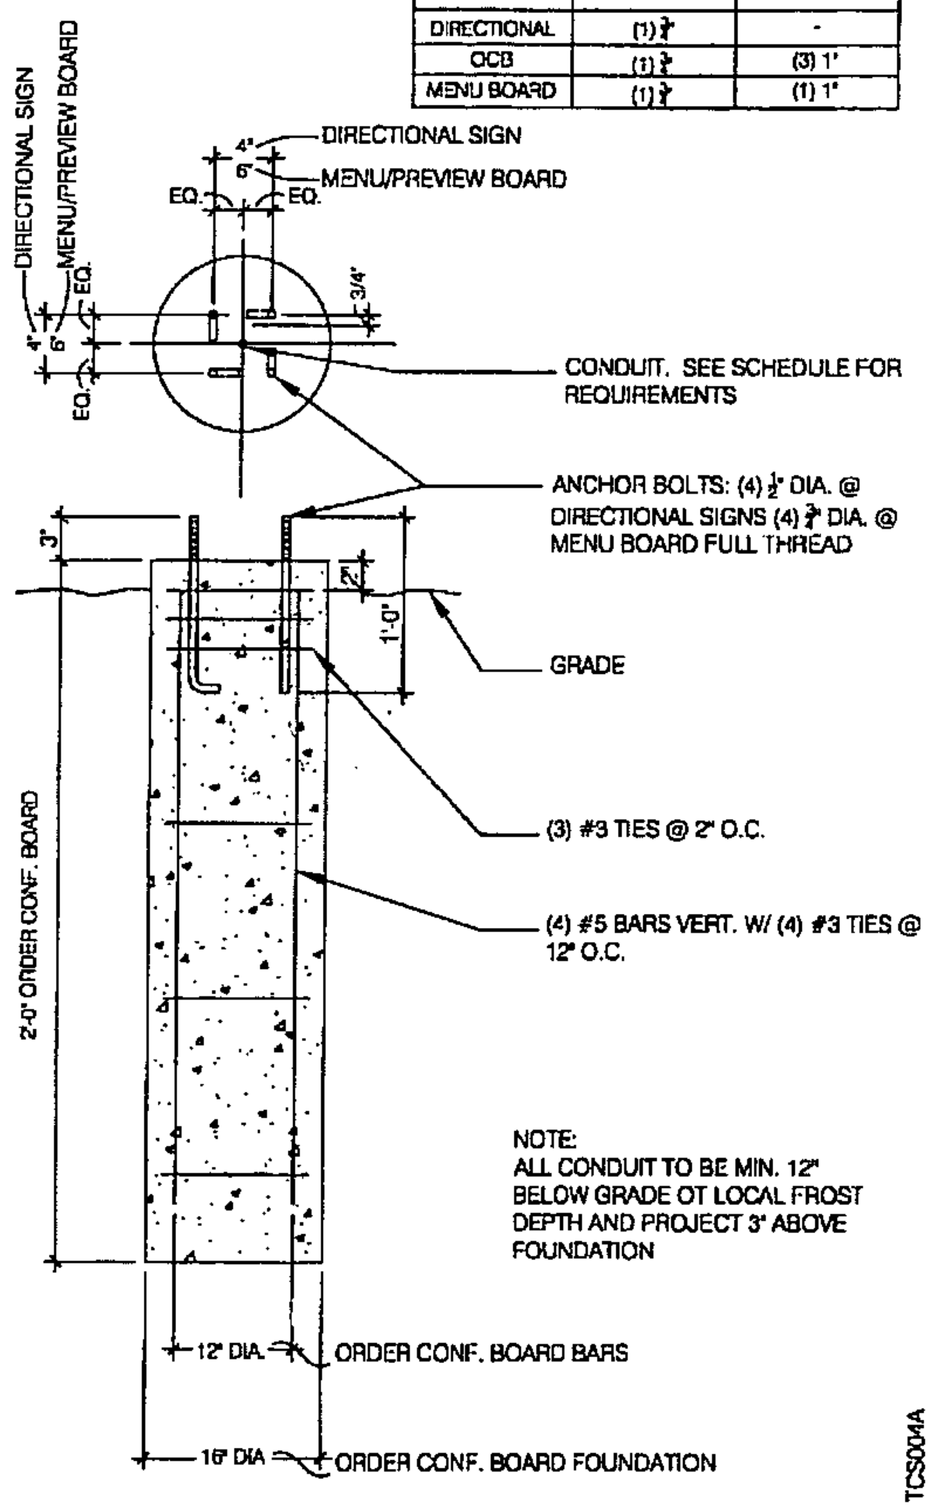

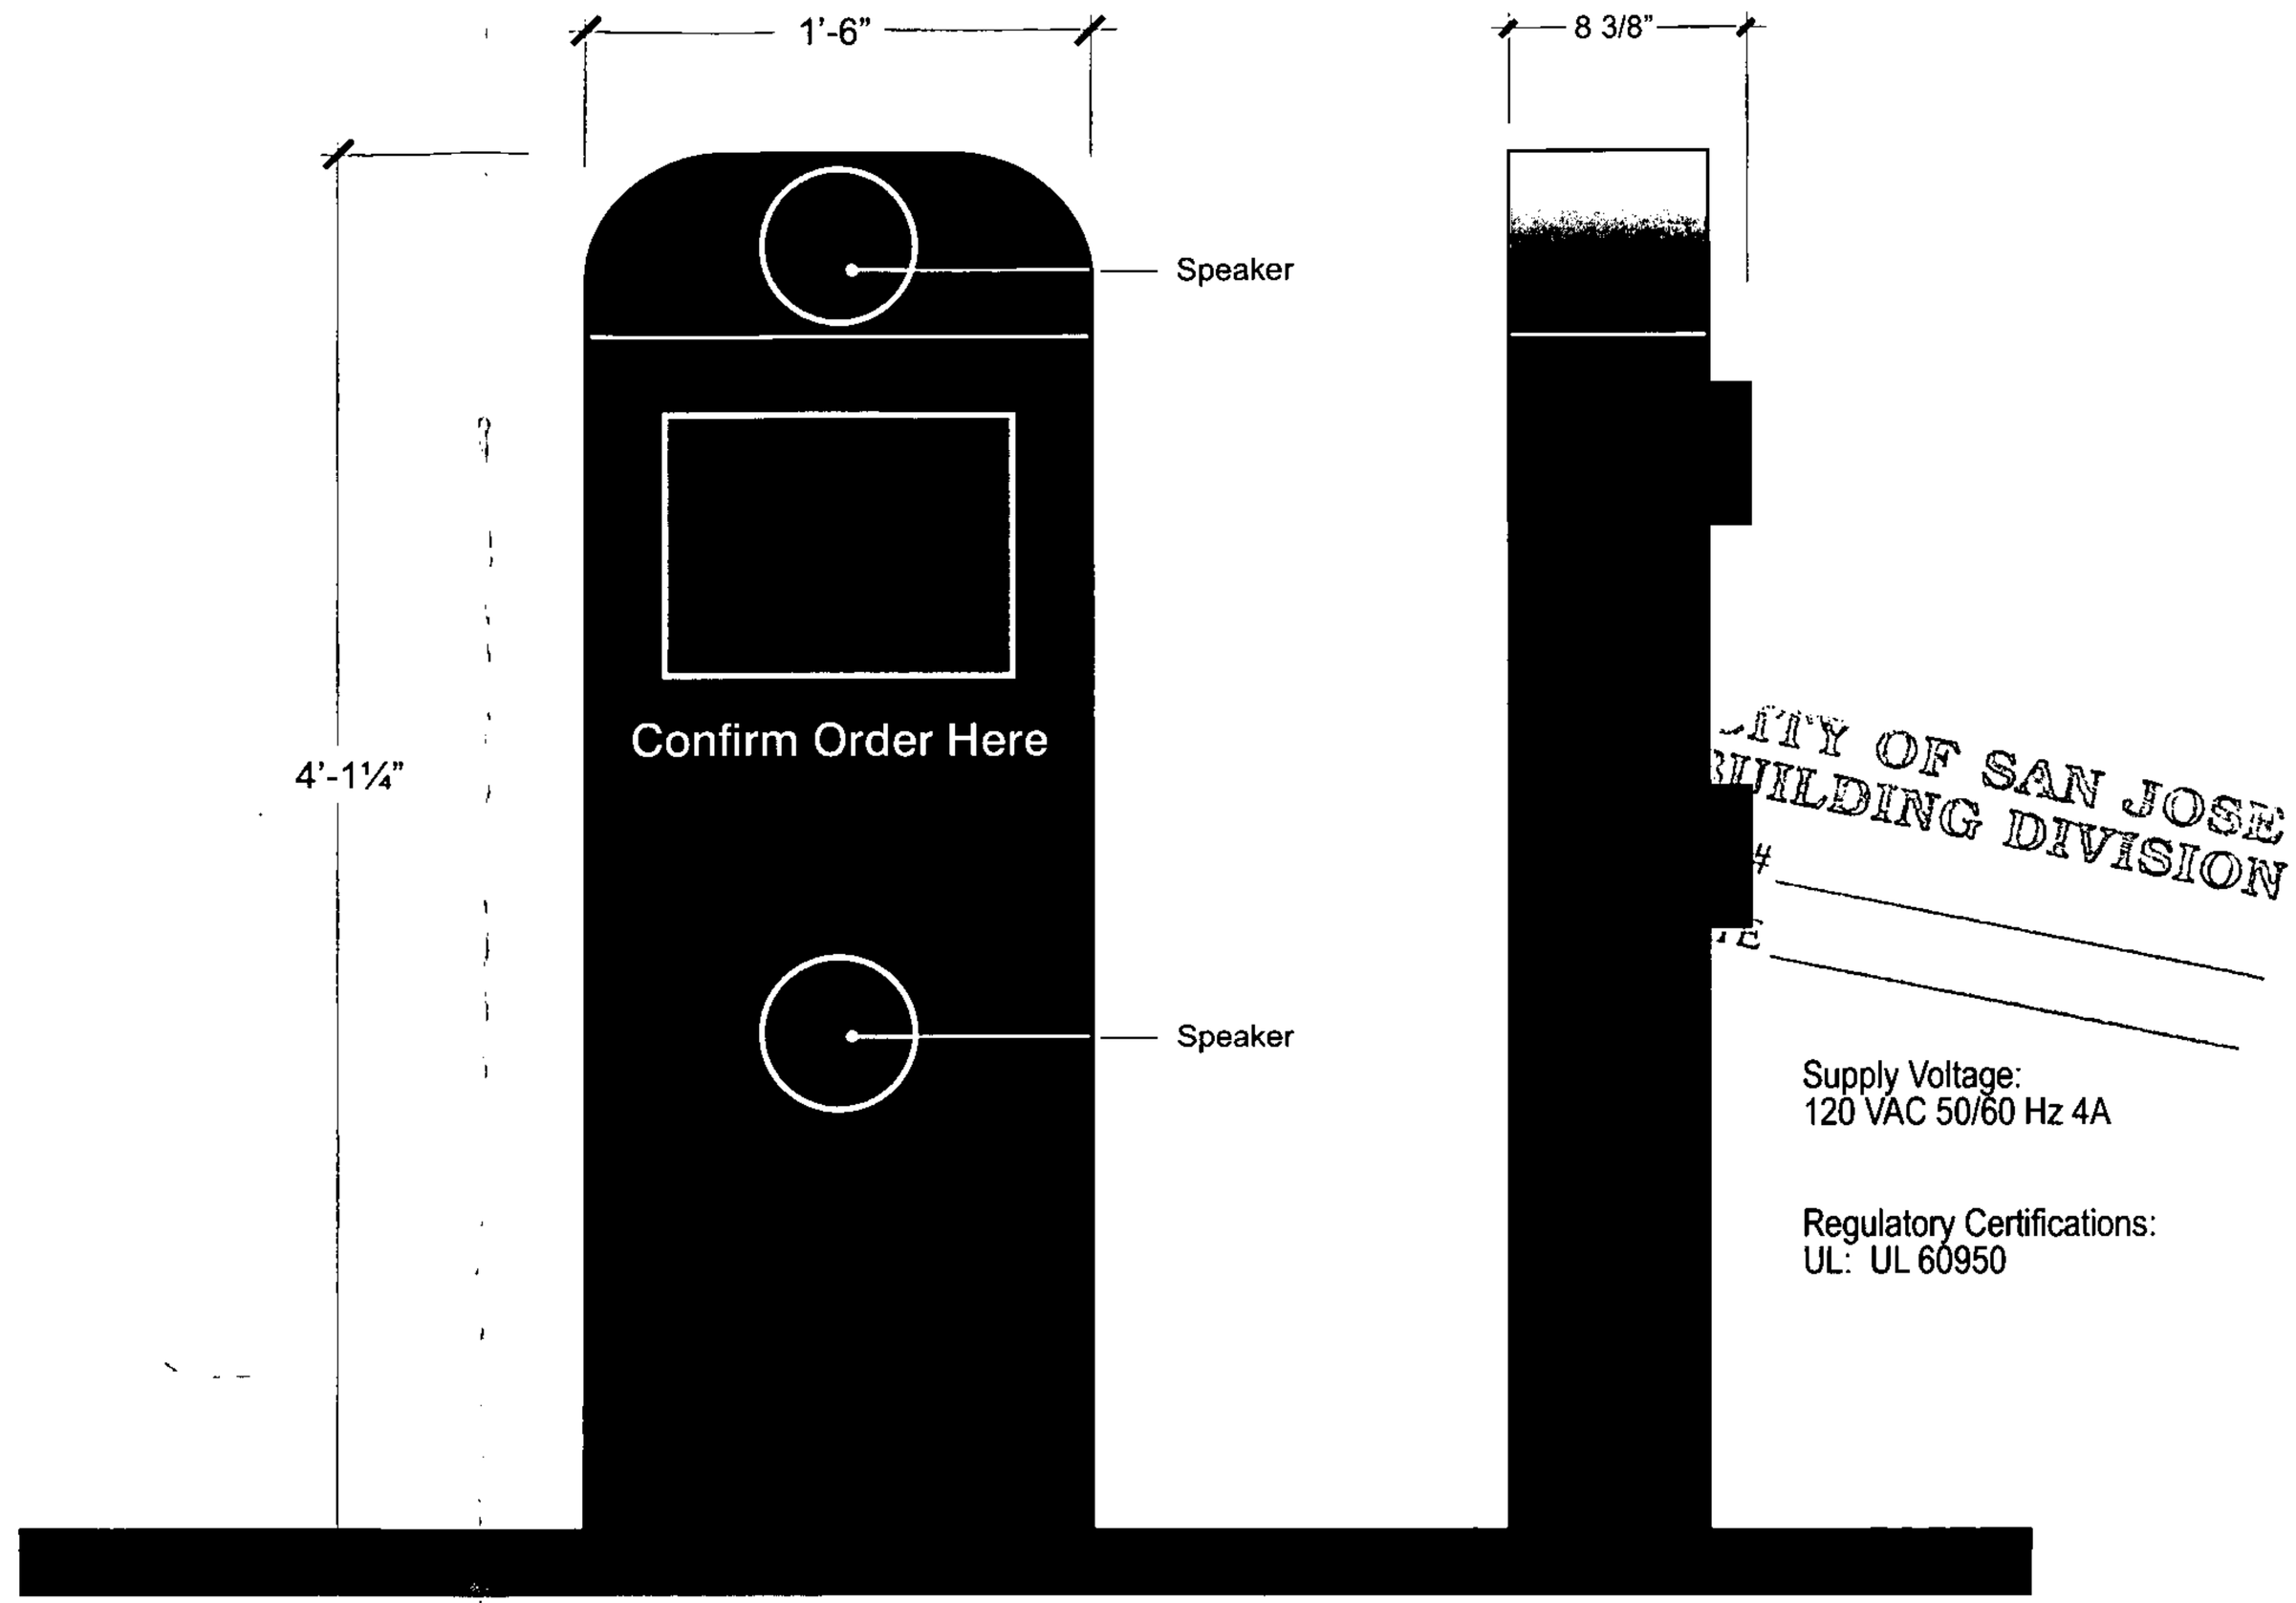

END VIEW

Supply Voltage:
120 VAC 50/60 Hz 4A

Regulatory Certifications:
UL: UL 60950

CITY OF SAN JOSE
BUILDING DIVISION
#
DATE

(B) INSTALL NEW ORDER CONFIRMATION BOARD (OCB) PEDESTAL 1 1/2" = 1'-0"

Fabricated Aluminum Cabinet w/ Aluminum Angle Inner Structure.
Exterior Grade Gloss Enamel Finish.
Mount on New Concrete Footing.
Install in Same Location as Existing.OCB.

Swain
Sign Installation and Maintenance Co., Inc.

Client TACO BELL #4284 Sales
Site Address 5538 Monterey ~~Hwy~~ Rd., San Jose, CA 95138
Client Approval Date
Landlord Approval Date

This is an original unpublished drawing created by Swain Sign Installation and Maintenance Co., Inc. It is submitted for your personal use in connection with a project being planned for you by Swain. It is not to be shown to anyone outside your organization, nor is it to be used, reproduced, copied or exhibited in any fashion without the written permission of Swain Sign Installation & Maintenance Co.

TACO BELL

1 2 3 4 5

Design No. TB-4284
Sht 3 of 3
Dwg by gs
Date 5-5-11