City of San Jose - Building Division - Index Cover

Address 1371 Kooser Rd

PLAN CHECK # _____ **PERMIT #** (B E P M) 15020360

Prepared By VB **Page #** _____ **Date** 6/3/15

Category	Document Type	Sub Document Type
☐ MP Tracts	☐ PP Plot Plans	
	☐ TP Tract Plans	☐ BD Building ☐ PB Plumbing ☐ MM Mechanical ☐ EE Electrical
	☐ TD Supporting Documents	
	☐ TC Structural Calculations	
	☐ TN Energy Calculations	
	☐ TS Soils Report	
	☐ TT Trusses/Shop Drawings	
	☐ TM Tract Map	☐ AR Addressed
☒ PL Plans	☐ PY Preliminary Plans	
	☒ EP Plans	☒ BL Building ☐ BP Plumbing ☐ BM Mechanical ☐ BE Electrical
	☐ PM Parcel Map	
	☐ AM Alternate Materials	
	☐ SC Structural Calculations	
	☐ EC Energy Calculations	
	☐ SD Supporting Documents	
	☐ SR Soils Report	
	☐ TR Trusses/Shop Drawing	
	☐ CR Copy Request	
☐ PT Permits	☐ AD Addressing	
	☐ IN Inspection Notices	☐ EP Expired
	☐ PR Permits & Applications	☐ CC Cash Receipts / Refunds ☐ CO C of O ☐ CP Correspondence ☐ EX Expired / Voided ☐ FI Finals ☐ IN Initial ☐ IS Initial – Supporting Doc's ☐ MR Meter Releases ☐ SI Special Inspection Reports
	☐ CF Compliance Files	☐ CN Compliance Notices ☐ RS Rescind ☐ SW Stop Work Orders
	☐ DR Damage Reports	☐ ED Earthquake Damage ☐ FD Flood Damage ☐ FA Fire/Auto Survey ☐ IV Investigation Survey

CHUCK E CHEESE'S

CITY OF SAN JOSE BUILDING DIVISION
APPROVED PLAN SET
(X) OFFICE SET ( ) FIELD SET

ADDRESS _____
PERMIT No. _____ DATE _____
P.C. No. 15-020108 DATE 6 3 15
CODE EDITIONS (CBC) UMC, UPC 13 NEC ____ ENERGY ____ DA ____
OCCUPANCY GROUP(S) — TYPE OF CONSTRUCTION —

PLANS APPROVED FOR:	CHECKED BY	APPROVED BY
(X) BUILDING NON STRUCT	MAS	MAS
(X) BUILDING STRUCT	MAS	MAS
( ) ELECTRICAL		
(X) PLUMBING		
(X) MECHANICAL		
(X) FIRE		
(X) OTHER		
(X) ZONING	PLANNING PERMIT #	
COMMENTS		

Upon arrival at the job site, if you find any differences between the drawings and the actual physical characteristics of the building which may require repositioning of the signs, or if someone on the job site tells you to install the signs in a different position than is called for on the drawings, stop immediately and call one of the following for authorization:
Starlite Sign -
Debbie Stellar / 817-691-3528 or Toni Gomez / 940-239-9771.
Failure to do so may result in the installer having to bear the expense of reinstalling the sign in the correct position & possibly the expense to repair damages to finished surfaces.

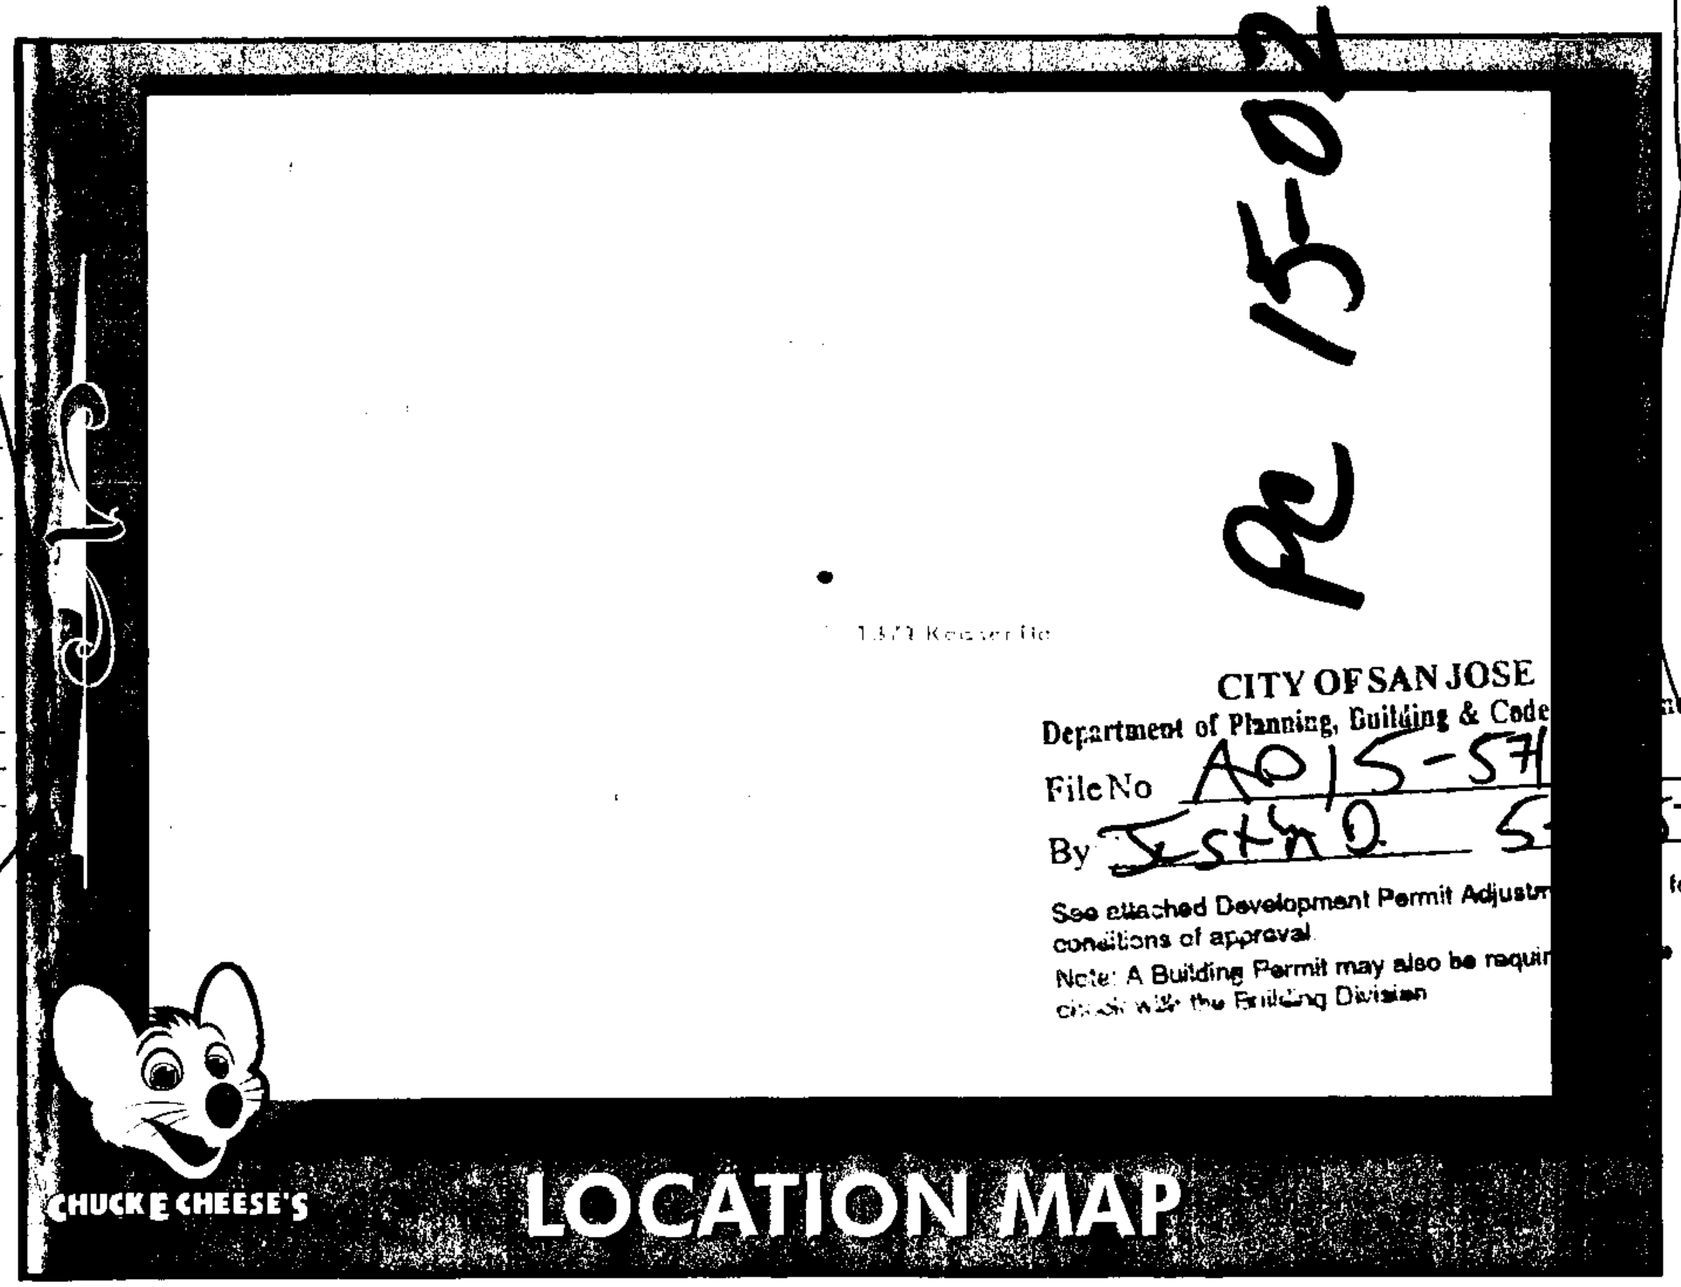

PC 15-020108

BE 15-020360 OFFICE

1371 Kooser Rd

PC 15-020108

NOTE TO FABRICATORS: ANY CHANGES MADE TO CUSTOMER SPECS MUST BE PRE APPROVED BY PROJECT MANAGER PRIOR TO MANUFACTURING.

SOUTH (FRONT)	
A	MFG. & INST. (1) 7' "CHUCK WAVES" CHANNEL LOGO
B	MFG. & INST. REPLACEMENT FACES FOR (1) 36" CHANNEL LETTER SIGN
	REMOVE EXISTING 7' LOGO
	REMOVE (4) EXISTING AWNINGS
WEST (LEFT)	
C	MFG. & INST. (1) 4' "CHUCK WAVES" CHANNEL LOGO
	REMOVE EXISTING 4' LOGO
FREESTANDING SIGNS	
P	MFG. & INSTALL 9' x 9' PYLON CABINET ON EXISTING STEEL
	REMOVE EXISTING PYLON CABINET
INTERIOR	
Z	MFG. & SHIP (1) SM. MENU BOARD SET

BROKEN LINE INDICATES BLOCKING BEHIND WALL
(½" PLYWOOD FOR SIGNS; 2" x 12" FOR CANOPIES &/OR AWNINGS)
-LOCATIONS SHOWN ARE APPROXIMATE-
FOR EXACT LOCATIONS, SEE ARCHITECTURAL DETAILS

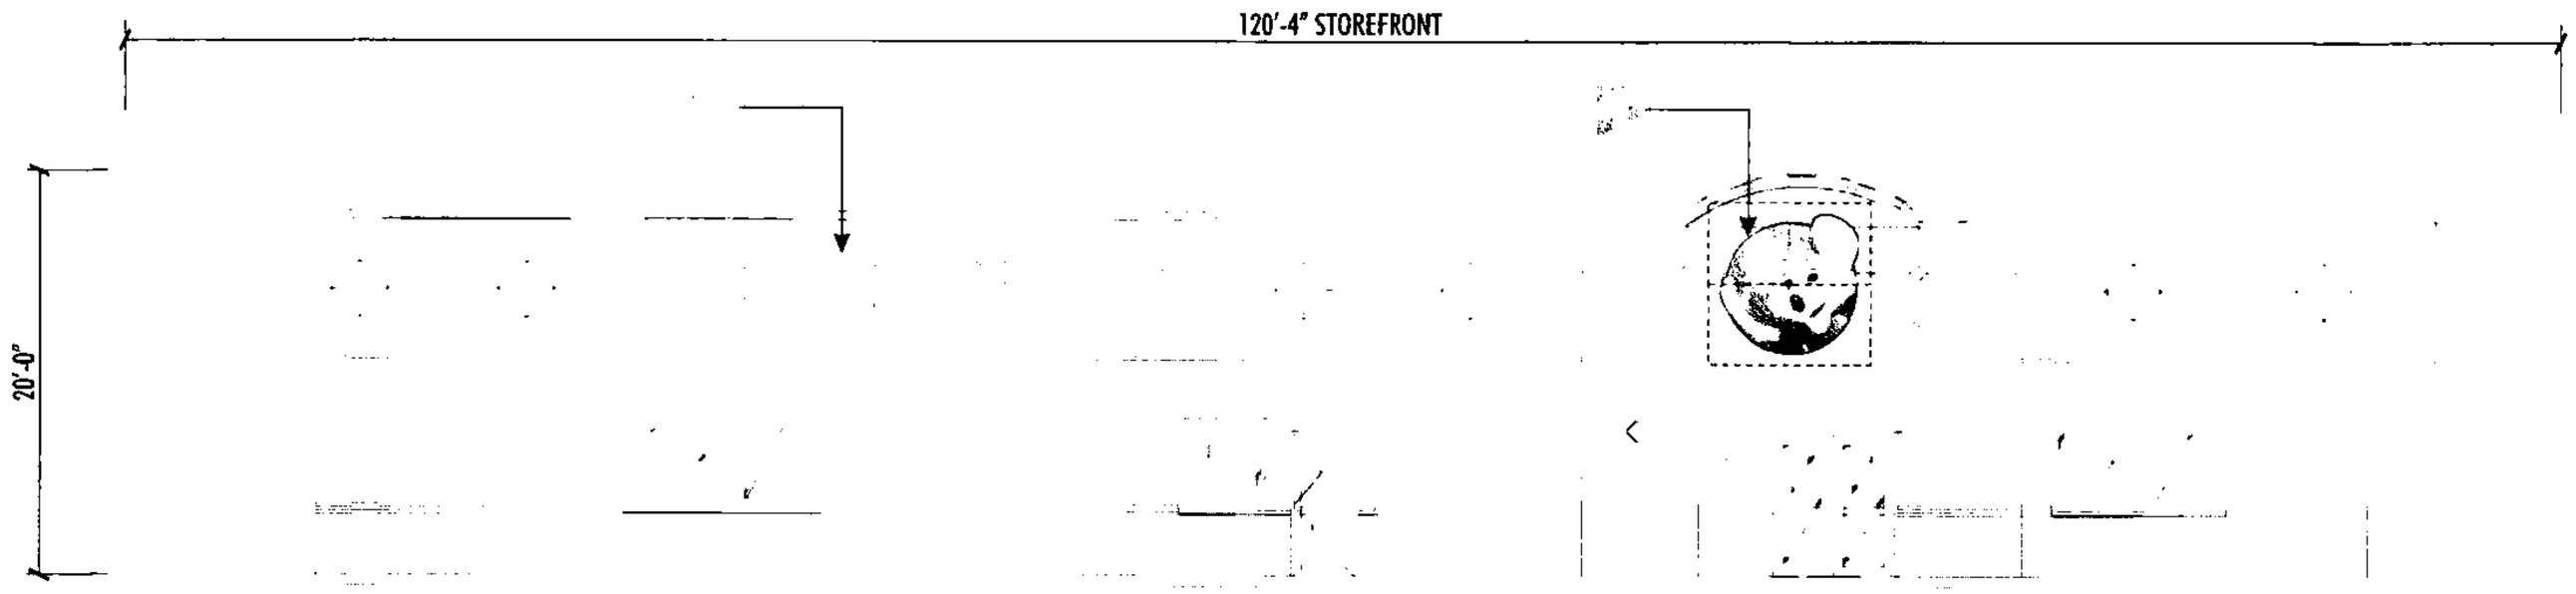

SOUTH (FRONT) ELEVATION
SCALE: 3/32" = 1'-0"

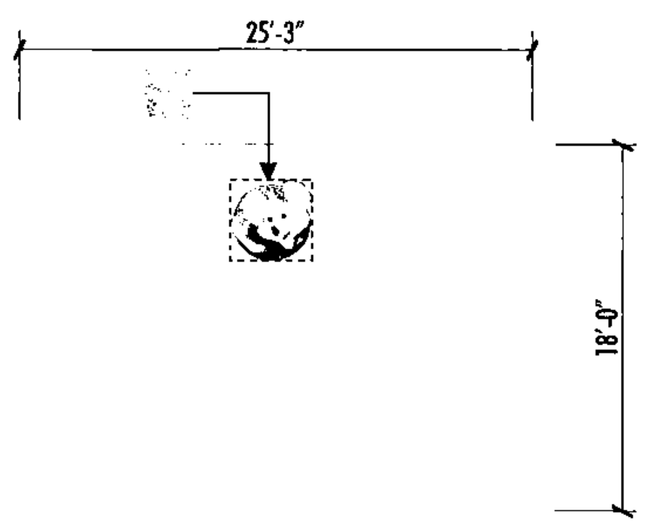

WEST (LEFT) ELEVATION
SCALE: 3/32" = 1'-0"

Starlite
7923 E. McKinney St., Denton, TX 76208
(940) 382-8850 Fax: (940) 387-0429

Chuck E. Cheese's #404
1371 Kooser Rd.
San Jose, CA

Debbie Stellar	Toni Gomez

Bids are good if accepted within 30 days of proposal. This drawing is the property of Starlite Sign, which reserves all rights to its reproduction and display.

G. Owens	37006	03-02-15	1502-133	02 of 07

REVISIONS

1	03-10-15	GO	SHOW REFACE OF EXISTING C/L's; ADD SURVEY INFO FOR PYOLN

Construct & Install Using Only U.L. Listed Components & In Accordance w/Art. 600 of the N.E.C. & any Applicable Local Codes
U/L LABELS REQUIRED

CITY OF SAN JOSE
Department of Planning, Building & Code Enforcement
File No.
By: DATE
See attached Development Permit Adjustment sheet for conditions of approval.
Note: A Building Permit may also be required. Please check with the Building Division.

NOTE TO FABRICATORS: ANY CHANGES MADE TO CUSTOMER SPECS MUST BE PRE APPROVED BY PROJECT MANAGER PRIOR TO MANUFACTURING

SCALE CHECK — WHITE BAR SHOULD MEASURE 1" LONG

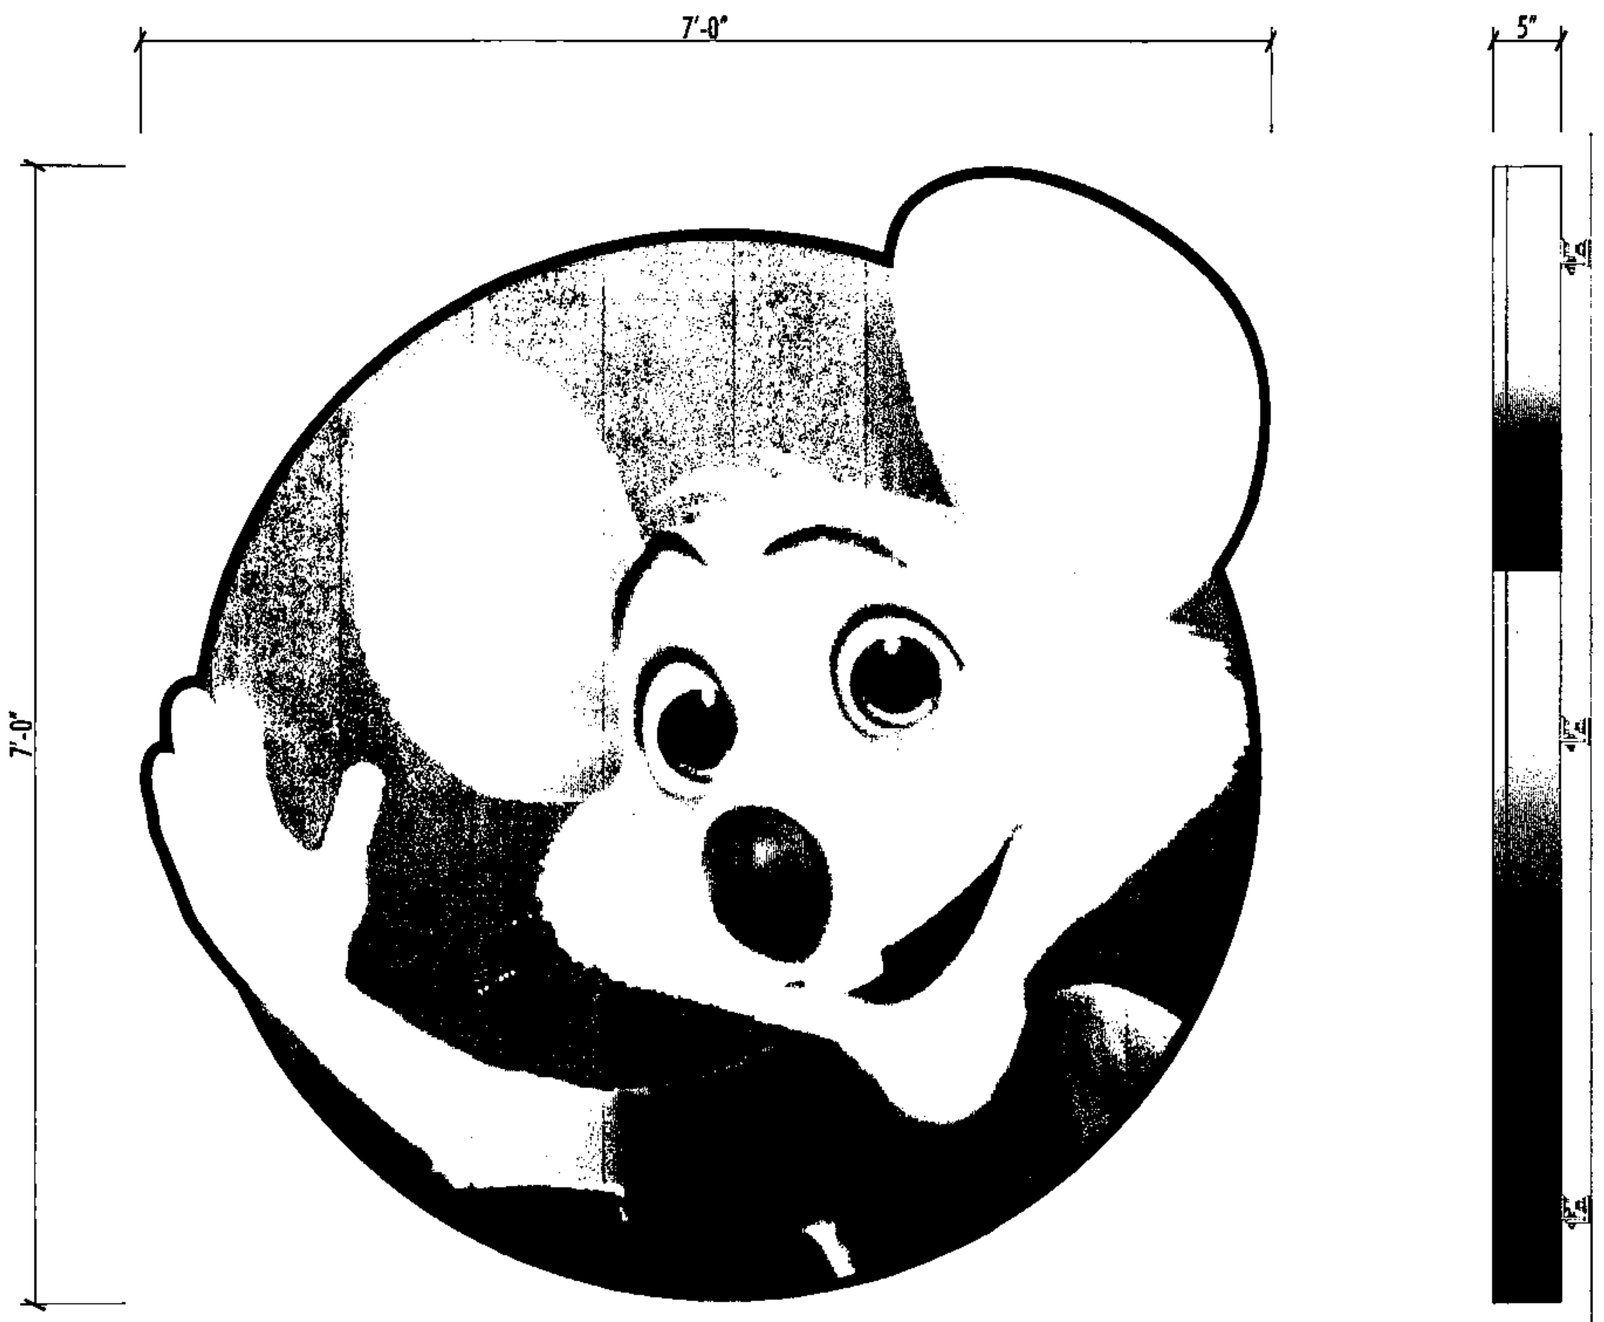

CHANNEL LOGO WALL SIGN (1 REQUIRED)
SCALE: ¾" = 1'-0"

7'-0" x 7'-0" = 49 SQ. FT.

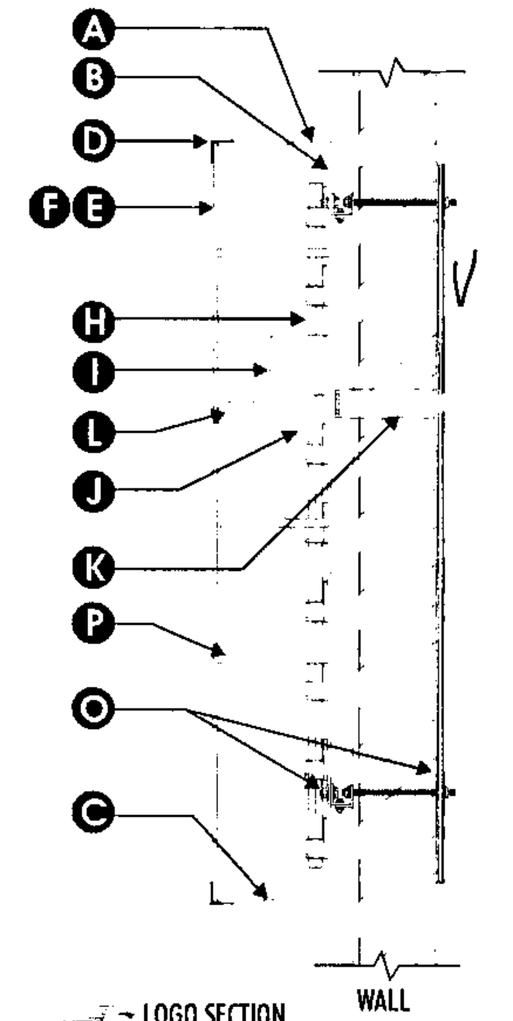

LOGO SECTION
N.T.S.

ITEM	DESCRIPTION		
RETURN	5"	.063 ALUM.	PREFINISHED BLACK
BACK	3MM	ALUPANEL	PREFINISHED WHITE (WHITE INTERIOR)
WEEP HOLES	YES		
RETAINER	1" x 1" ALUMINUM	PTD. BLACK	
FACE	.177"	WHITE	POLYCARBONATE
VINYL	1ST SURFACE	DIGITAL PRINT	
TRADEMARK			
L.E.D. LIGHTING	GELCORE TETRAMAX WHITE LED LIGHTING		
POWER SUPPLY	LOCATED INSIDE SIGN		
SECONDARY	SUPPLY CABLE w/GROUND	PRIMARY TO J-BOX (HOOKUP BY G.C.)	
WIRE FEED	PRIMARY FROM SIGN THROUGH WALL IN SEAL-TITE CONDUIT		
CONTROL	WATER-TIGHT EXT. CUT-OFF SWITCH	TIMER ON/OFF (BY OTHERS)	
RACEWAY			
BACKGROUND			
MOUNTING	2" x 2" x 2" GALV. CLIPS	WALL CLIPS ATTACHED w/THRU-BOLTS IN WALL	½" PLYWOOD BACKING
FACE SUPPORT	CLEAR ACRYLIC DOWEL BUMPER w/CLEAR SILICONE ON END		

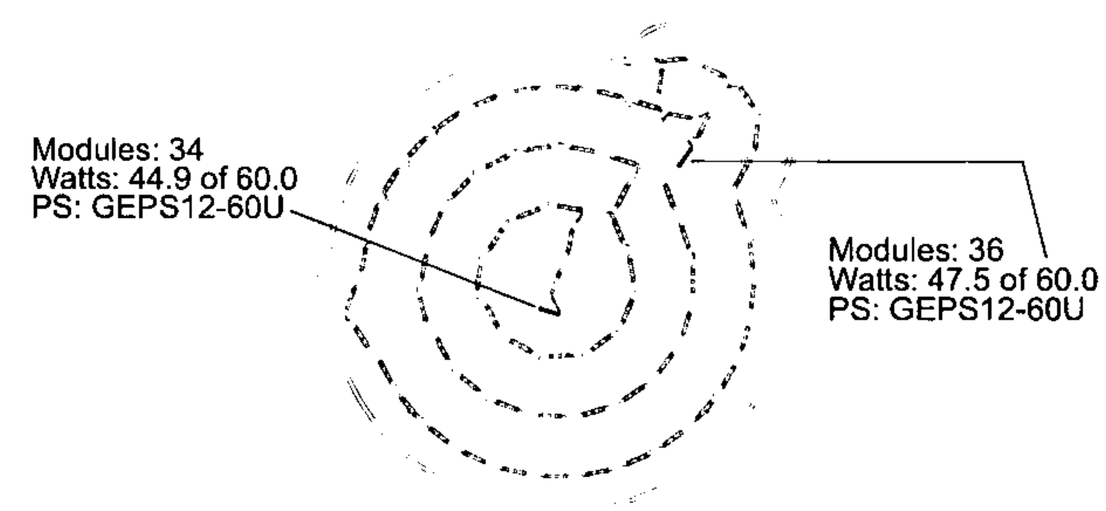

70 Modules: GE Lighting Solutions - Tetra PowerMAX White - GEPM71-2

LED LAYOUT
N.T.S.

Starlite
7923 E. McKinney St., Denton, TX 76208
(940) 382-8850 Fax: (940) 387-0429

Chuck E. Cheese's #404
1371 Kooser Rd.
San Jose, CA

Debbie Stellar | Toni Gomez

Bids are good if accepted within 30 days of proposal. This drawing is the property of Starlite Sign, which reserves all rights to its reproduction and display.

G. Owens	37006	03-02-15	1502-133	03 of 07

REVISIONS

1	03-10-15	GO	SHOW REFACE OF EXISTING C/L's; ADD SURVEY INFO FOR PYOLN

L.E.D. POWER SUPPLY PRIMARY WIRING CONNECTORS CONNECTED TO LINE VOLTAGE IN ACCORDANCE WITH NEC ARTICLE 600.

Construct & Install Using Only U.L. Listed Components & In Accordance w/Art. 600 of the N.E.C. & any Applicable Local Codes
U/L LABELS REQUIRED

CITY OF SAN JOSE
Department of Planning, Building & Code Enforcement
File No
By
DATE

See attached Development Permit Adjustment sheet for conditions of approval.
Note: A Building Permit may also be required. Please check with the Building Division.

NOTE TO FABRICATORS: ANY CHANGES MADE TO CUSTOMER SPECS MUST BE PRE APPROVED BY PROJECT MANAGER PRIOR TO MANUFACTURING

SCALE CHECK — WHITE BAR SHOULD MEASURE 1" LONG

3/16" #2793 RED ACRYLIC FACES w/1" BLACK JEWELITE TRIM

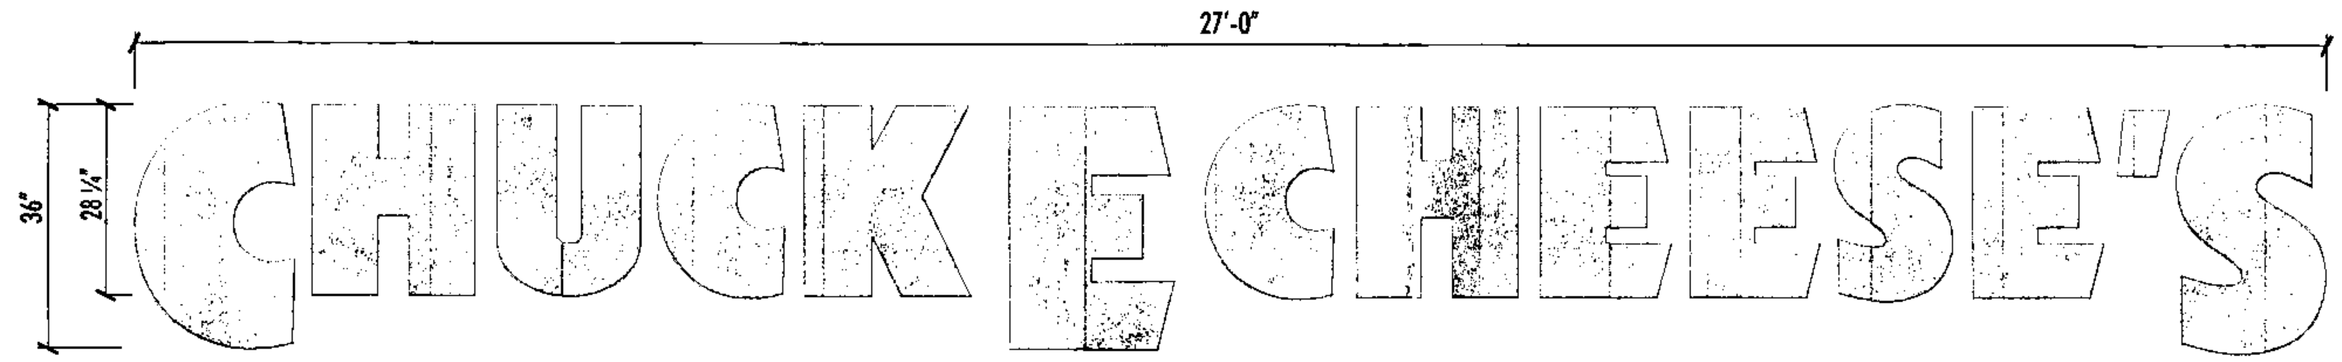

REPLACEMENT FACES
SCALE: 3/8" = 1'-0"

Starlite
7923 E. McKinney St., Denton, TX 76208
(940) 382-8850 Fax: (940) 387-0429

Chuck E. Cheese's #404
1371 Kooser Rd.
San Jose, CA

Debbie Stellar	Toni Gomez

Bids are good if accepted within 30 days of proposal. This drawing is the property of Starlite Sign, which reserves all rights to its reproduction and display.

G. Owens	37006	03-02-15	1502-133	04 of 07

REVISIONS

1	03-10-15	GO	SHOW REFACE OF EXISTING C/L's; ADD SURVEY INFO FOR PYOLN

L.E.D. POWER SUPPLY PRIMARY WIRING CONNECTORS CONNECTED TO LINE VOLTAGE IN ACCORDANCE WITH NEC ARTICLE 600.

Construct & Install Using Only U.L. Listed Components & In Accordance w/Art. 600 of the N.E.C. & any Applicable Local Codes
U/L LABELS REQUIRED

CITY OF SAN JOSE
Department of Planning, Building & Code Enforcement
File No. _____
By: _____ DATE
See attached Development Permit Adjustment sheet for conditions of approval.
Note: A Building Permit may also be required. Please check with the Building Division.

NOTE TO FABRICATORS: ANY CHANGES MADE TO CUSTOMER SPECS MUST BE PRE APPROVED BY PROJECT MANAGER PRIOR TO MANUFACTURING.

SCALE CHECK _____ WHITE BAR SHOULD MEASURE 1" LIN.

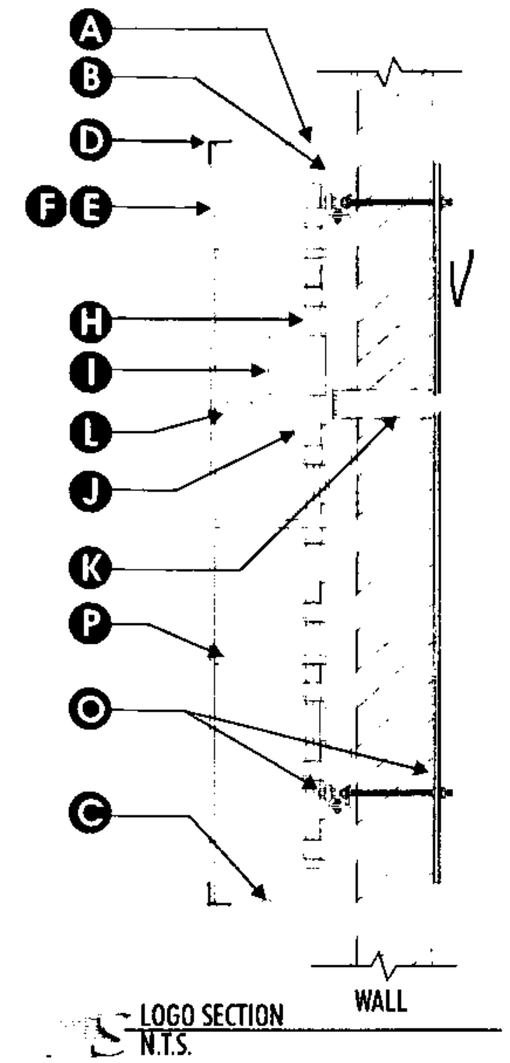

LOGO SECTION
N.T.S.

ITEM	DESCRIPTION		
RETURN	5"	.063 ALUM.	PREFINISHED BLACK
BACK	3MM	ALUPANEL	PREFINISHED WHITE (WHITE INTERIOR)
WEEP HOLES	YES		
RETAINER	1" x 1" ALUMINUM	PTD. BLACK	
FACE	.177"	WHITE	POLYCARBONATE
VINYL	1ST SURFACE	DIGITAL PRINT	
TRADEMARK			
L.E.D. LIGHTING	GELCORE TETRAMAX WHITE LED LIGHTING		
POWER SUPPLY	LOCATED INSIDE SIGN		
SECONDARY	SUPPLY CABLE w/GROUND	PRIMARY TO J-BOX (HOOKUP BY G.C.)	
WIRE FEED	PRIMARY FROM SIGN THROUGH WALL IN SEAL-TITE CONDUIT		
CONTROL	WATER-TIGHT EXT. CUT-OFF SWITCH	TIMER ON/OFF (BY OTHERS)	
RACEWAY			
BACKGROUND			
MOUNTING	2" x 2" x 2" GALV. CLIPS	WALL CLIPS ATTACHED w/THRU-BOLTS IN WALL 1/4"	½" PLYWOOD BACKING
FACE SUPPORT	CLEAR ACRYLIC DOWEL BUMPER w/CLEAR SILICONE ON END		

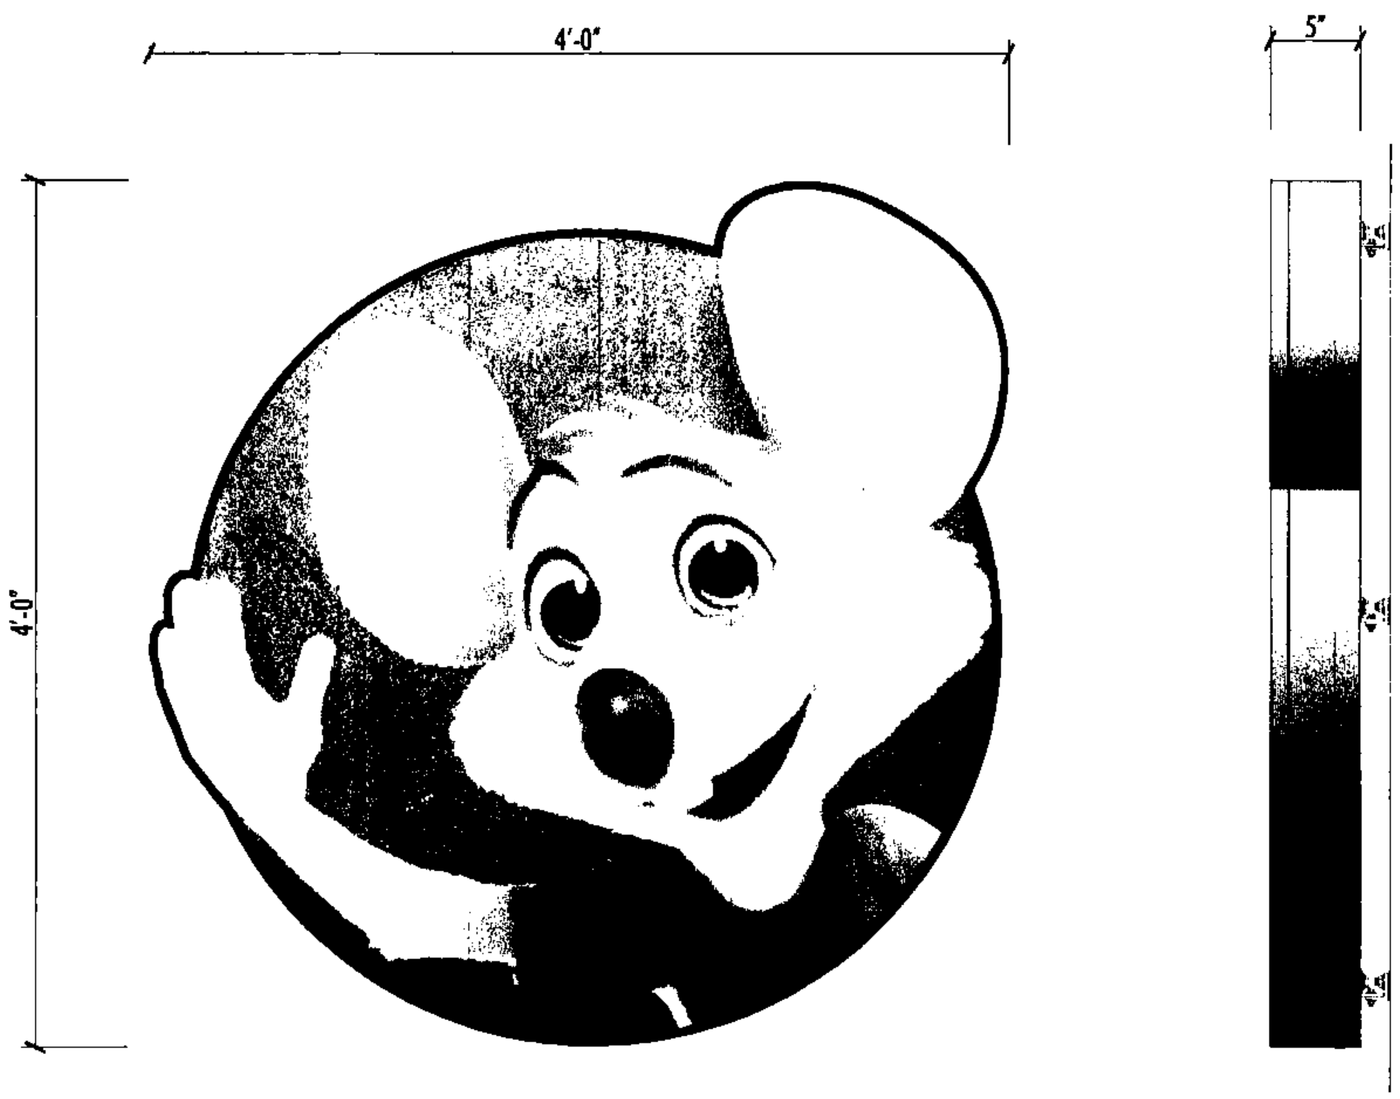

CHANNEL LOGO WALL SIGN (1 REQUIRED)
SCALE: 1" = 1'-0"

4'-0" x 4'-0" = 16 SQ. FT.

Starlite
7923 E. McKinney St., Denton, TX 76208
(940) 382-8850 Fax: (940) 387-0429

Chuck E. Cheese's #404
1371 Kooser Rd.
San Jose, CA

Debbie Stellar | Toni Gomez

Bids are good if accepted within 30 days of proposal. This drawing is the property of Starlite Sign, which reserves all rights to its reproduction and display.

G. Owens	37006	03-02-15	1502-133	05 of 07

REVISIONS

1	03-10-15	GO	SHOW REFACE OF EXISTING C/L's; ADD SURVEY INFO FOR PYOLN

CITY OF SAN JOSE
Department of Planning, Building & Code Enforcement
File No _____
By: _____ DATE

See attached Development Permit Adjustment sheet for conditions of approval.
Note: A Building Permit may also be required. Please check with the Building Division.

NOTE TO FABRICATORS: ANY CHANGES MADE TO CUSTOMER SPECS MUST BE PRE APPROVED BY PROJECT MANAGER PRIOR TO MANUFACTURING

SCALE CHECK WHITE BAR SHOULD MEASURE 1" LGN.

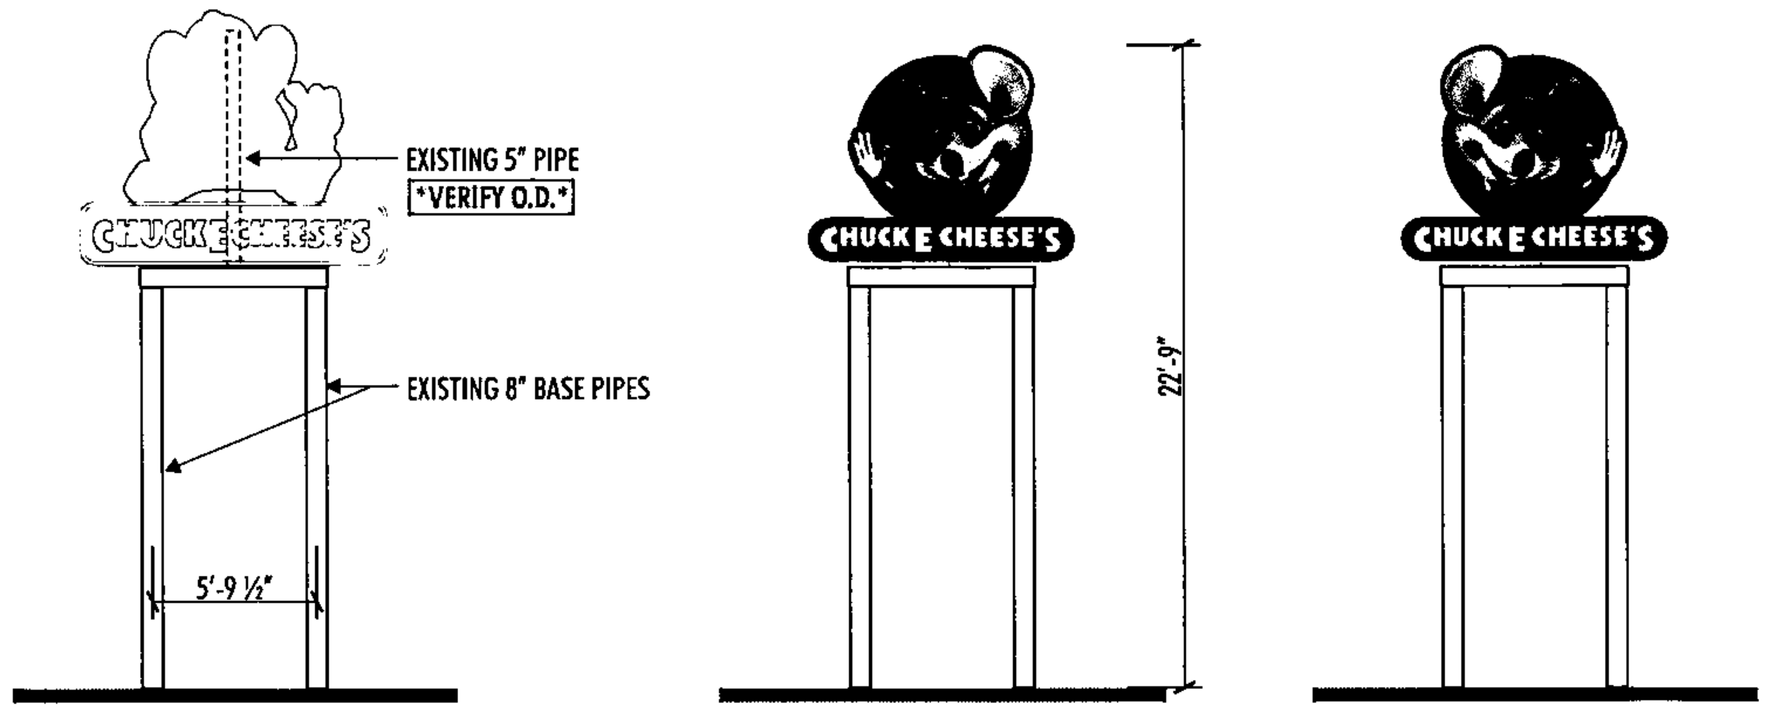

EXISTING

PROPOSED
SIDE 'A'

PROPOSED
SIDE 'B'

DOUBLE-FACE PYLON SIGN
SCALE: 1/8" = 1'-0"

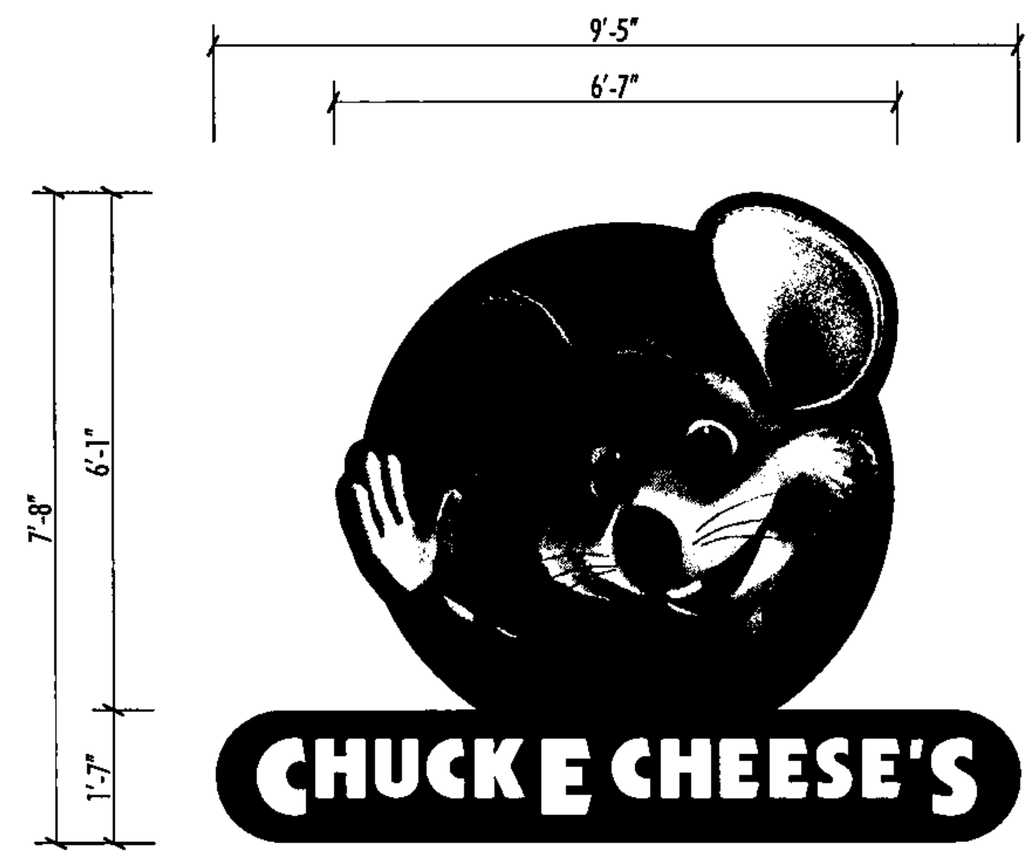

DOUBLE-FACE PYLON CABINET
SCALE: 3/8" = 1'-0"

7'-8" x 9'-5" = 72.2 SQ. FT.

SIGN P

24" DEEP CABINET PTD. BLACK; WHITE LEXAN VINYL FACES w/DIGITALLY PRINTED GRAPHICS; INTERNALLY ILLUMINATED w/H.O. FLUORESCENT LAMPS; REPAINT POLES BLACK

Since 1956
StarliteSign LP
www.starlitesign.com
7923 E. McKinney St., Denton, TX 76208
(940) 382-8850 Fax: (940) 387-0429

CUSTOMER: Chuck E. Cheese's #404
LOCATION: 1371 Kooser Rd.
CITY, ST: San Jose, CA
ACCT. EXEC: Debbie Stellar
PRJ. MGR.: Toni Gomez

Bids are good if accepted within 30 days of proposal. This drawing is the property of Starlite Sign, LP which reserves all rights to its reproduction and display.

DESIGNER	ESTIMATE	ORIG. DATE	DWG #	PAGE
G. Owens	37006	03-02-15	1502-133	06 of 07

REVISIONS

#	DATE	BY	DESCRIPTION
1	03-10-15	GO	SHOW REFACE OF EXISTING C/L's; ADD SURVEY INFO FOR PYOLN
2	05-11-15	GO	RESIZED PYLON CABINET
3	05-15-15	GO	NEW PYLON DESIGN

BALLAST(S) WIRED ACCORDING TO SCHEMATIC ON BALLAST; PRIMARY CONNECTED TO LINE VOLTAGE IN ACCORDANCE WITH NEC ARTICLE 600.

Construct & Install Using Only U.L. Listed Components & In Accordance w/Art. 600 of the N.E.C. & any Applicable Local Codes
U/L LABELS REQUIRED
(1) 20amp
120V DEDICATED CIRCUIT(S) REQ'D.

CITY OF SAN JOSE
Department of Planning, Building & Code Enforcement
File No _____
By _____ DATE

See attached Development Permit Adjustment sheet for conditions of approval.
Note: A Building Permit may also be required. Please check with the Building Division.

NOTE TO FABRICATORS: ANY CHANGES MADE TO CUSTOMER SPECS MUST BE PRE APPROVED BY PROJECT MANAGER PRIOR TO MANUFACTURING.

SCALE CHECK _____ WHITE BAR SHOULD MEASURE 1" LONG

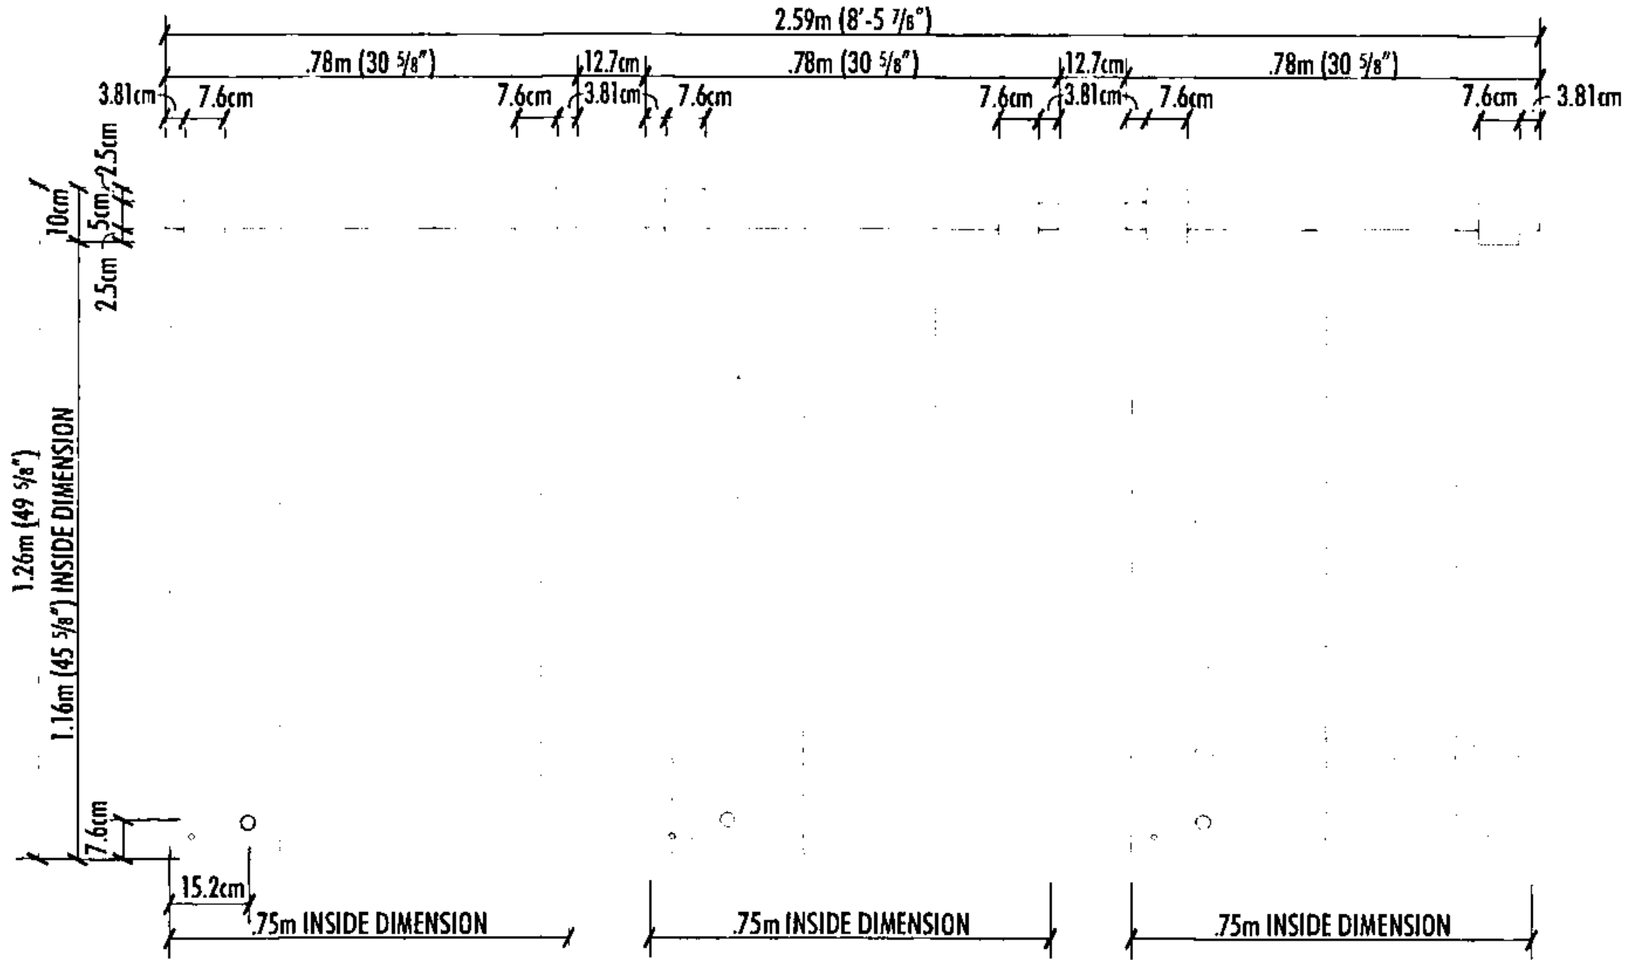

SMALL (45 5/8") MAGNETIC MENUBOARD SET
SCALE: 3/4" = 1'-0"

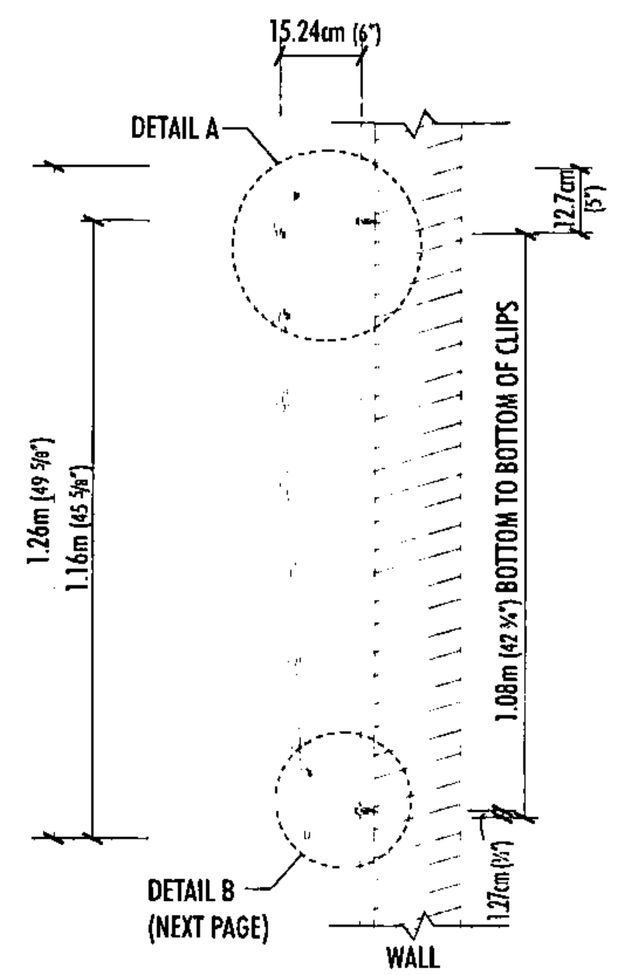

SECTION- 45 5/8" MAGNETIC MENUBOARD SET
SCALE: 3/4" = 1'-0"

PART	QTY	PART DESCRIPTION
A	3	PANNED PANELS w/MAGNETIC MATERIAL ATTACHED
B	3	TOP HANGING BARS & BRACKETS - ASSEMBLED IN FIELD
C	6	TOP MOUNTS
D	3	BOTTOM MOUNTING BRACKETS
E	3	BOTTOM CLIPS - PART # 3099
F	18	1/4" x 1/2" BOLTS (TO ATTACH TOP HANGING BAR ASSEMBLY & BRACKET TO MENU BOARD)
G	18	1/4" LOCK WASHERS
H	12	#10 TEK SCREWS
I	2	ALIGNMENT SLEEVES

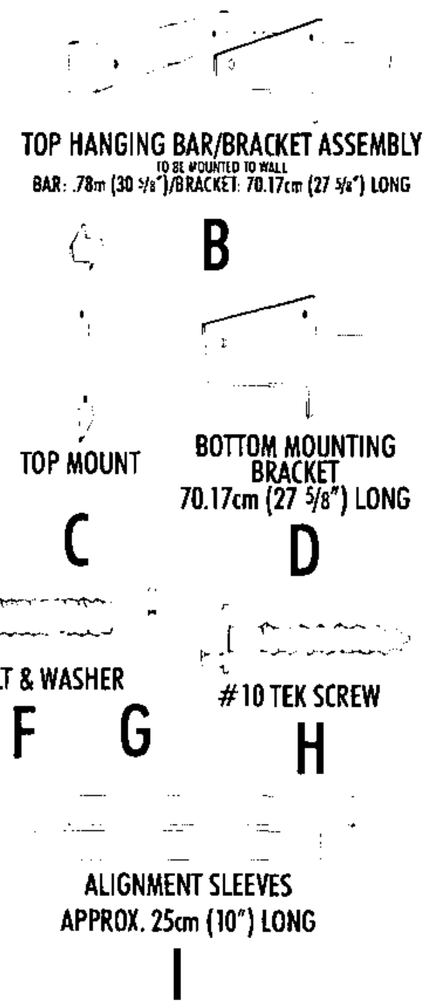

Starlite
7923 E. McKinney St., Denton, TX 76208
(940) 382-8850 Fax: (940) 387-0429

Chuck E. Cheese's #404
1371 Kooser Rd.
San Jose, CA

Debbie Stellar | Toni Gomez

Bids are good if accepted within 30 days of proposal. This drawing is the property of Starlite Sign, which reserves all rights to its reproduction and display

G. Owens	37006	03-02-15	1502-133	07 of 07

REVISIONS

1	03-10-15	GO	SHOW REFACE OF EXISTING C/L's; ADD SURVEY INFO FOR PYOLN

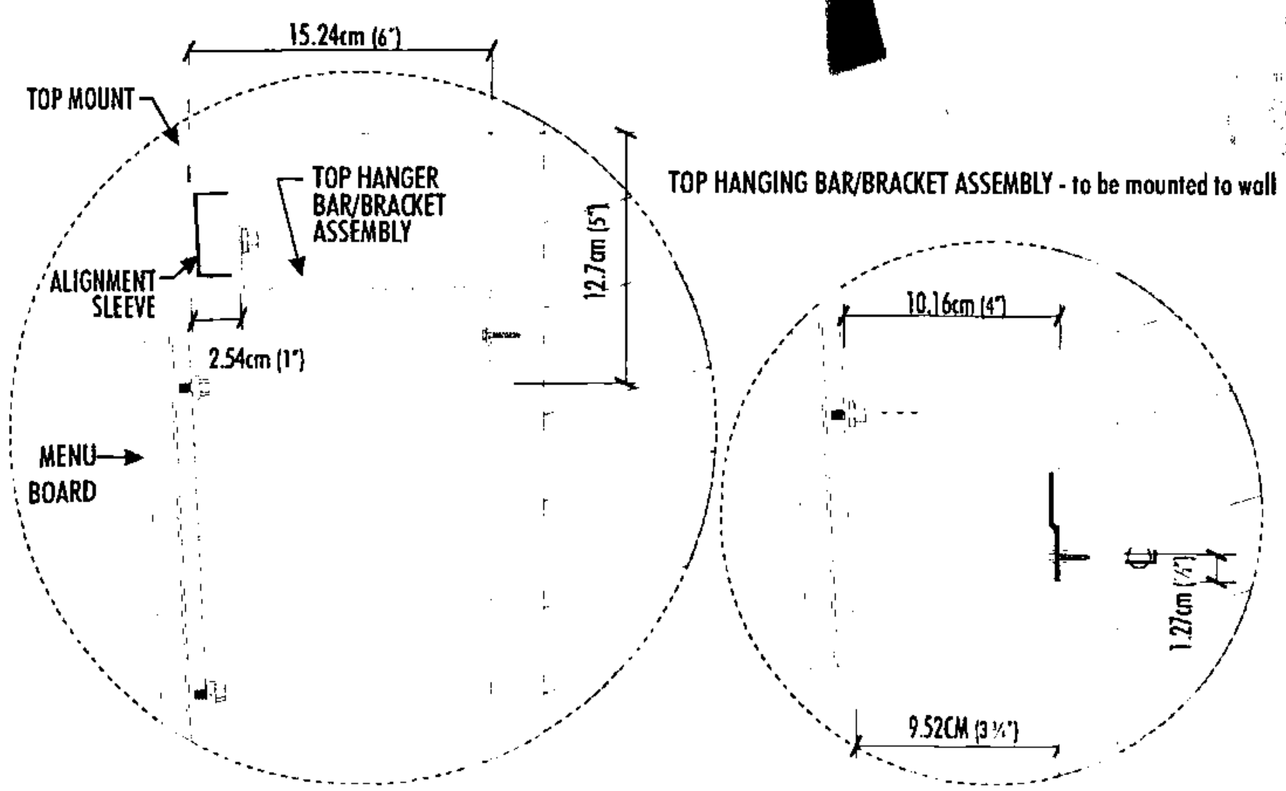

DETAIL A FOR 45 5/8" MAGNETIC MENUBOARD SET
SCALE: 3" = 1'-0"

DETAIL B FOR 45 5/8" MAGNETIC MENUBOARD SET
SCALE: 3" = 1'-0"

TOP HANGING BAR/BRACKET ASSEMBLY - to be mounted to wall

BOTTOM CLIP - to be mounted to wall

INSTALLATION INSTRUCTIONS:

1) ATTACH TOP MOUNTS AND BOTTOM BRACKETS TO BACK OF MENU BOARD
2) DETERMINE LOCATION OF MENU BOARD ON WALL USING OVERALL DIMENSIONS OF FINISHED PRODUCT, MARK LINE ON WALL 5" DOWN FROM TOP
3) MOUNT TOP HANGING BAR/BRACKET ASSEMBLY TO WALL ABOVE LINE AS SHOWN ON PAGE 2 USING ALIGNMENT SLEEVES
4) HANG MENU BOARD ON HANGING BAR, PUSH AGAINST WALL AND MARK POINTS OF BOTTOM CORNERS
5) MEASURE DOWN FROM BOTTOM OF TOP CLIPS AND MARK LINE PER MEASUREMENTS SHOWN; ATTACH BOTTOM CLIP ABOVE LINE TO WALL BETWEEN CORNER MARKS
6) HANG MENU BOARD ON TOP HANGING BAR AND BOTTOM CLIP

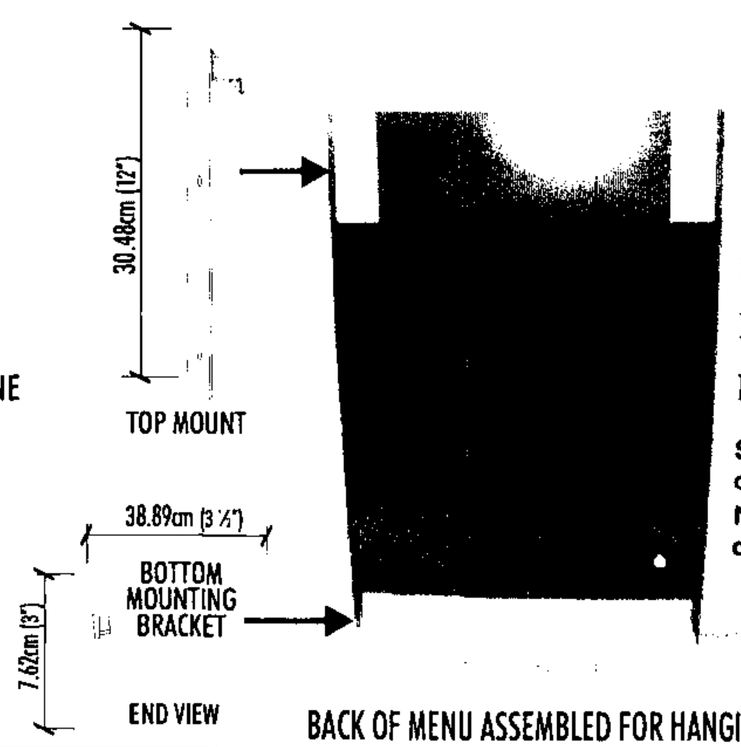

BACK OF MENU ASSEMBLED FOR HANGING

CITY OF SAN JOSE
Department of Planning, Building & Code Enforcement
File No.
By:
DATE
See attached Development Permit Adjustment sheet for conditions.
Note: A Building Permit may also be required. Please check with Building.

ALL INTERIOR SIGNS INSTALLED BY G.C. -
NOT FOR INSTALLATION BID

NOTE TO FABRICATORS: ANY CHANGES MADE TO CUSTOMER SPECS MUST BE PRE APPROVED BY PROJECT MANAGER PRIOR TO MANUFACTURING.

SCALE CHECK | WHITE BAR SHOULD MEASURE 1" ELNO

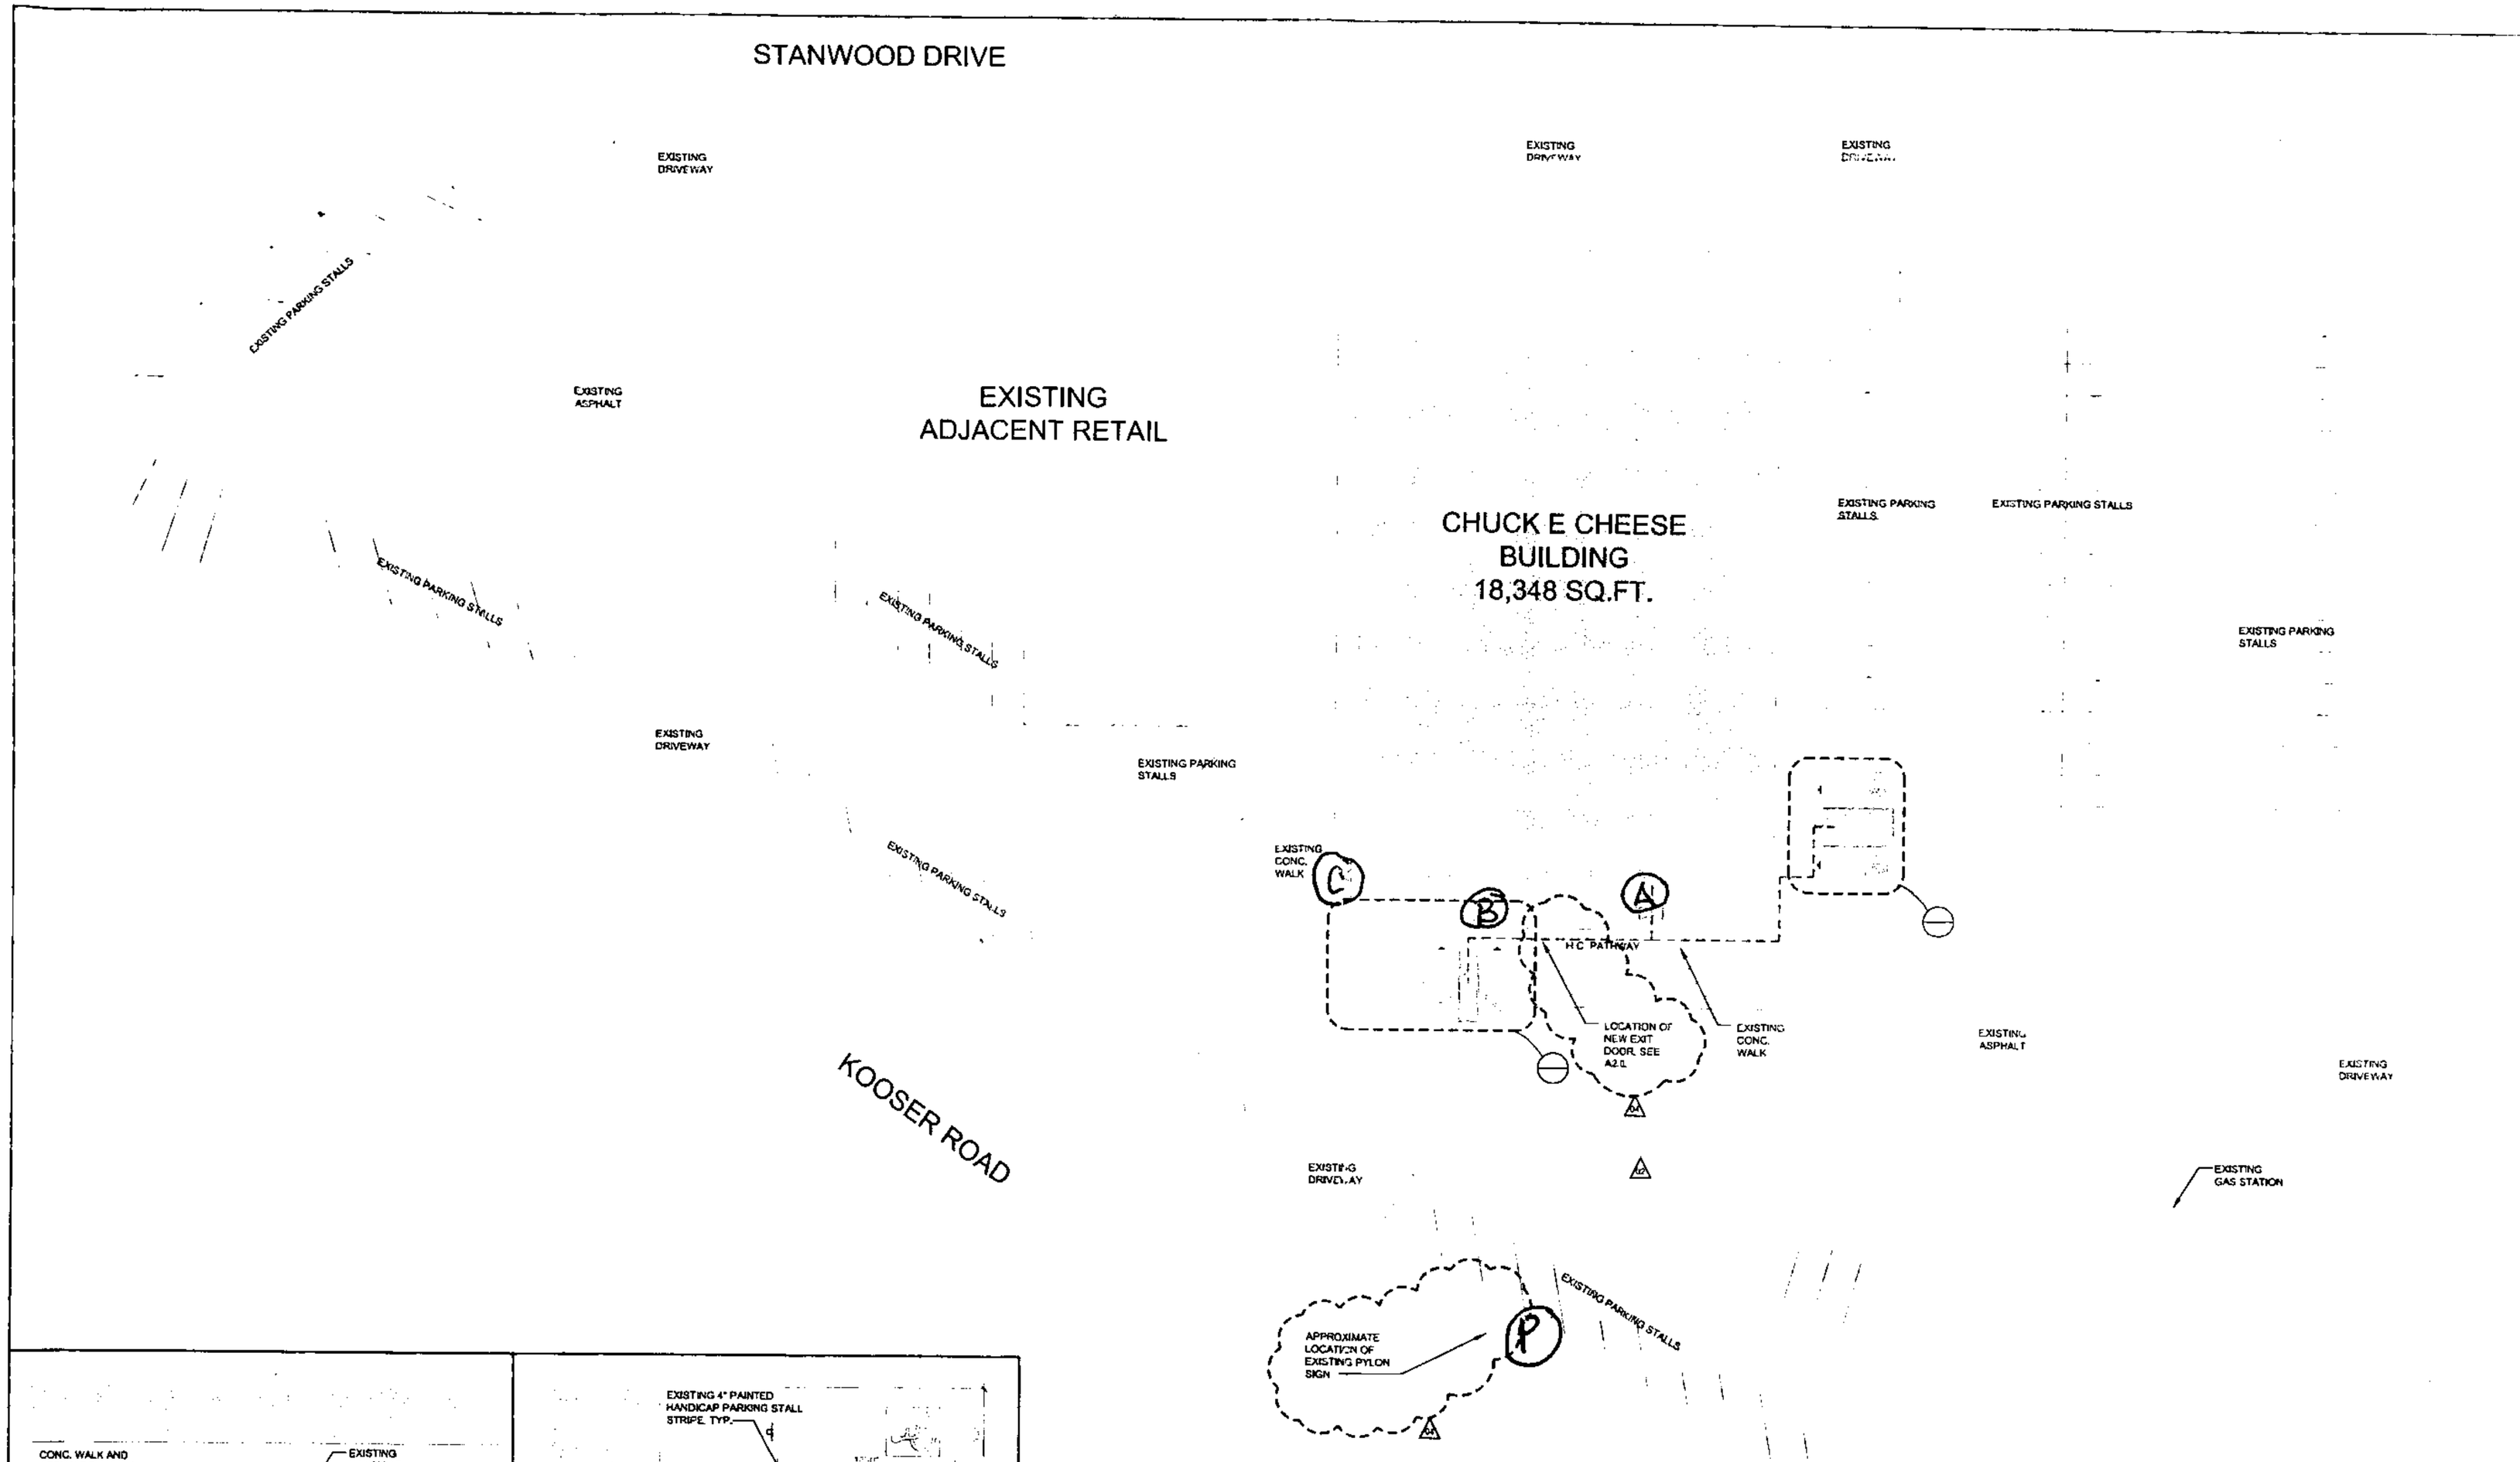

01 EXISTING PARTIAL SITE PLAN

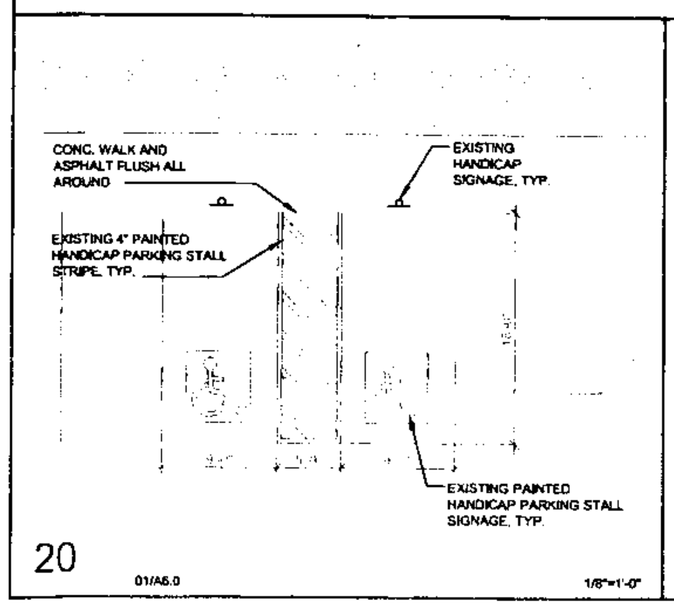

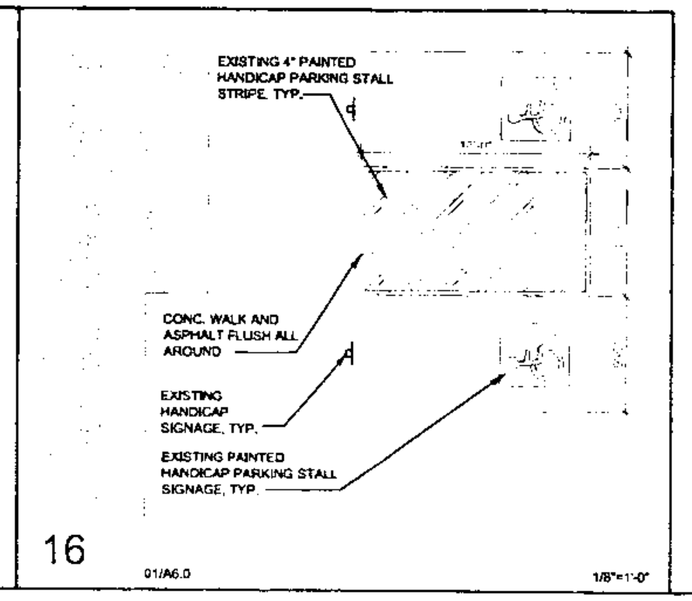

7155 East Hampden Avenue
Suite 425
Denver, Colorado 80231
(303) 743-0022
CAHEN ARCHITECTURAL GROUP P.C.

CAHEN ARCHITECTURAL GROUP P.C.

These plans are an instrument of service and are the property of the Architect, and may not be duplicated, disclosed, or reproduced without the written consent of the Architect. Copyrights and infringements will be enforced and prosecuted.

#404 SAN JOSE, CA
BUILDING REMODEL
CHUCKE CHEESE PIZZA RESTAURANT
1371 Kooser RD San Jose CA 95118

CITY OF SAN JOSE
Department of Planning, Building & Code Enforcement
File No _____
By: _____ DATE
See attached Development Permit Adjustment sheet for conditions of approval.
Note: A Building Permit may also be required. Please check with the Building Division.

A6.0